

7233.21

6562.41

6707.48

6707.48

6562.16

7725.26

115

Plant Area

Waiting Area

Desk Space

Meeting 2

Meeting 3

Desk Space

Corr Mtg Pod


Mtg Pod

SECTION 'A-A'


NOTES

1. THIS LAYOUT SHALL BE READ IN CONJUNCTION WITH ALL OTHER LAYOUTS, MECHANICAL, ELECTRICAL, ARCHITECTURAL & STRUCTURAL.


VENTILATION LEGEND

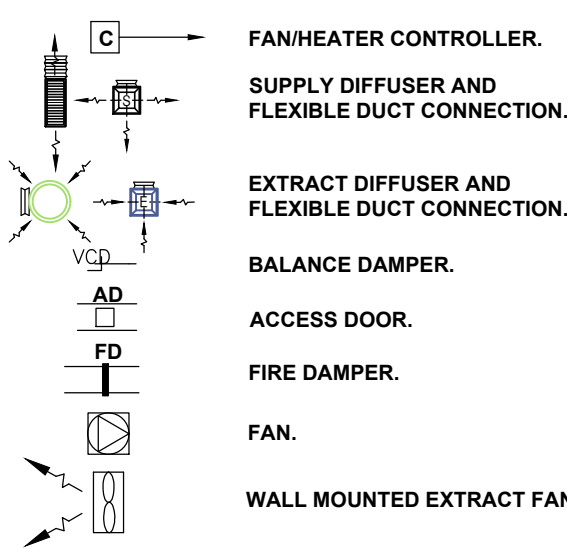


AP - ACCESS PANEL
CE - CAP END
BE - BLIND END
SE - SMALL END
LE - LARGE END
FTT - FLAT TOP TAPER
FET - FLAT BOTTOM TAPER
SU - SET UP
SD - SET DOWN
FTC - FLAT TOP CONNECTION
FBC - FLAT BOTTOM CONNECTION
SI - SHIP JOINT
FD - FIRE DAMPER
SMD - SMOKE DAMPER
BD - BALANCE DAMPER
MD - MOTORISED DAMPER
S1 - SUPPORT LOCATION
S2 - SUPPORT REFERENCE
D - DIRECTION OF AIRFLOW

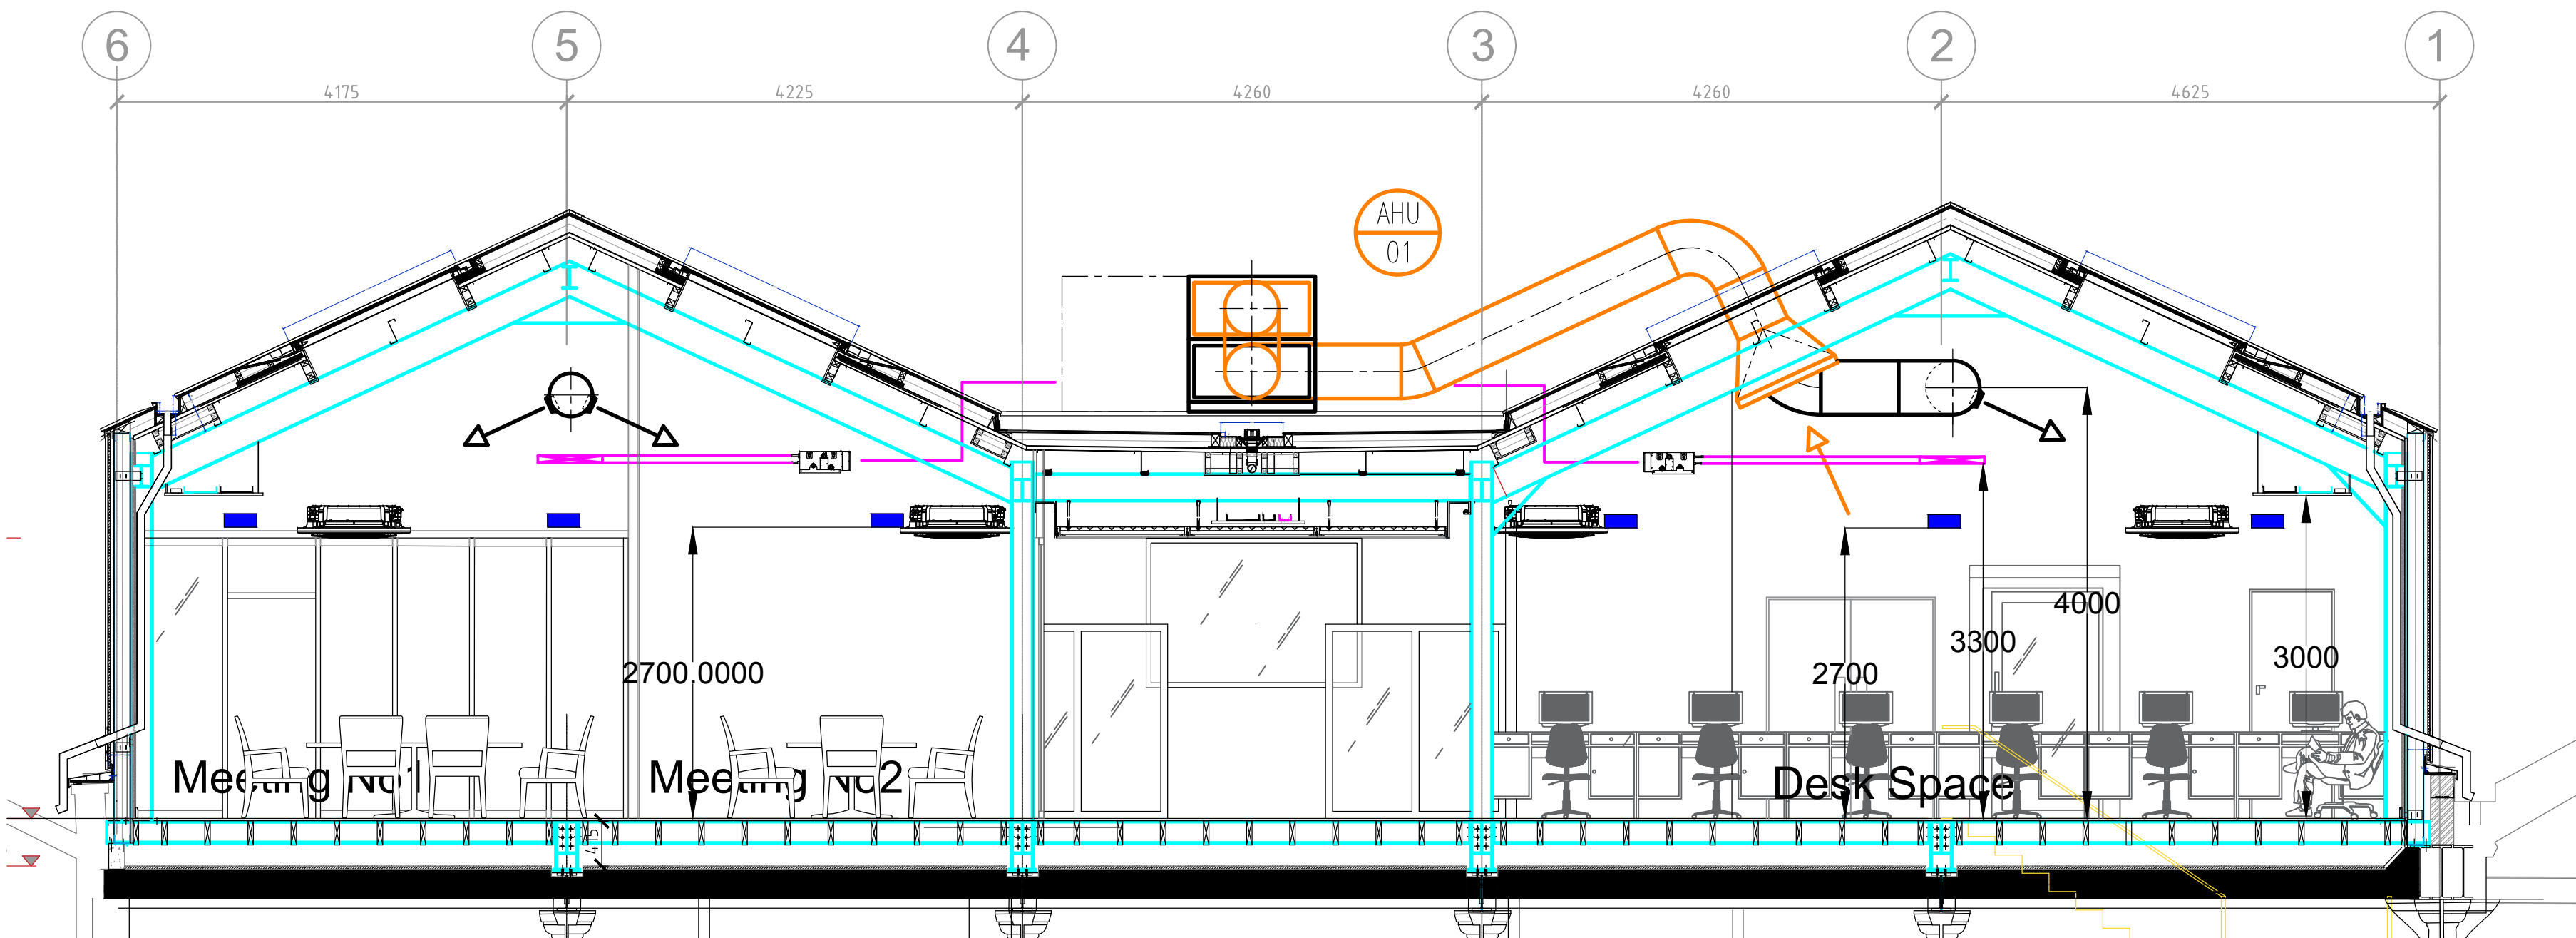


SECTION 'B-B'

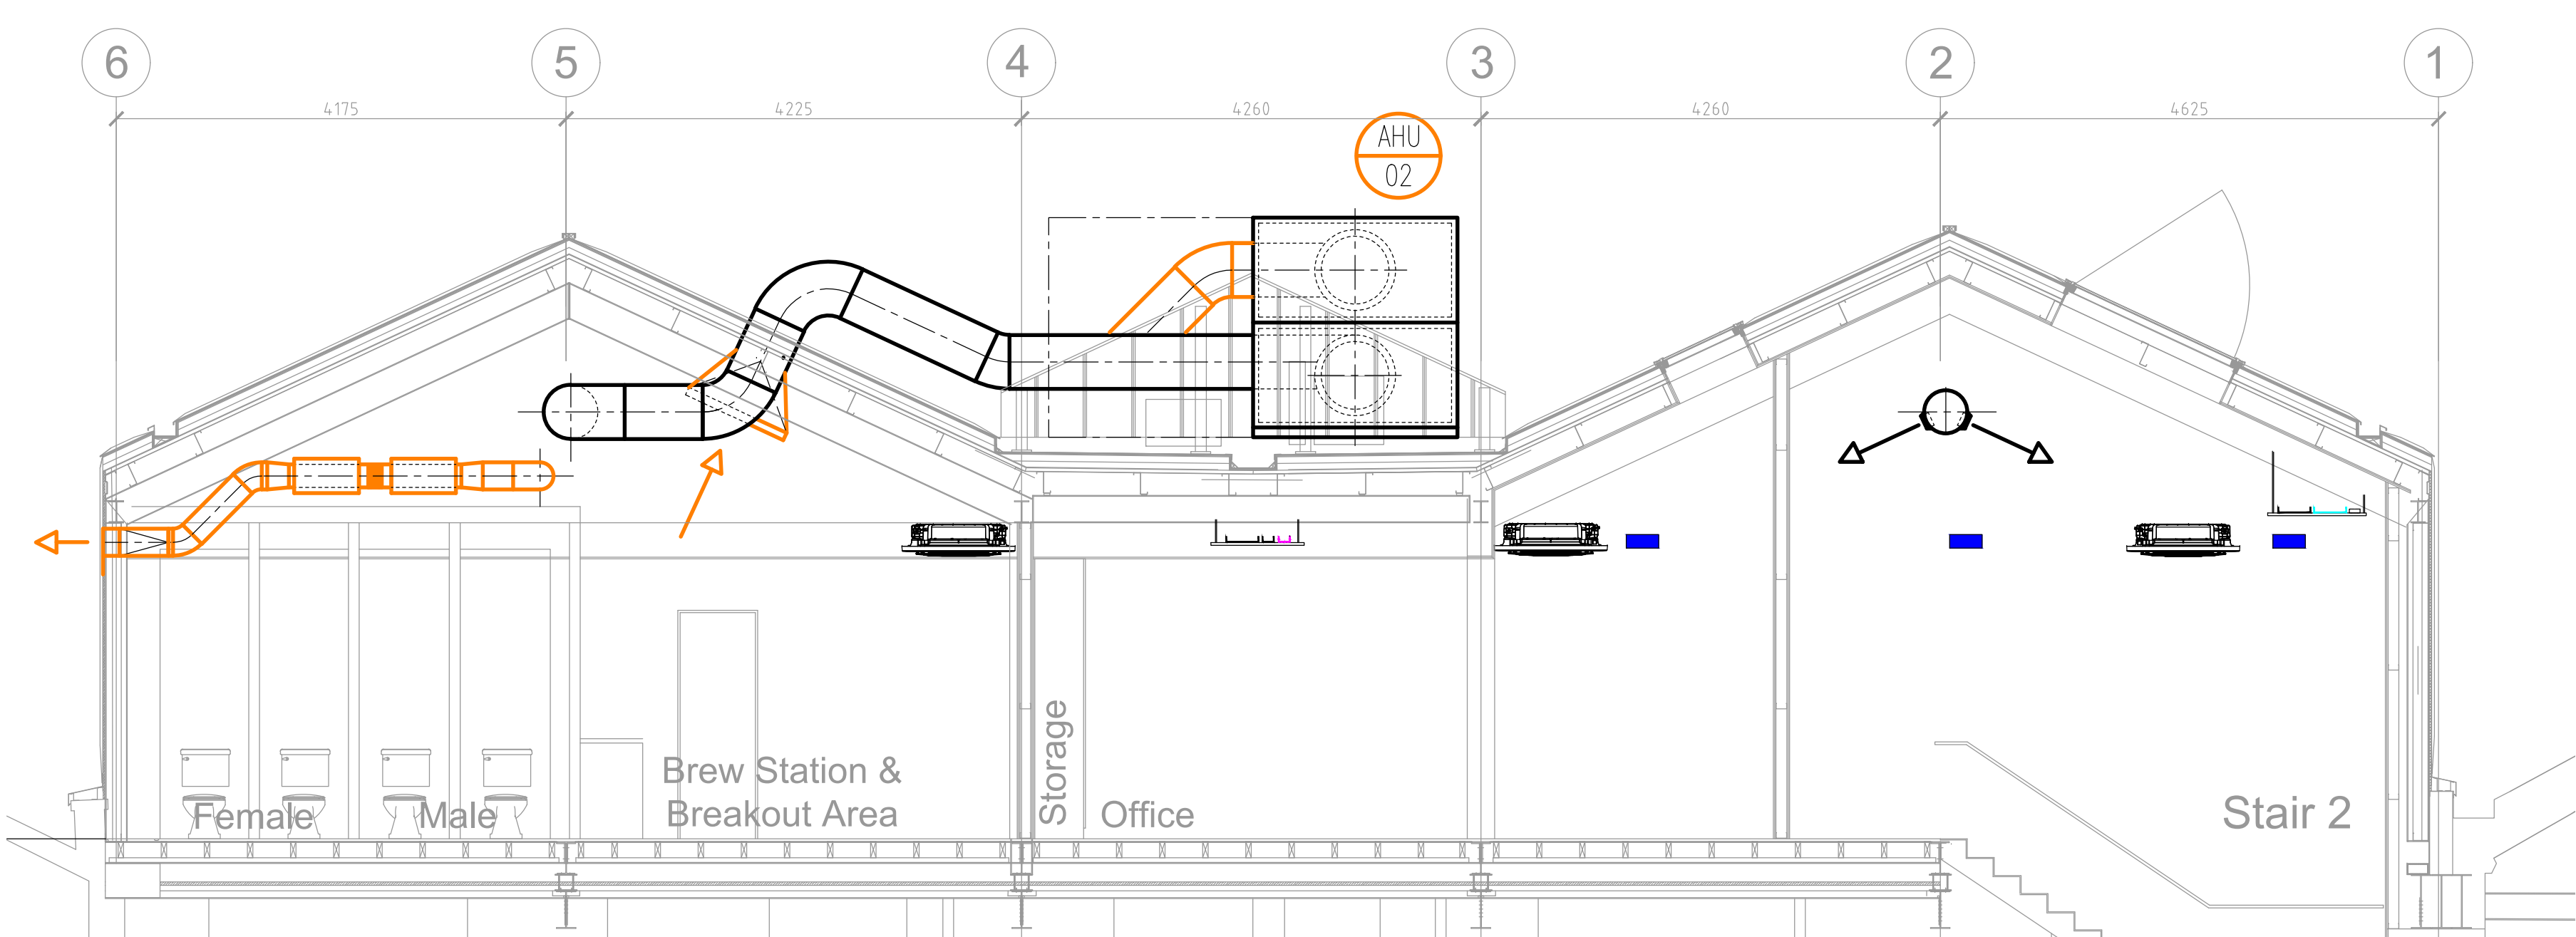


SECTION 'C-C'

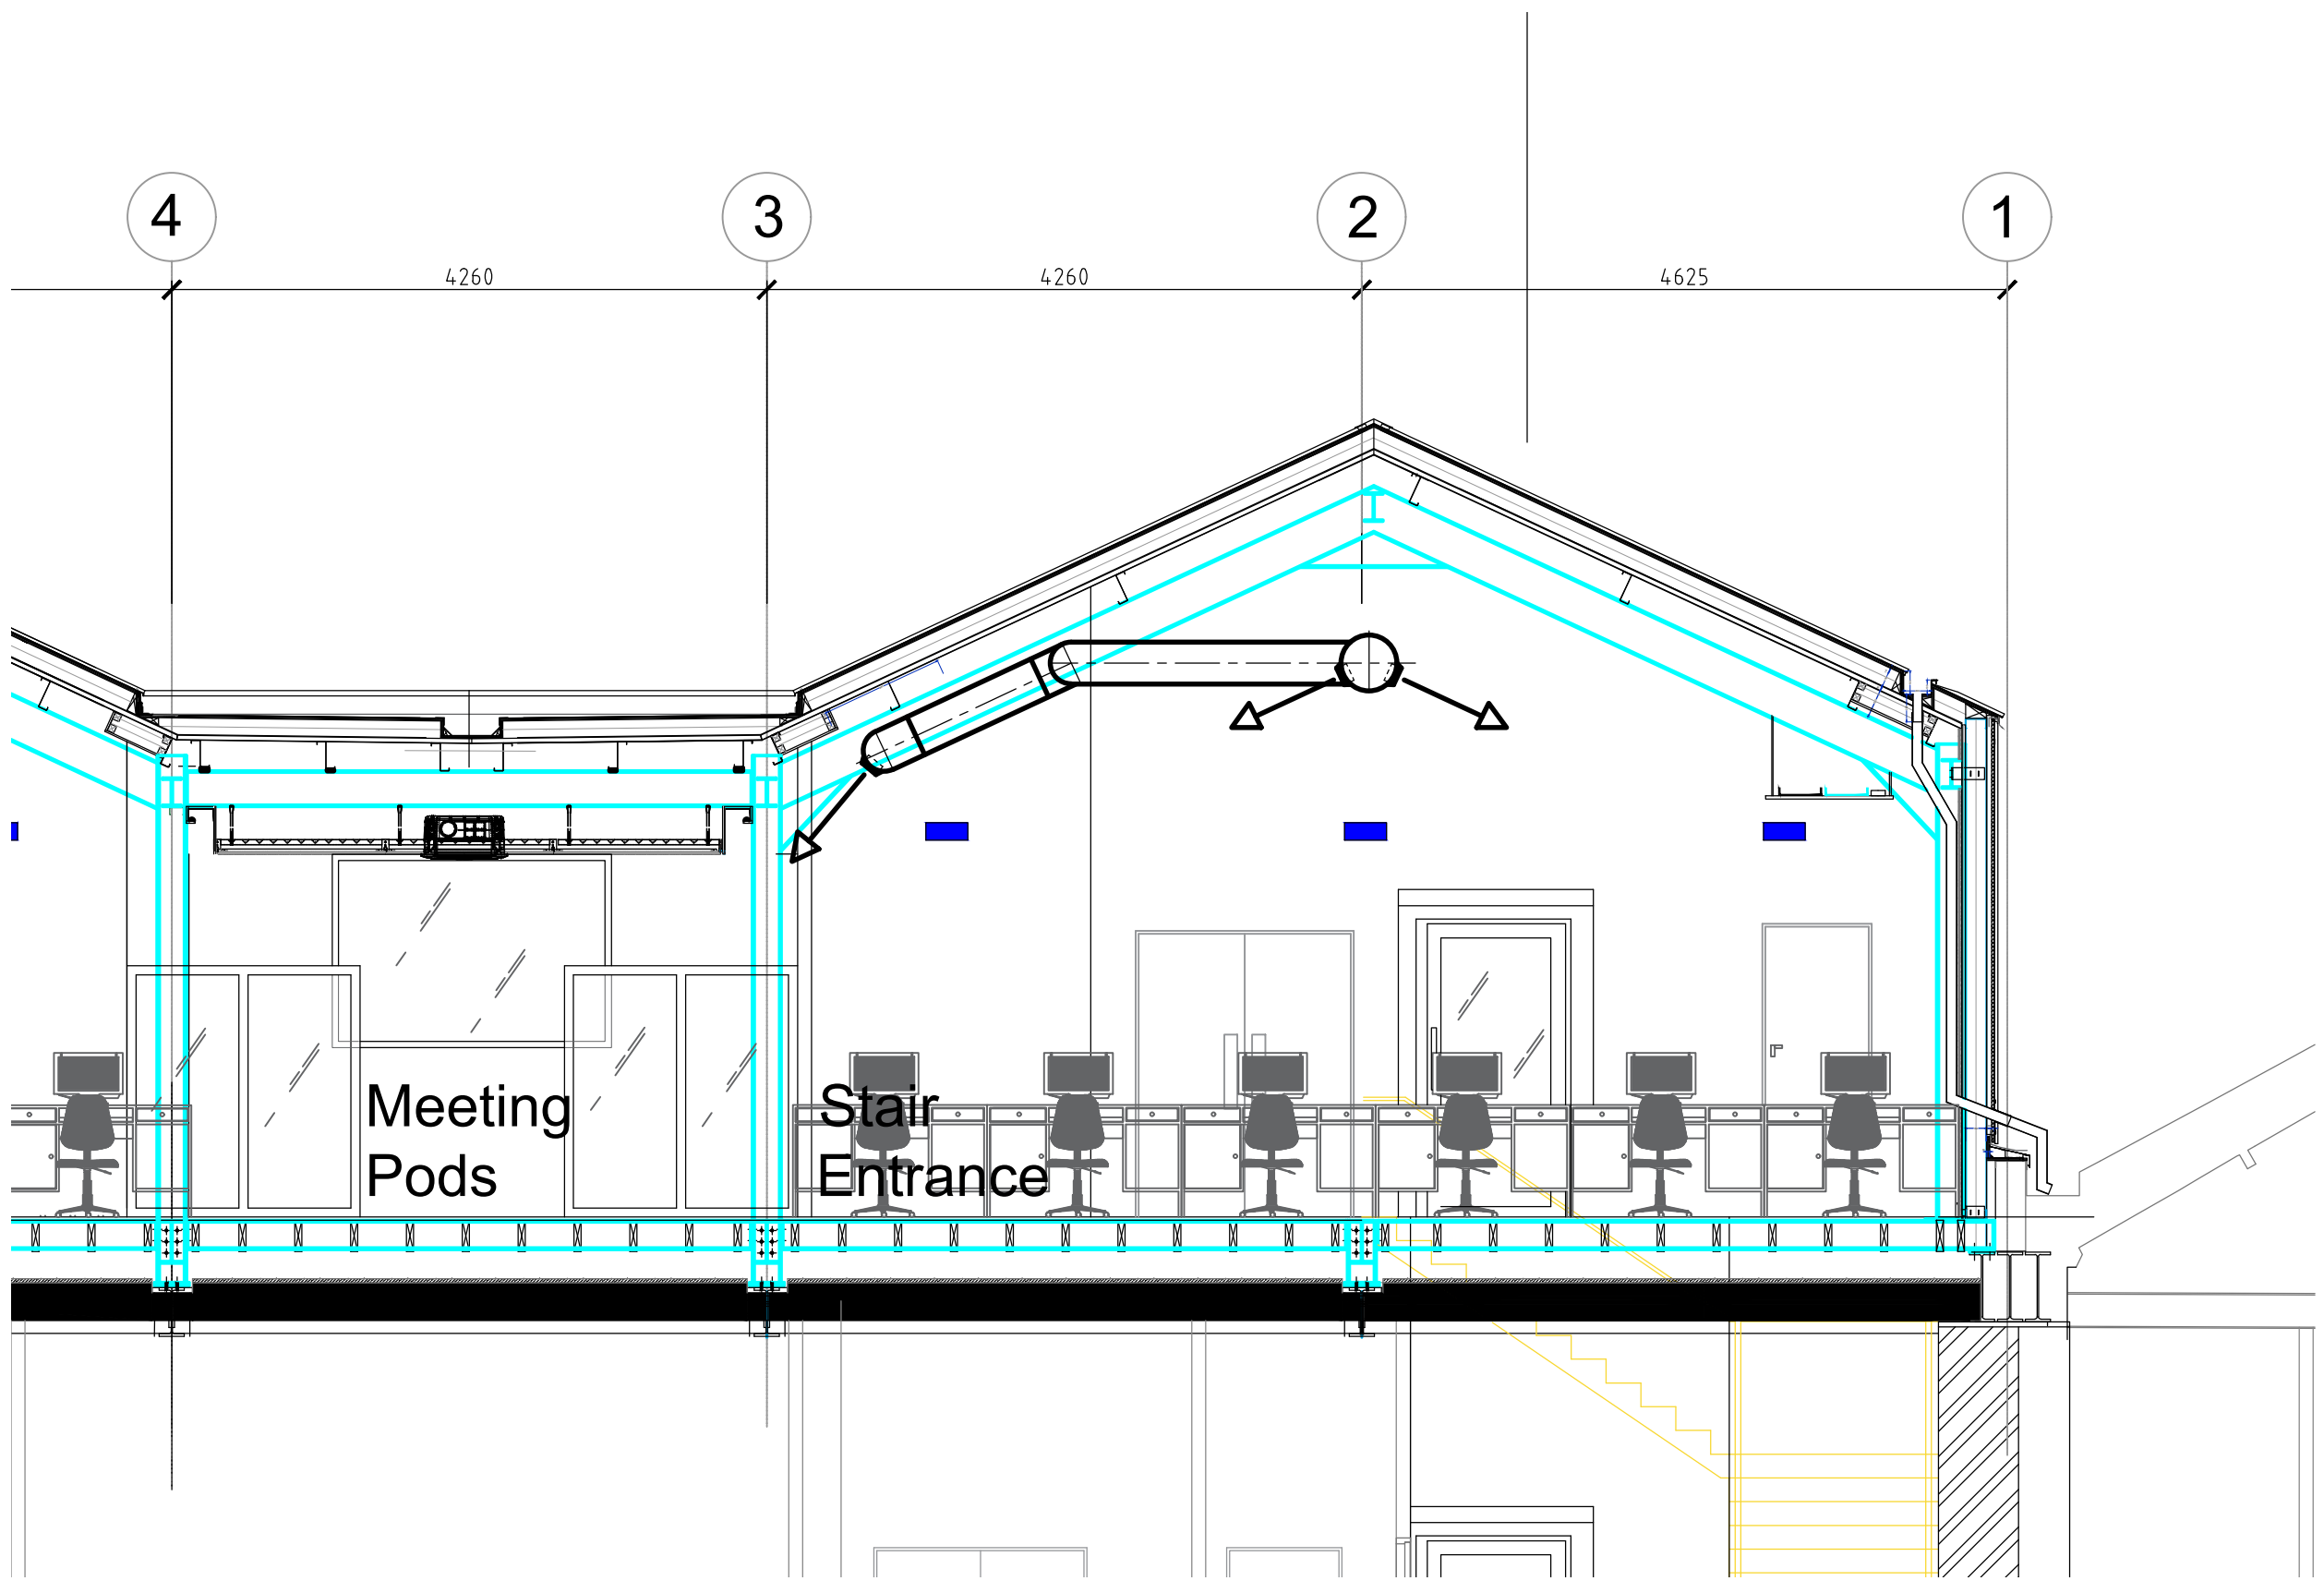

SECTION 'D-D'

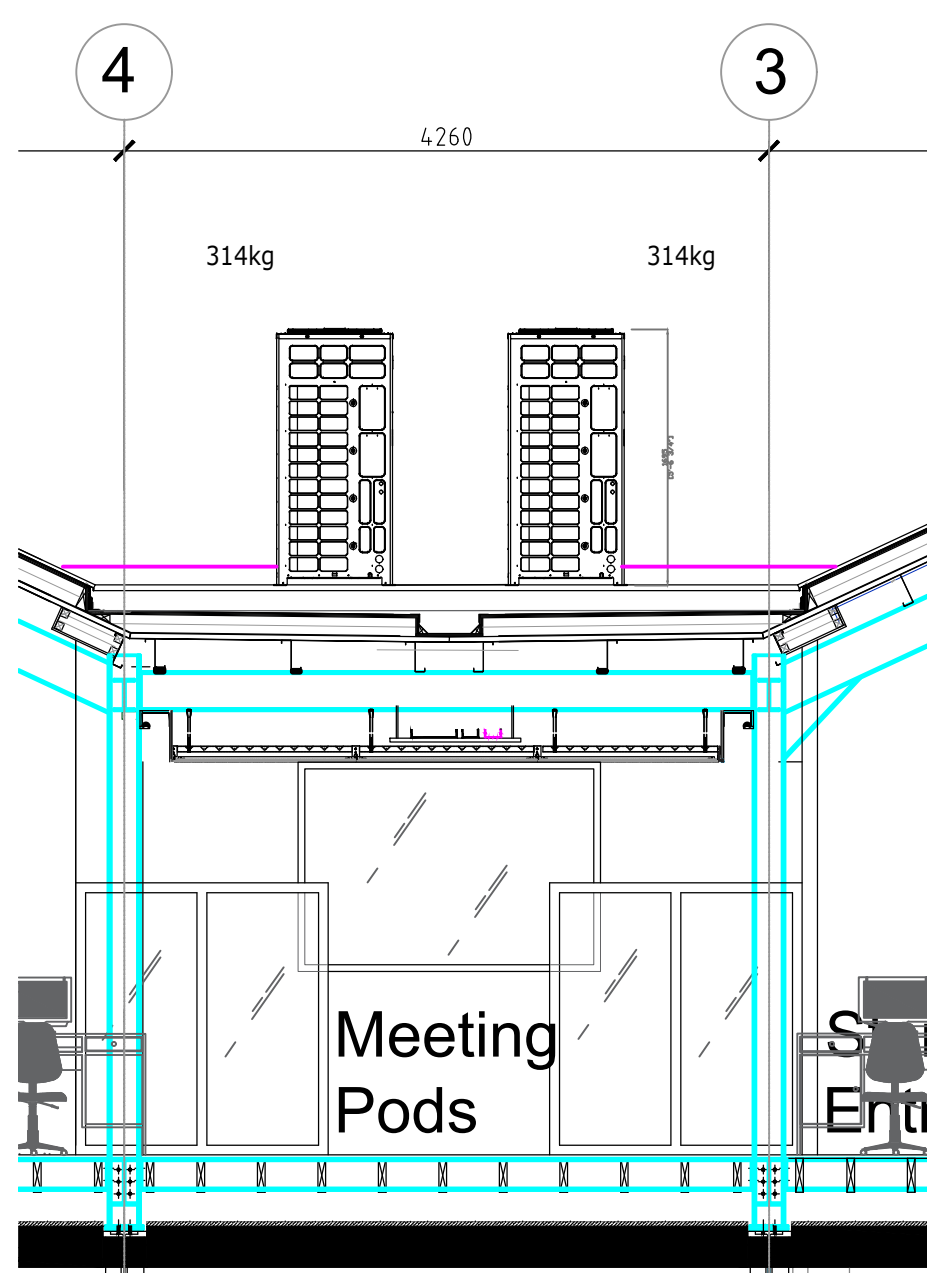

SECTION 'E-E'

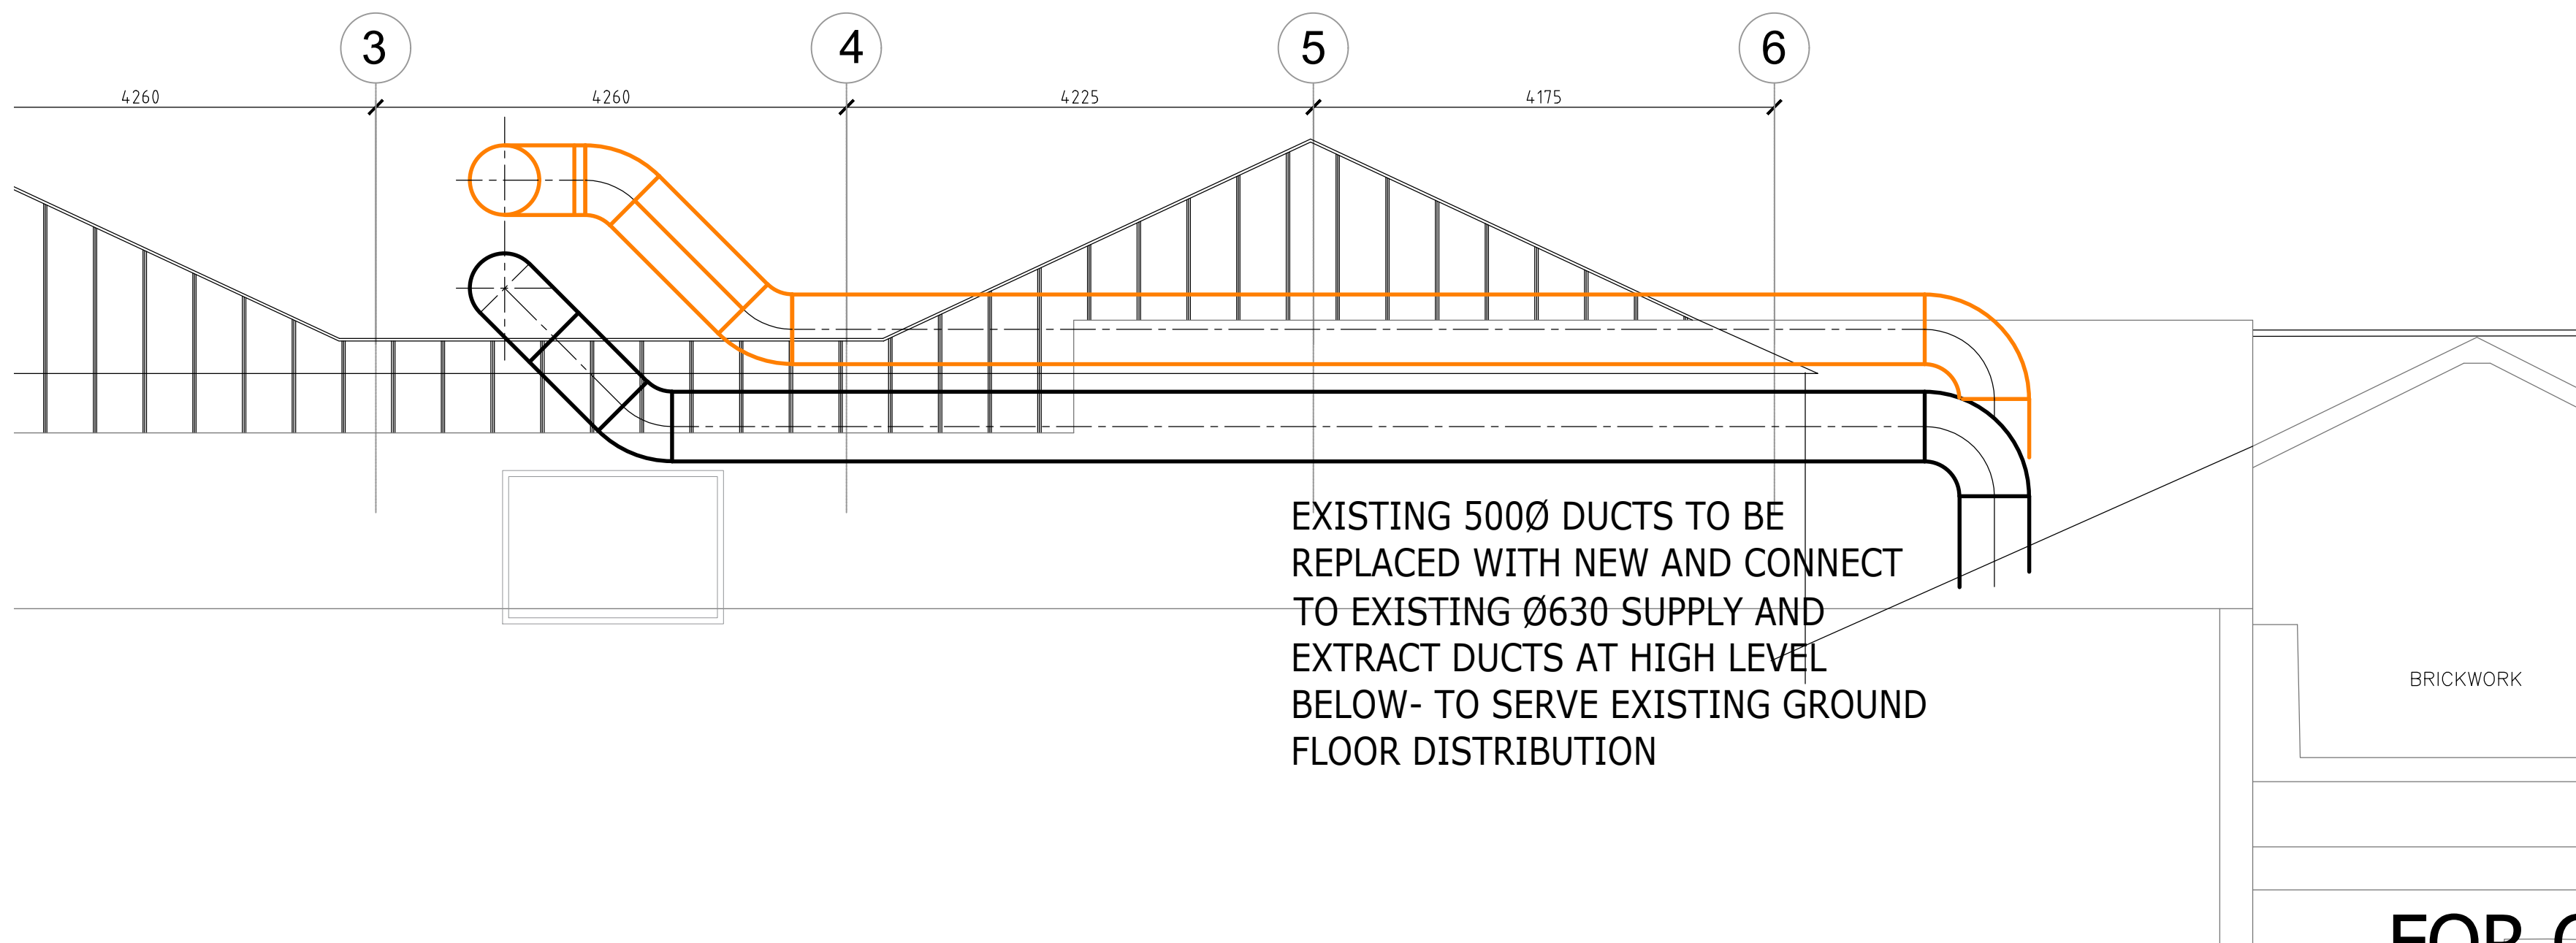

SECTION 'F-F'

FOR CONSTRUCTION