



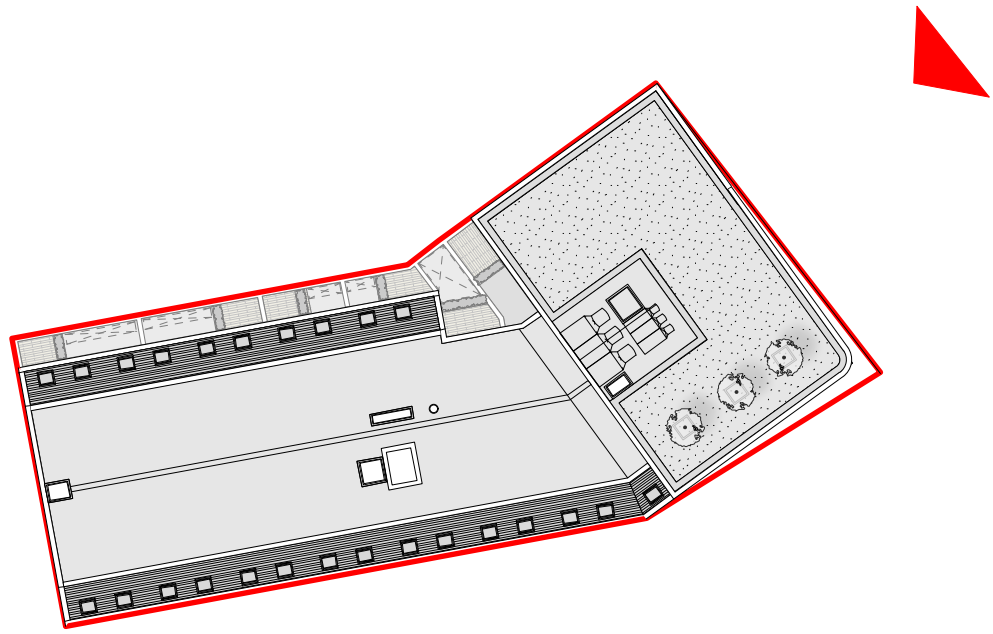

KEY

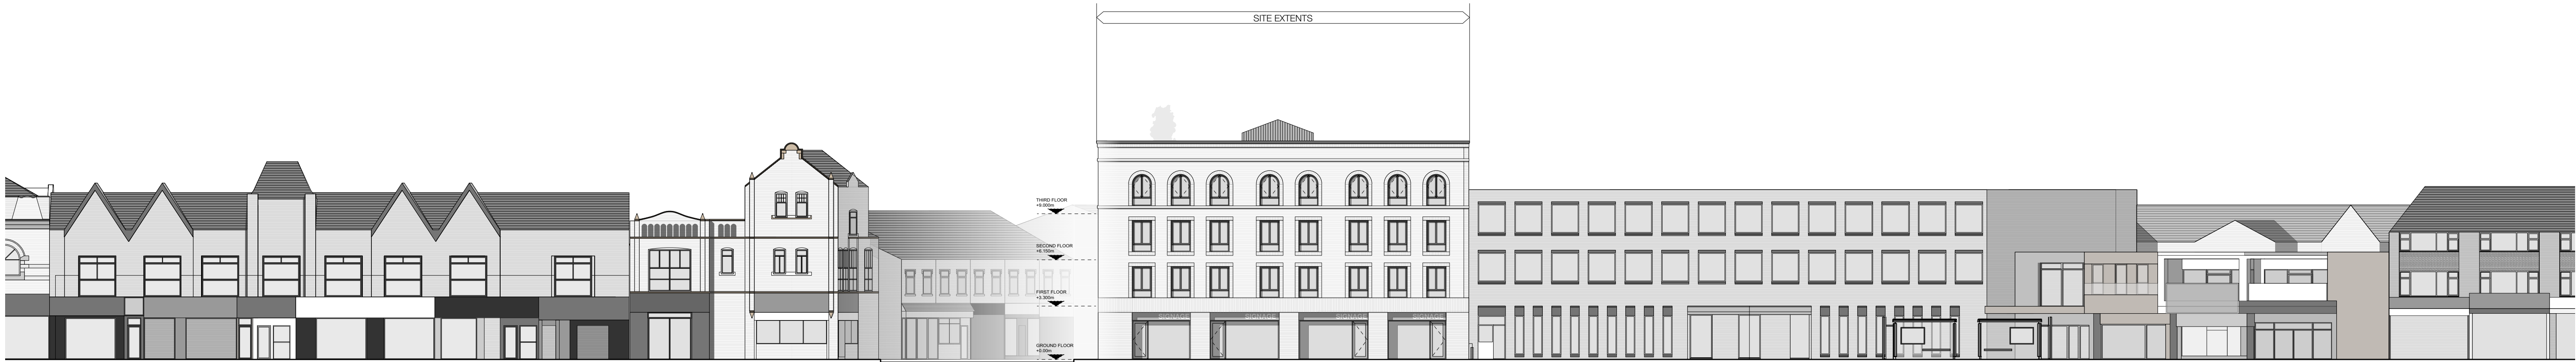

PROPOSED SITE ELEVATION B
1:200 @ A1

IMPORTANT NOTES:			CLIENT: VIEWS		OLLIER SMURTHWAITE ARCHITECTS 40 King Street, Manchester, M2 6BA T 0161 883 0838 F 0161 883 0839 E mail@olliersmurthwaite.com
			PROJECT: NEW RESIDENTIAL DEVELOPMENT		
			ADDRESS: 98 WILMSLOW ROAD, RUSHOLME		
			DRAWING TITLE: PROPOSED SITE ELEVATION B		
			SCALE: 1:100 @ A1	DATE: APRIL 2021	
			DRAWING NO: A454_P_301A		
			REVISION	DATE	DESCRIPTION
			A	25.03.22	AMENDED ROOF PITCH

© Copyright Ollier Smurthwaite Architects