
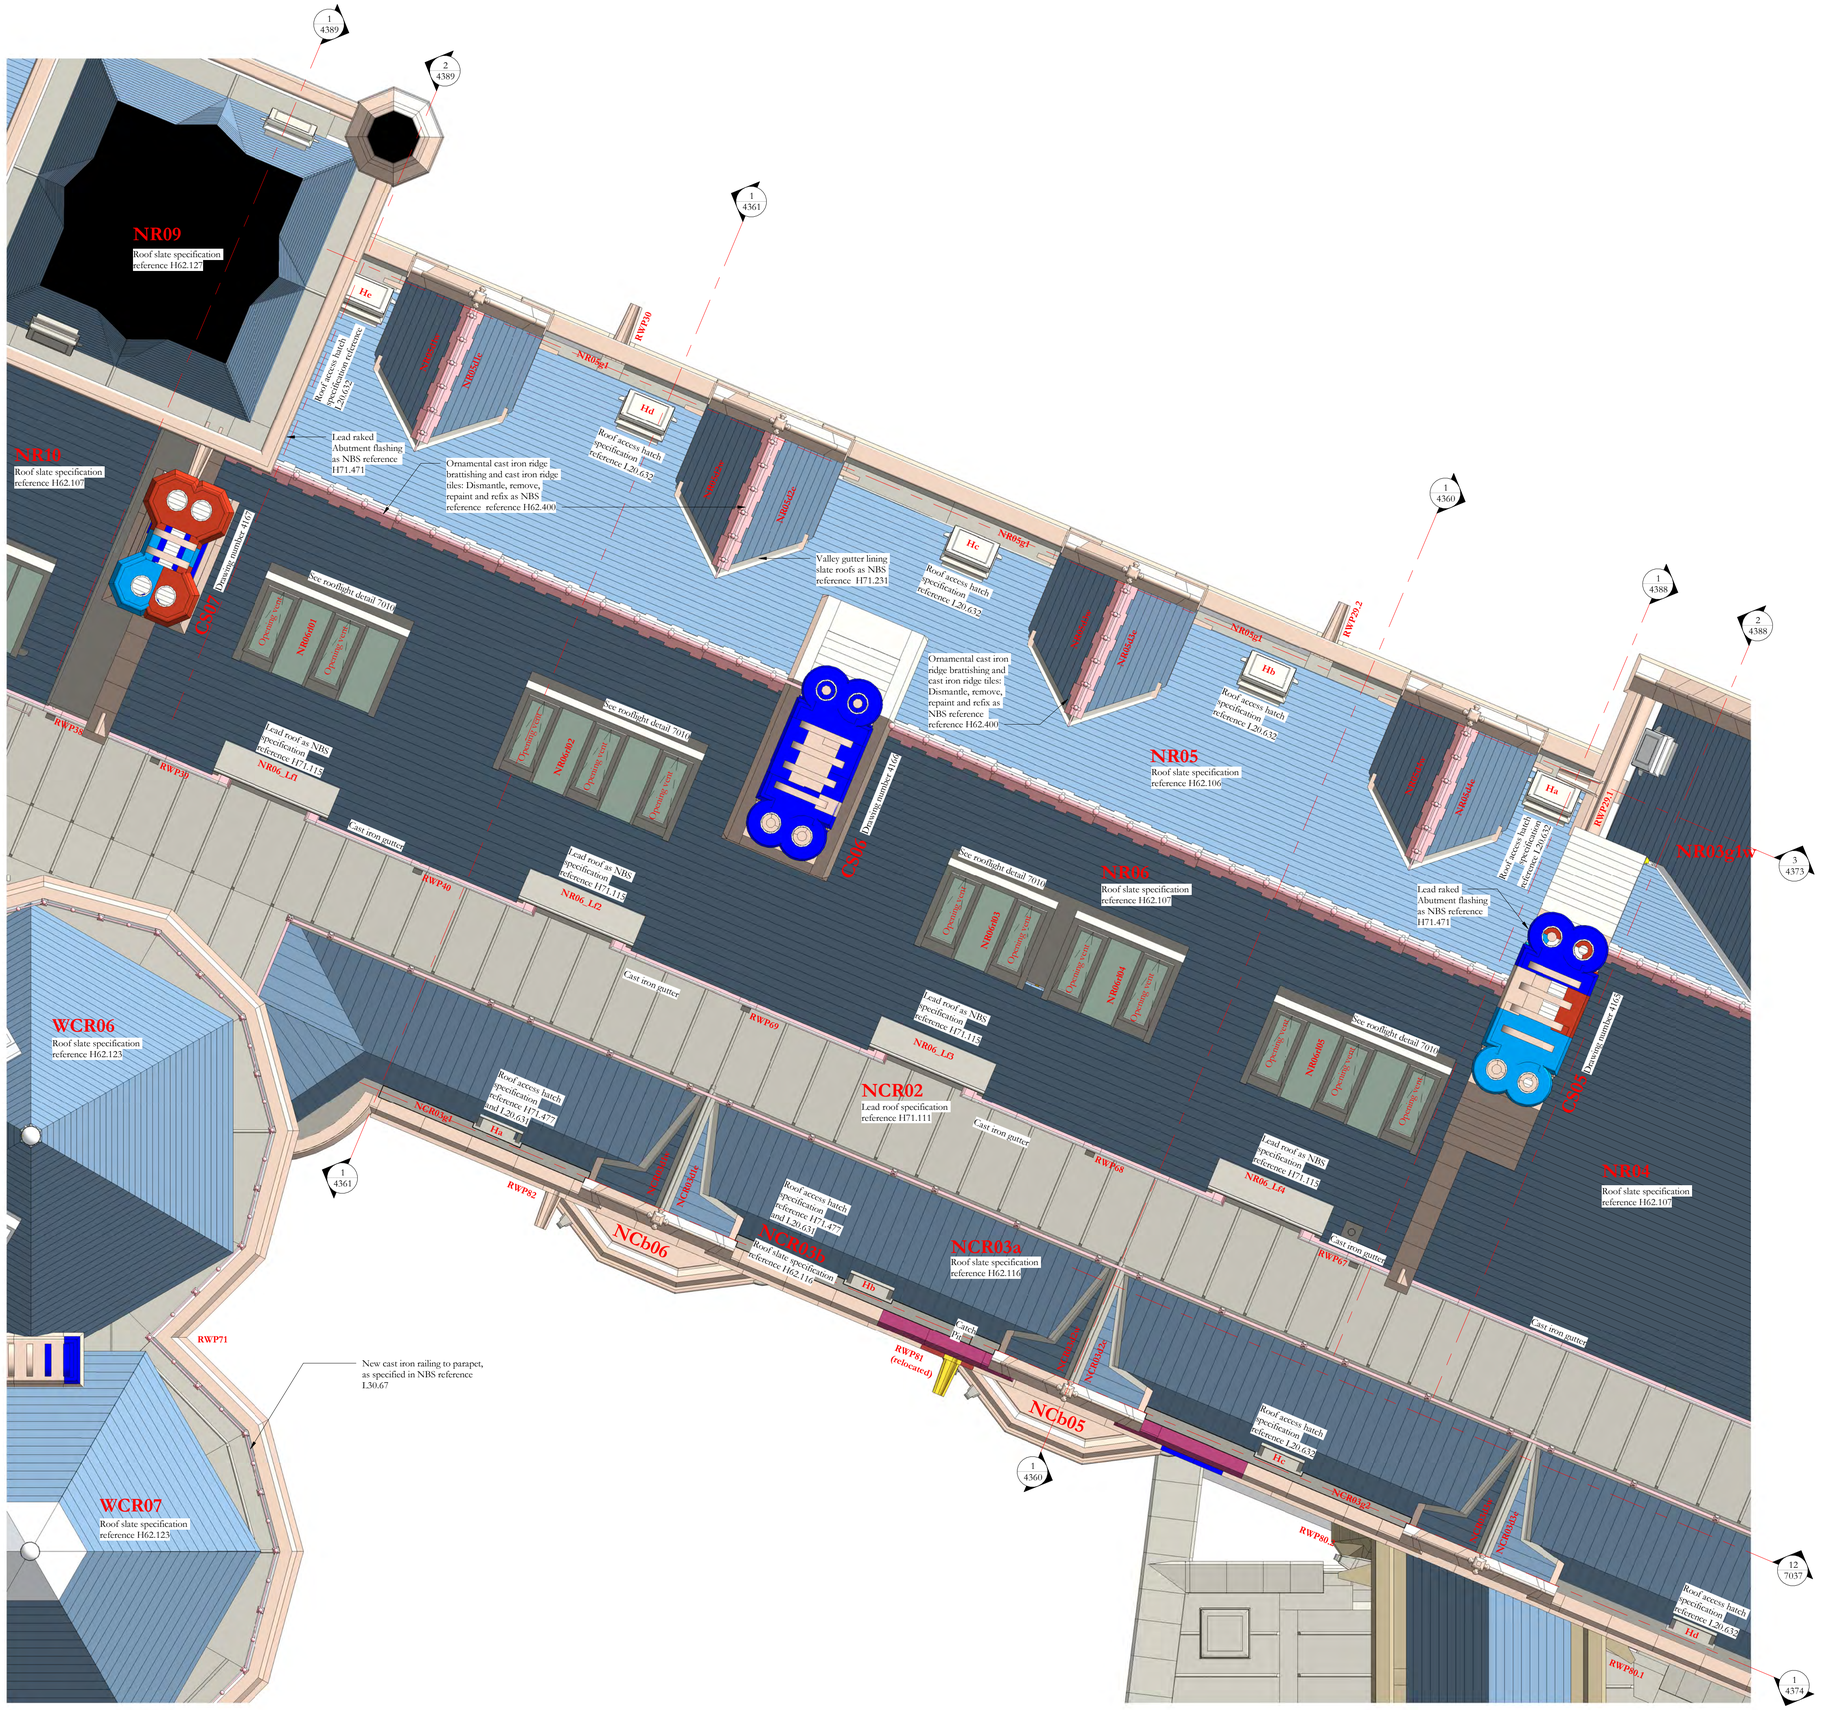


Scale Bars to be used as guidance only - refo to sheet size below

1:100	mm	1000		3000		5000		7000
1:200	mm		5000		8000		12000	16000
1:500	M	5		15		25		35
1:1250	M	10		30		50	70	90

Notes:
Drawings are based on survey data and may not accurately represent what is physically present.
Do not scale from this drawing. All dimensions are to be verified on site before proceeding with the work.
All dimensions are in millimeters unless noted otherwise.
Purcell shall be notified in writing of any discrepancies.

Key Plan

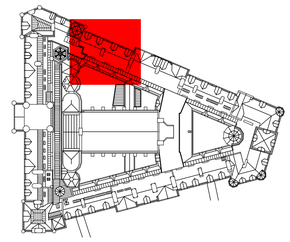

Revision 04
Gantry removed from roof NCR02 and substituted with permanent guard rail fixed to edge of roof.
References and specification references added to access hatches in roof NCR03a

Revision 03
Reissued for construction no change

Revision 02
Gantry added to NCR02
Sections 1/4388, 2/4388, 1/4389, 2/4389, 12/7037 added

ISSUE	DATE	APPROVED	DRAWN	DESCRIPTION
04	19/02/2021	GR	TK	See note in revision cloud
03	07/05/2020	GR	TK	Re-issued for construction, see note in cloud
02	15/01/2020	GR	TK	See note above for details

OUR TOWN HALL PROJECT
PURCELL
Project Office, Town Hall, MANCHESTER M60 2LI
+44 (0) 7970 097 432
www.purcelluk.com

PROJECT STATUS	Riba Stage 5
CLIENT	Manchester City Council
PROJECT	Our Town Hall
DRAWING TITLE	General Arrangement plan North Roof 3
SIZE & SCALE	A1: As indicated
DRAWING STATUS	S4 - Construction
JOB NUMBER	236959
DRAWING NO.	REV

OTH-PUR-TH-RF-DWG-A-4308 04

© PURCELL 2019. PURCELL ® IS THE TRADING NAME OF PURCELL ARCHITECTURE LTD.

25/02/2021 18:01:30