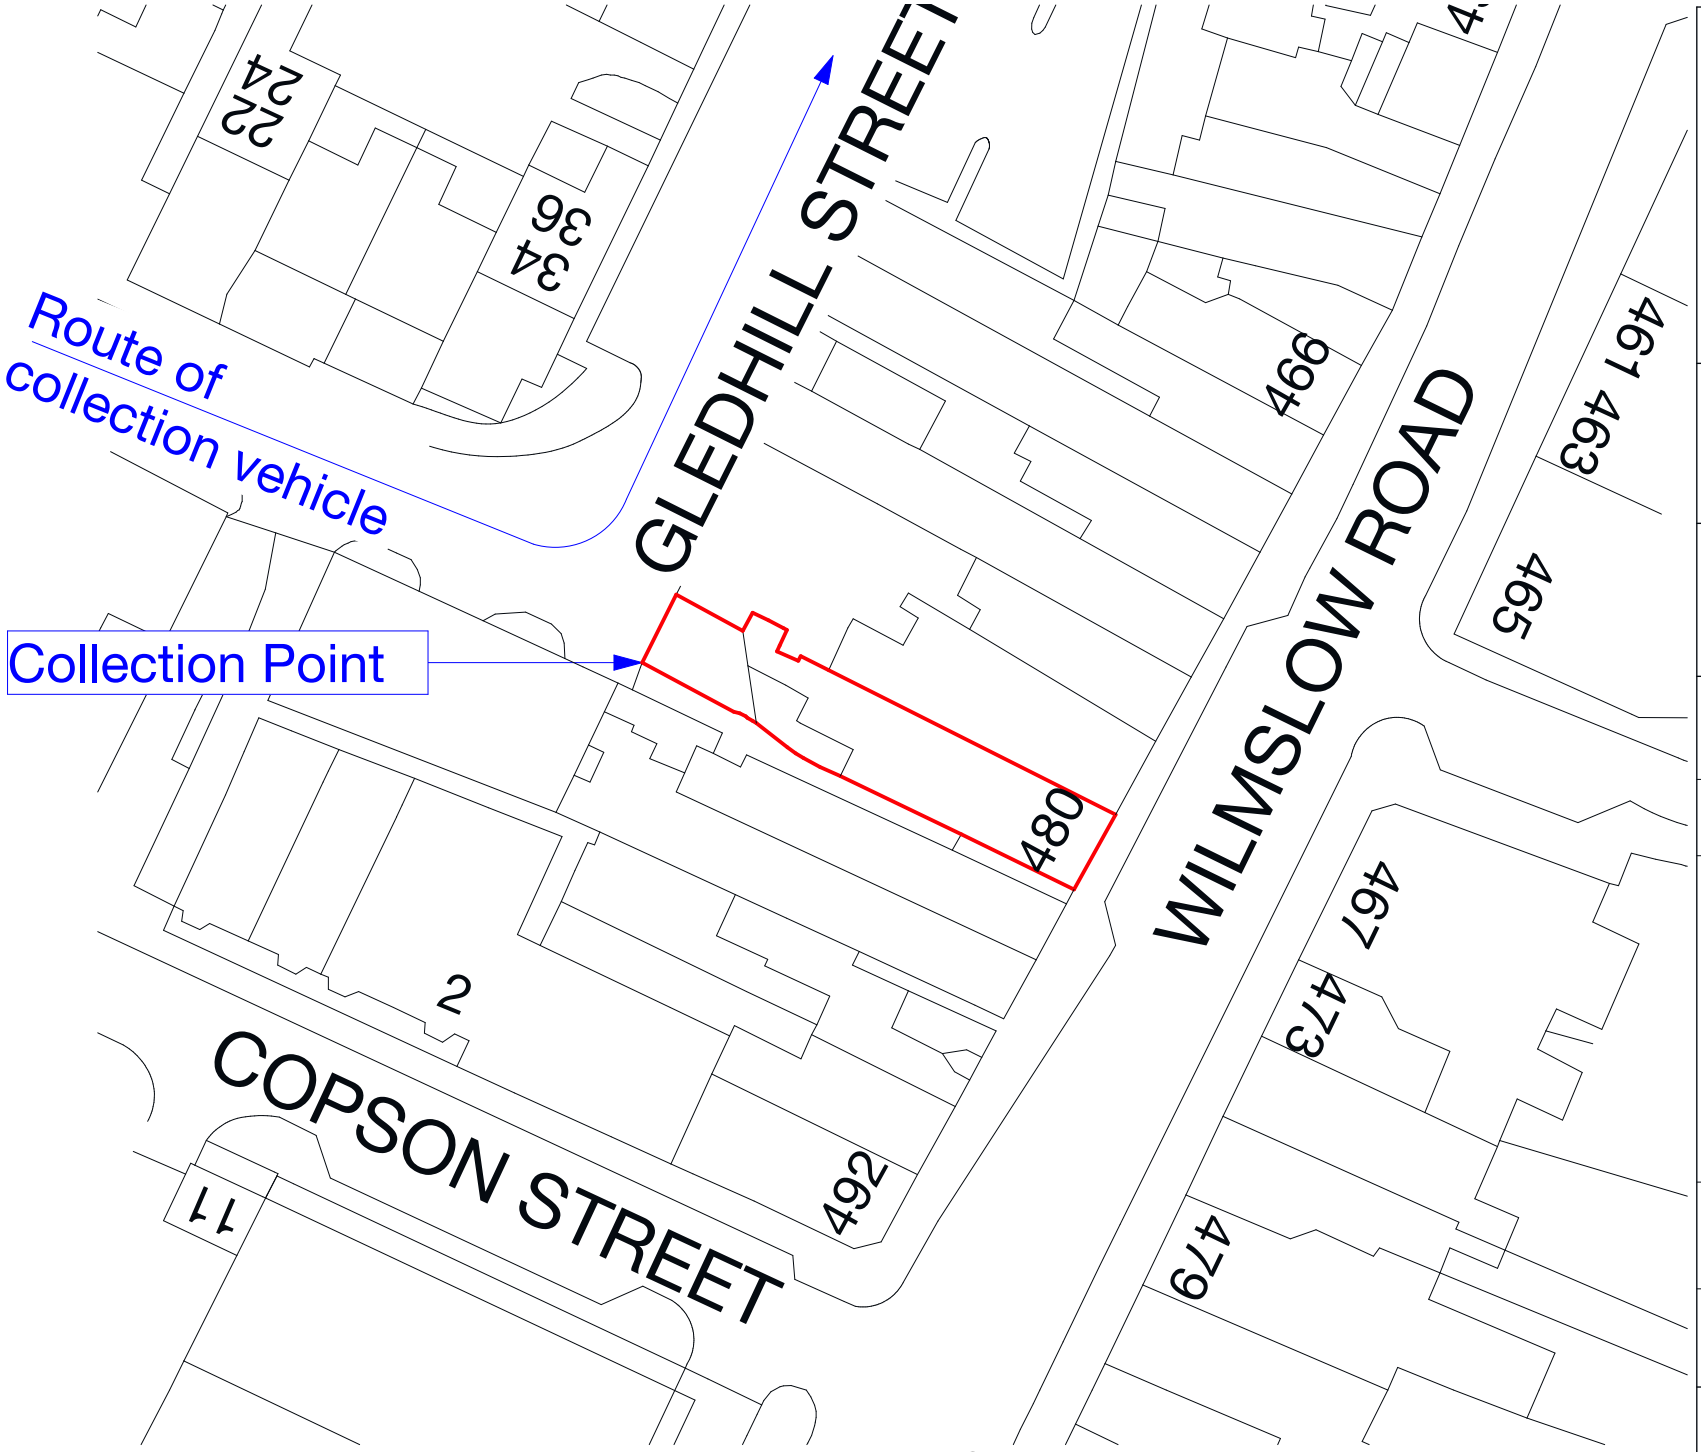

Waste Management Strategy 1:500

GOODCHILD DESIGN PARTNERSHIP
0161 850 8586
07764 772 622
nick@goodchild-design.co.uk
132-134 Great Ancoats St
Manchester M4 6DE

Atlas Property Group Limited
480 Wilmslow Road
Manchester M20 3BG

2 Storey Rear Extension & Change of Use of 1st Floor

Rev:											
Rev	A										
ChID	GDP										
Change Name	Client name typo corrected										
Date	10/09/19										

Scale: As indicated @ A4

Sheet: Sup 1.01

N1305(P)

Printed: 14/12/2021