



NOTES


1. On no account may this drawing be scaled.
 2. Any discrepancy to be reported to the Contract Administrator immediately
 3. The Contractor must check all dimensions on site prior to placing work in hand and/or ordering any materials or work.
 4. This drawing is copyright of property sign ltd t/a studio_neo
it may not be reproduced or part reproduced without the express consent of property sign
- Drawing Status**
- ☐ PRELIMINARY FOR APPROVAL
 - ☐ AGREED LAYOUT - SIGNED OFF
 - ☒ PLANNING DRAWING
 - ☐ BUILDING CONTROL DRAWING
 - ☐ TENDER DRAWING
 - ☐ CONTRACT DRAWING
 - ☐ CONSTRUCTION DRAWING
 - ☐ AS-BUILT DRAWING

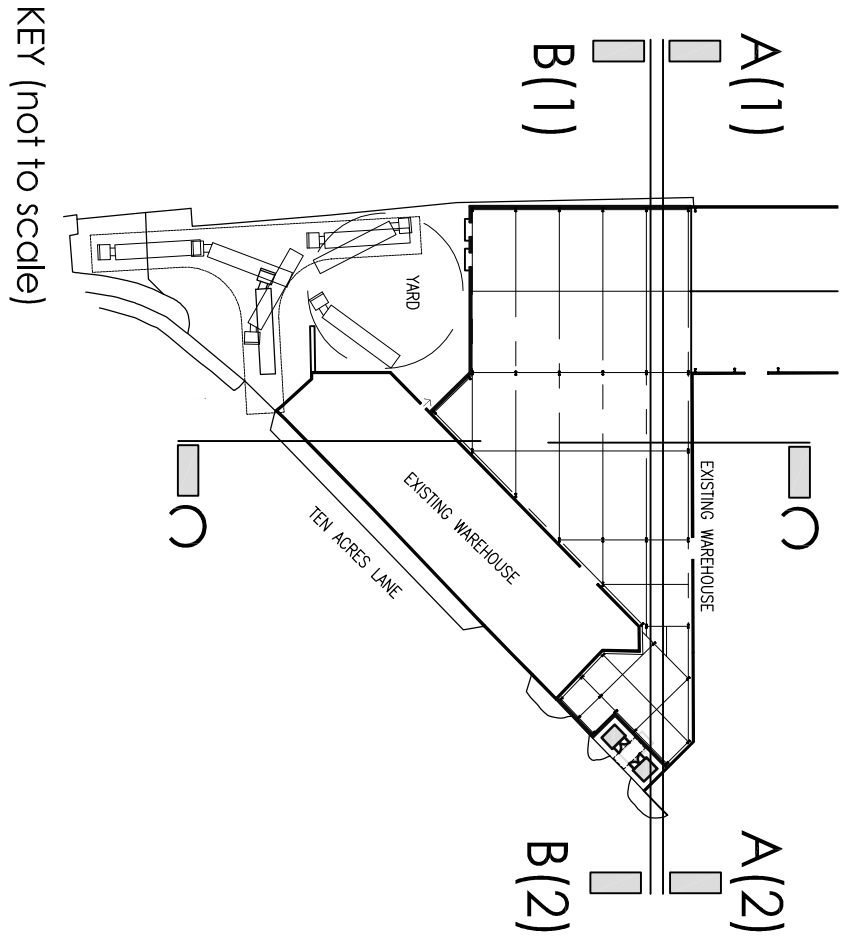


KEY (not to scale)

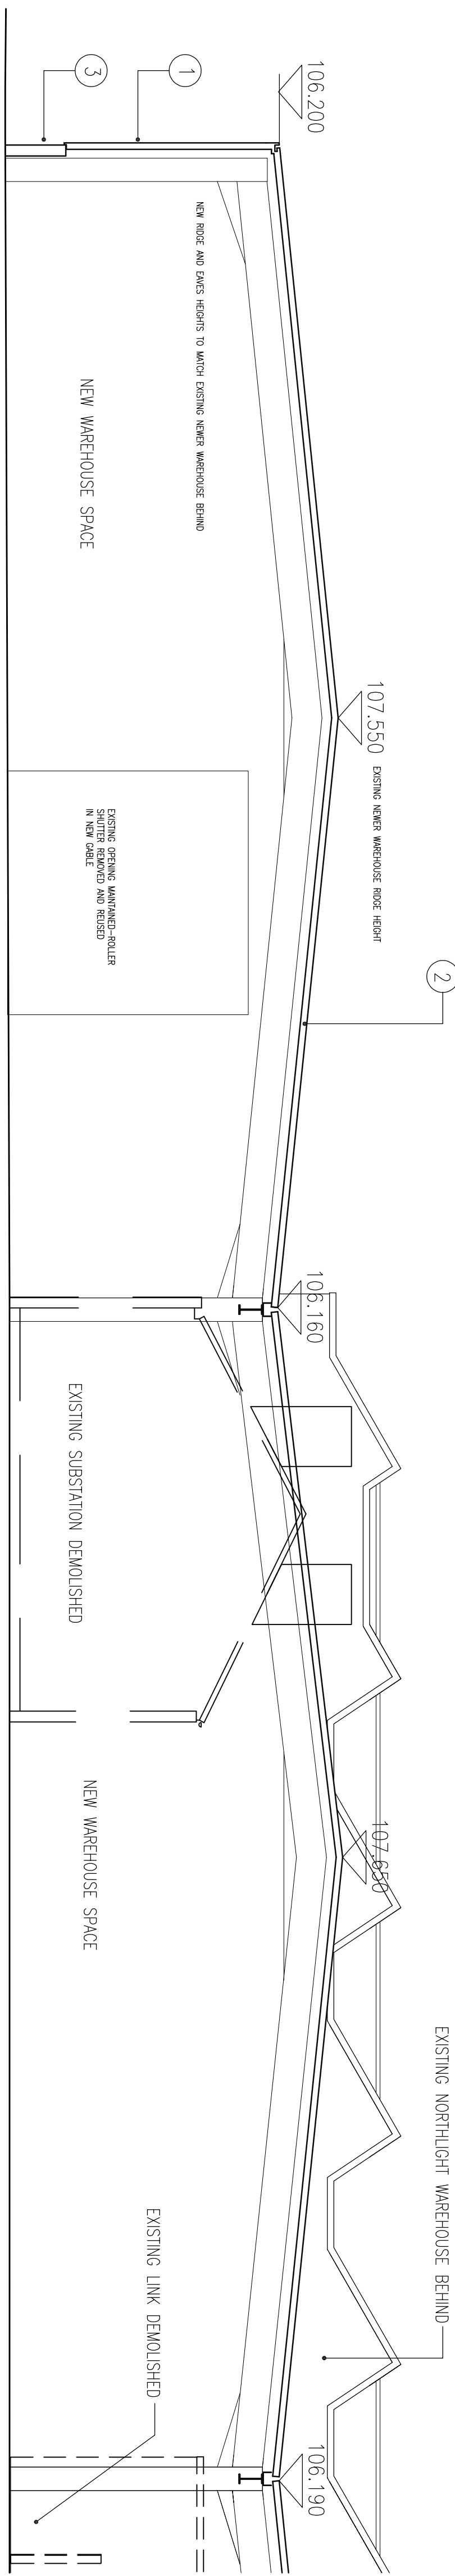


PROPOSED SECTION A1

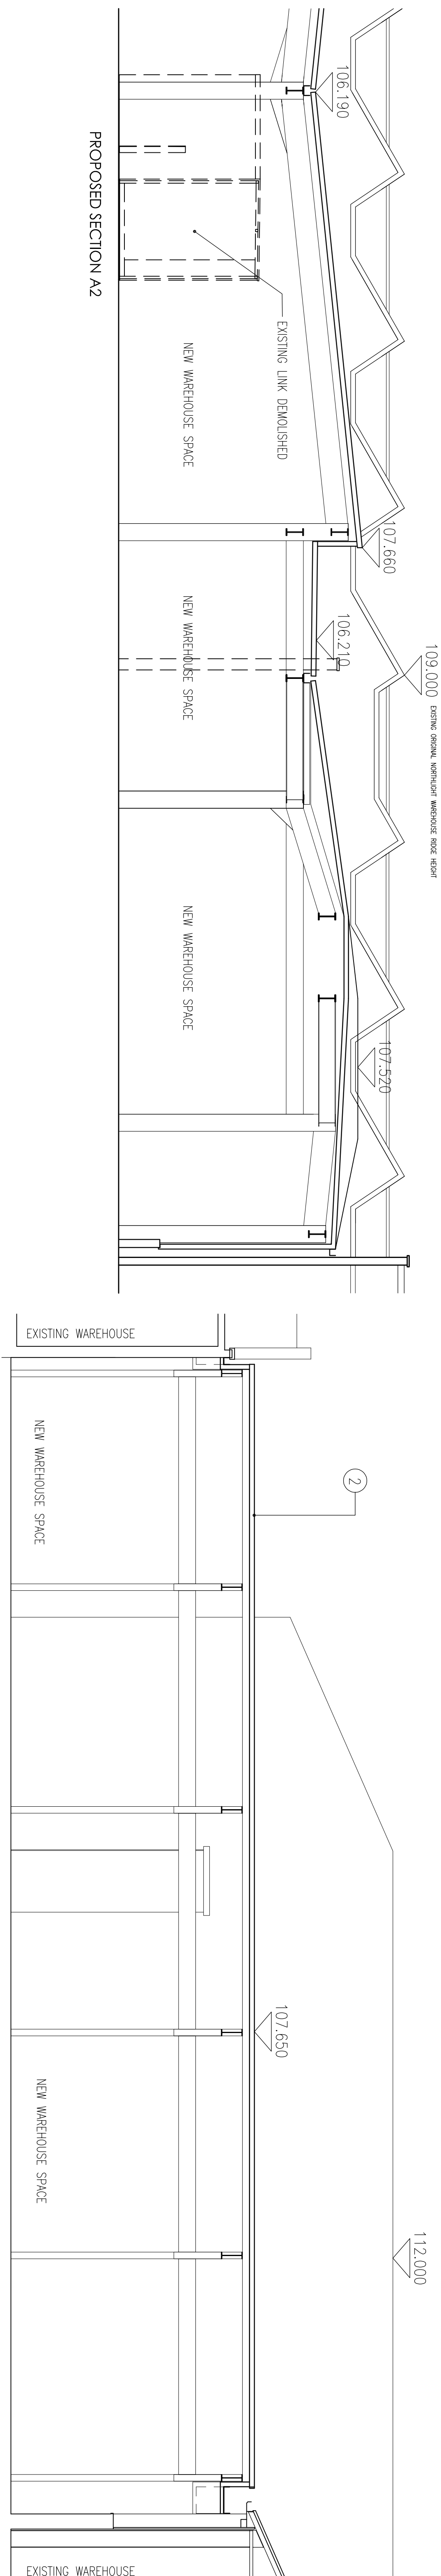

PROPOSED SECTION A2

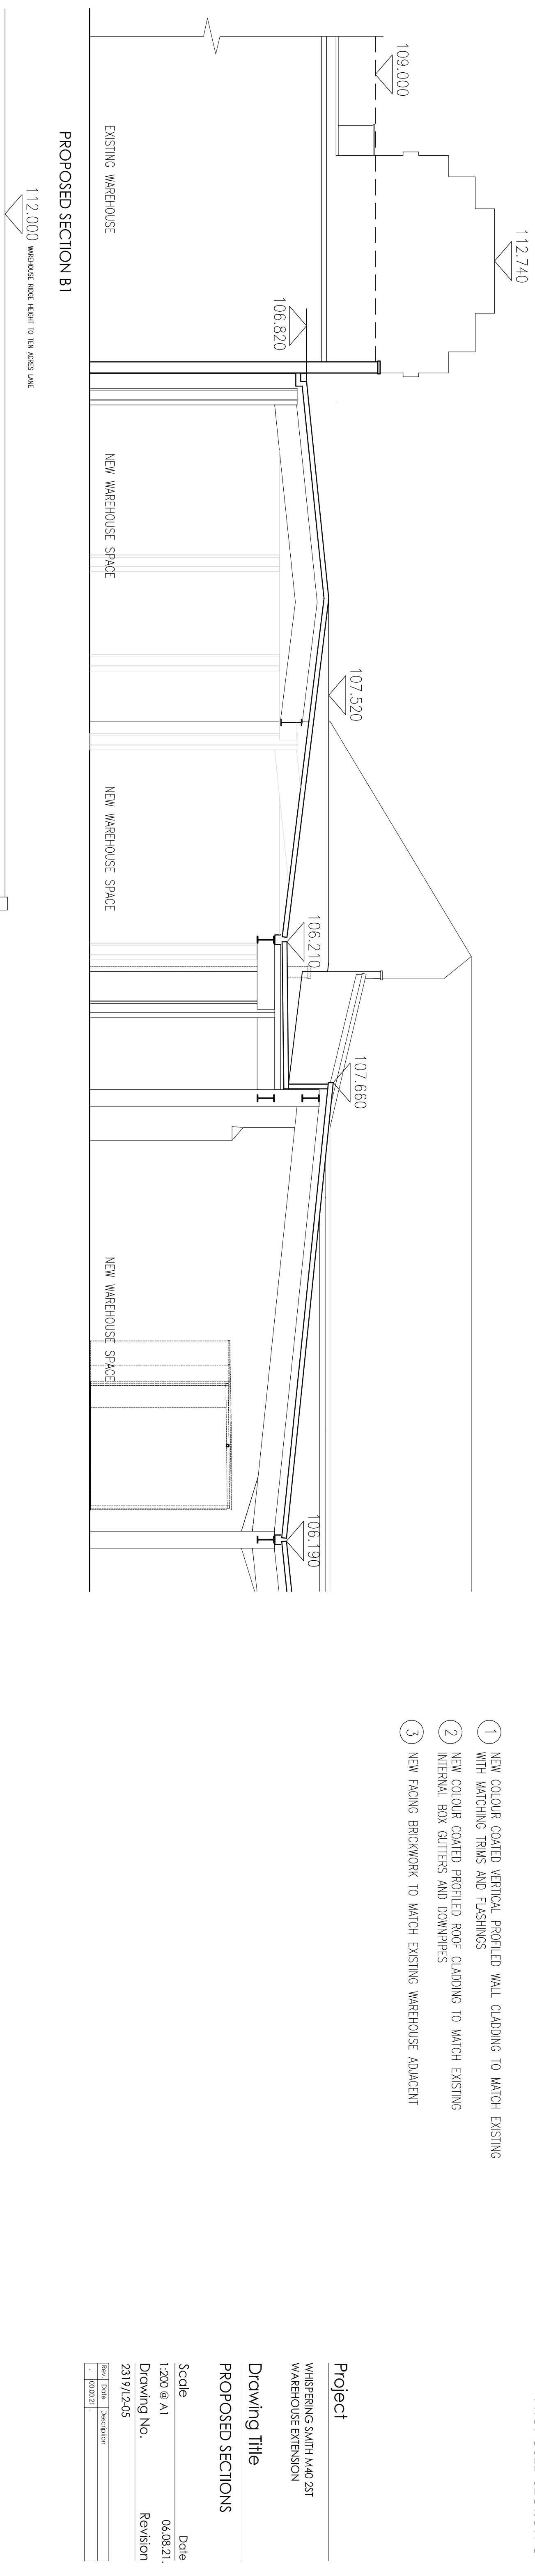

PROPOSED SECTION B1

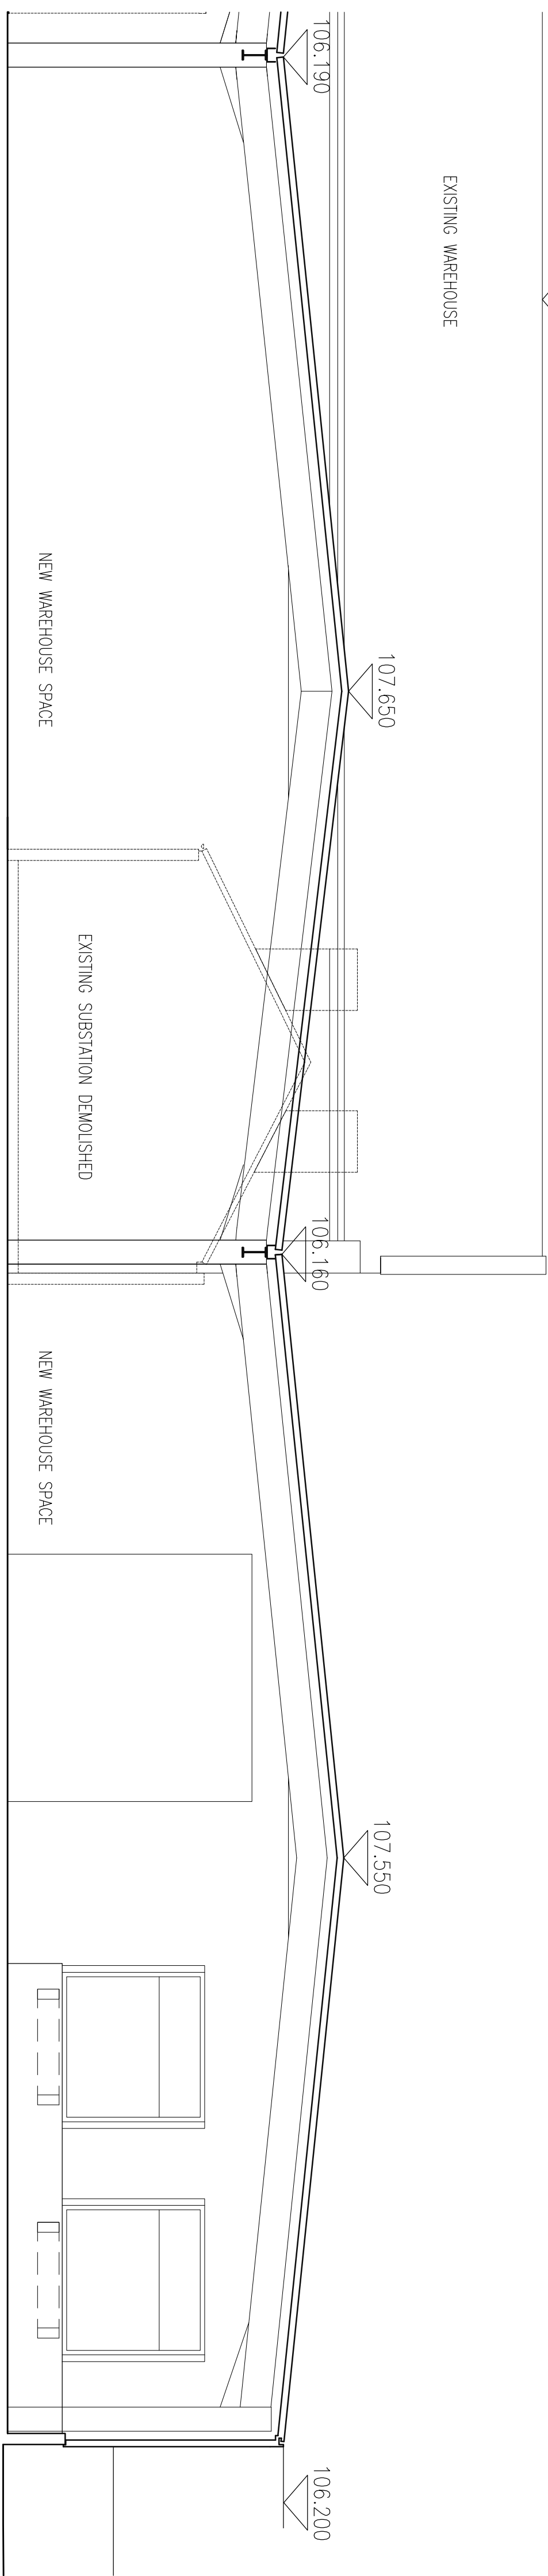

PROPOSED SECTION B2

- ① NEW COLOUR COATED VERTICAL PROFILED WALL CLADDING TO MATCH EXISTING WITH MATCHING TRIMS AND FLASHINGS
- ② NEW COLOUR COATED PROFILED ROOF CLADDING TO MATCH EXISTING INTERNAL BOX GUTTERS AND DOWNPIPES
- ③ NEW FACING BRICKWORK TO MATCH EXISTING WAREHOUSE ADJACENT

Project

WHISPERING SMITH M40 2ST
WAREHOUSE EXTENSION

Drawing Title

PROPOSED SECTIONS

Scale	Date
1:200 @ A1	06.08.21.
Drawing No.	Revision
2319/12-05	

Rev.	Date	Description
-	06.08.21.	

studio
neo

Architects

3 Bridgewater Street
Lymm
Cheshire
WA13 0AB
t. +44(0)1925 752225
e. steve@studio-neo.co.uk
www.studio-neo.co.uk