



Block Plan Scale: 1:500

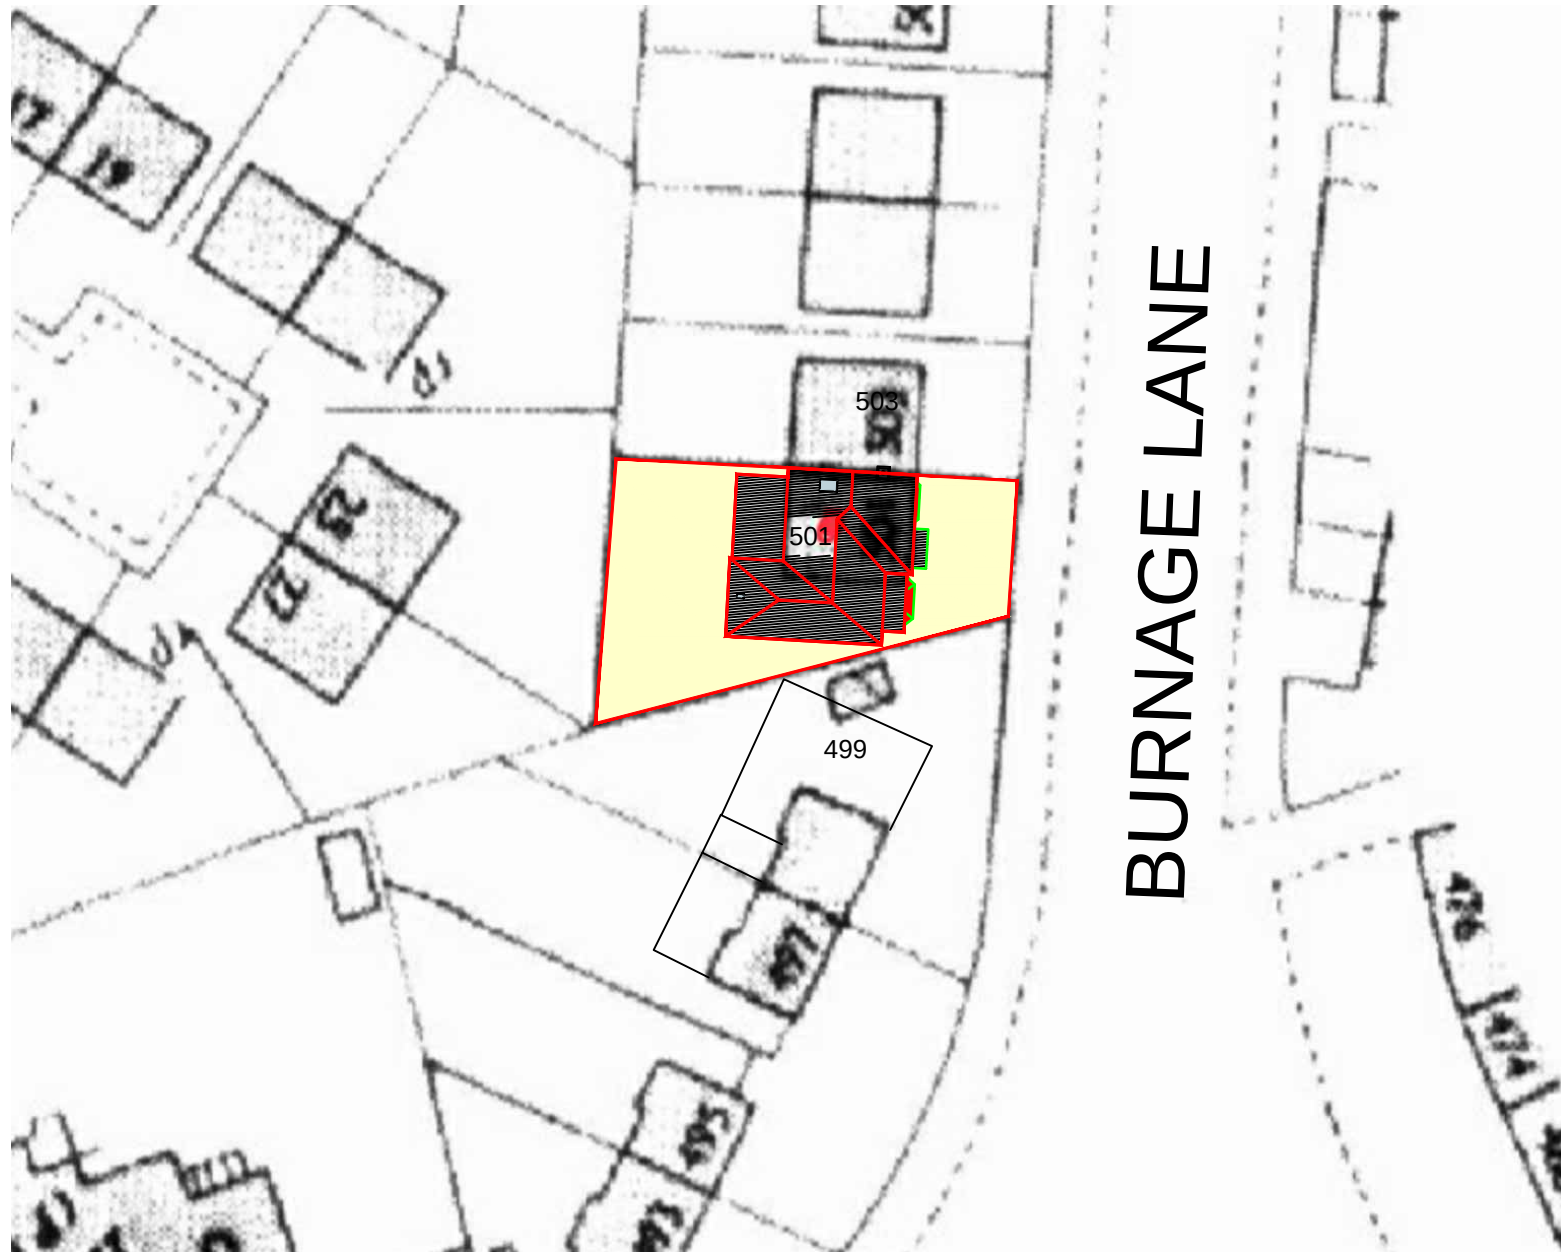

Copyright all rights reserved.
The contents of this drawing can
not be copied without written
permission of the
DRAWNHOUSE LTD

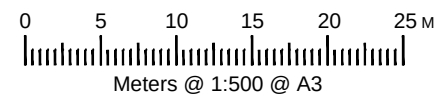

DRAWNHOUSE LTD

Agent
E.mail: office@drawnhouse.co.uk
Mob: +44 7999 329377

Key:
— - existing
— - proposed

Project name:
501 Burnage Lane, Manchester,
M19 1WL

Title: BLOCK PLAN

Project number: 8776

Drawn: AN

Revision:

Scale: A3 - 1:500

Drawing No: 0011

Date: November 2021