


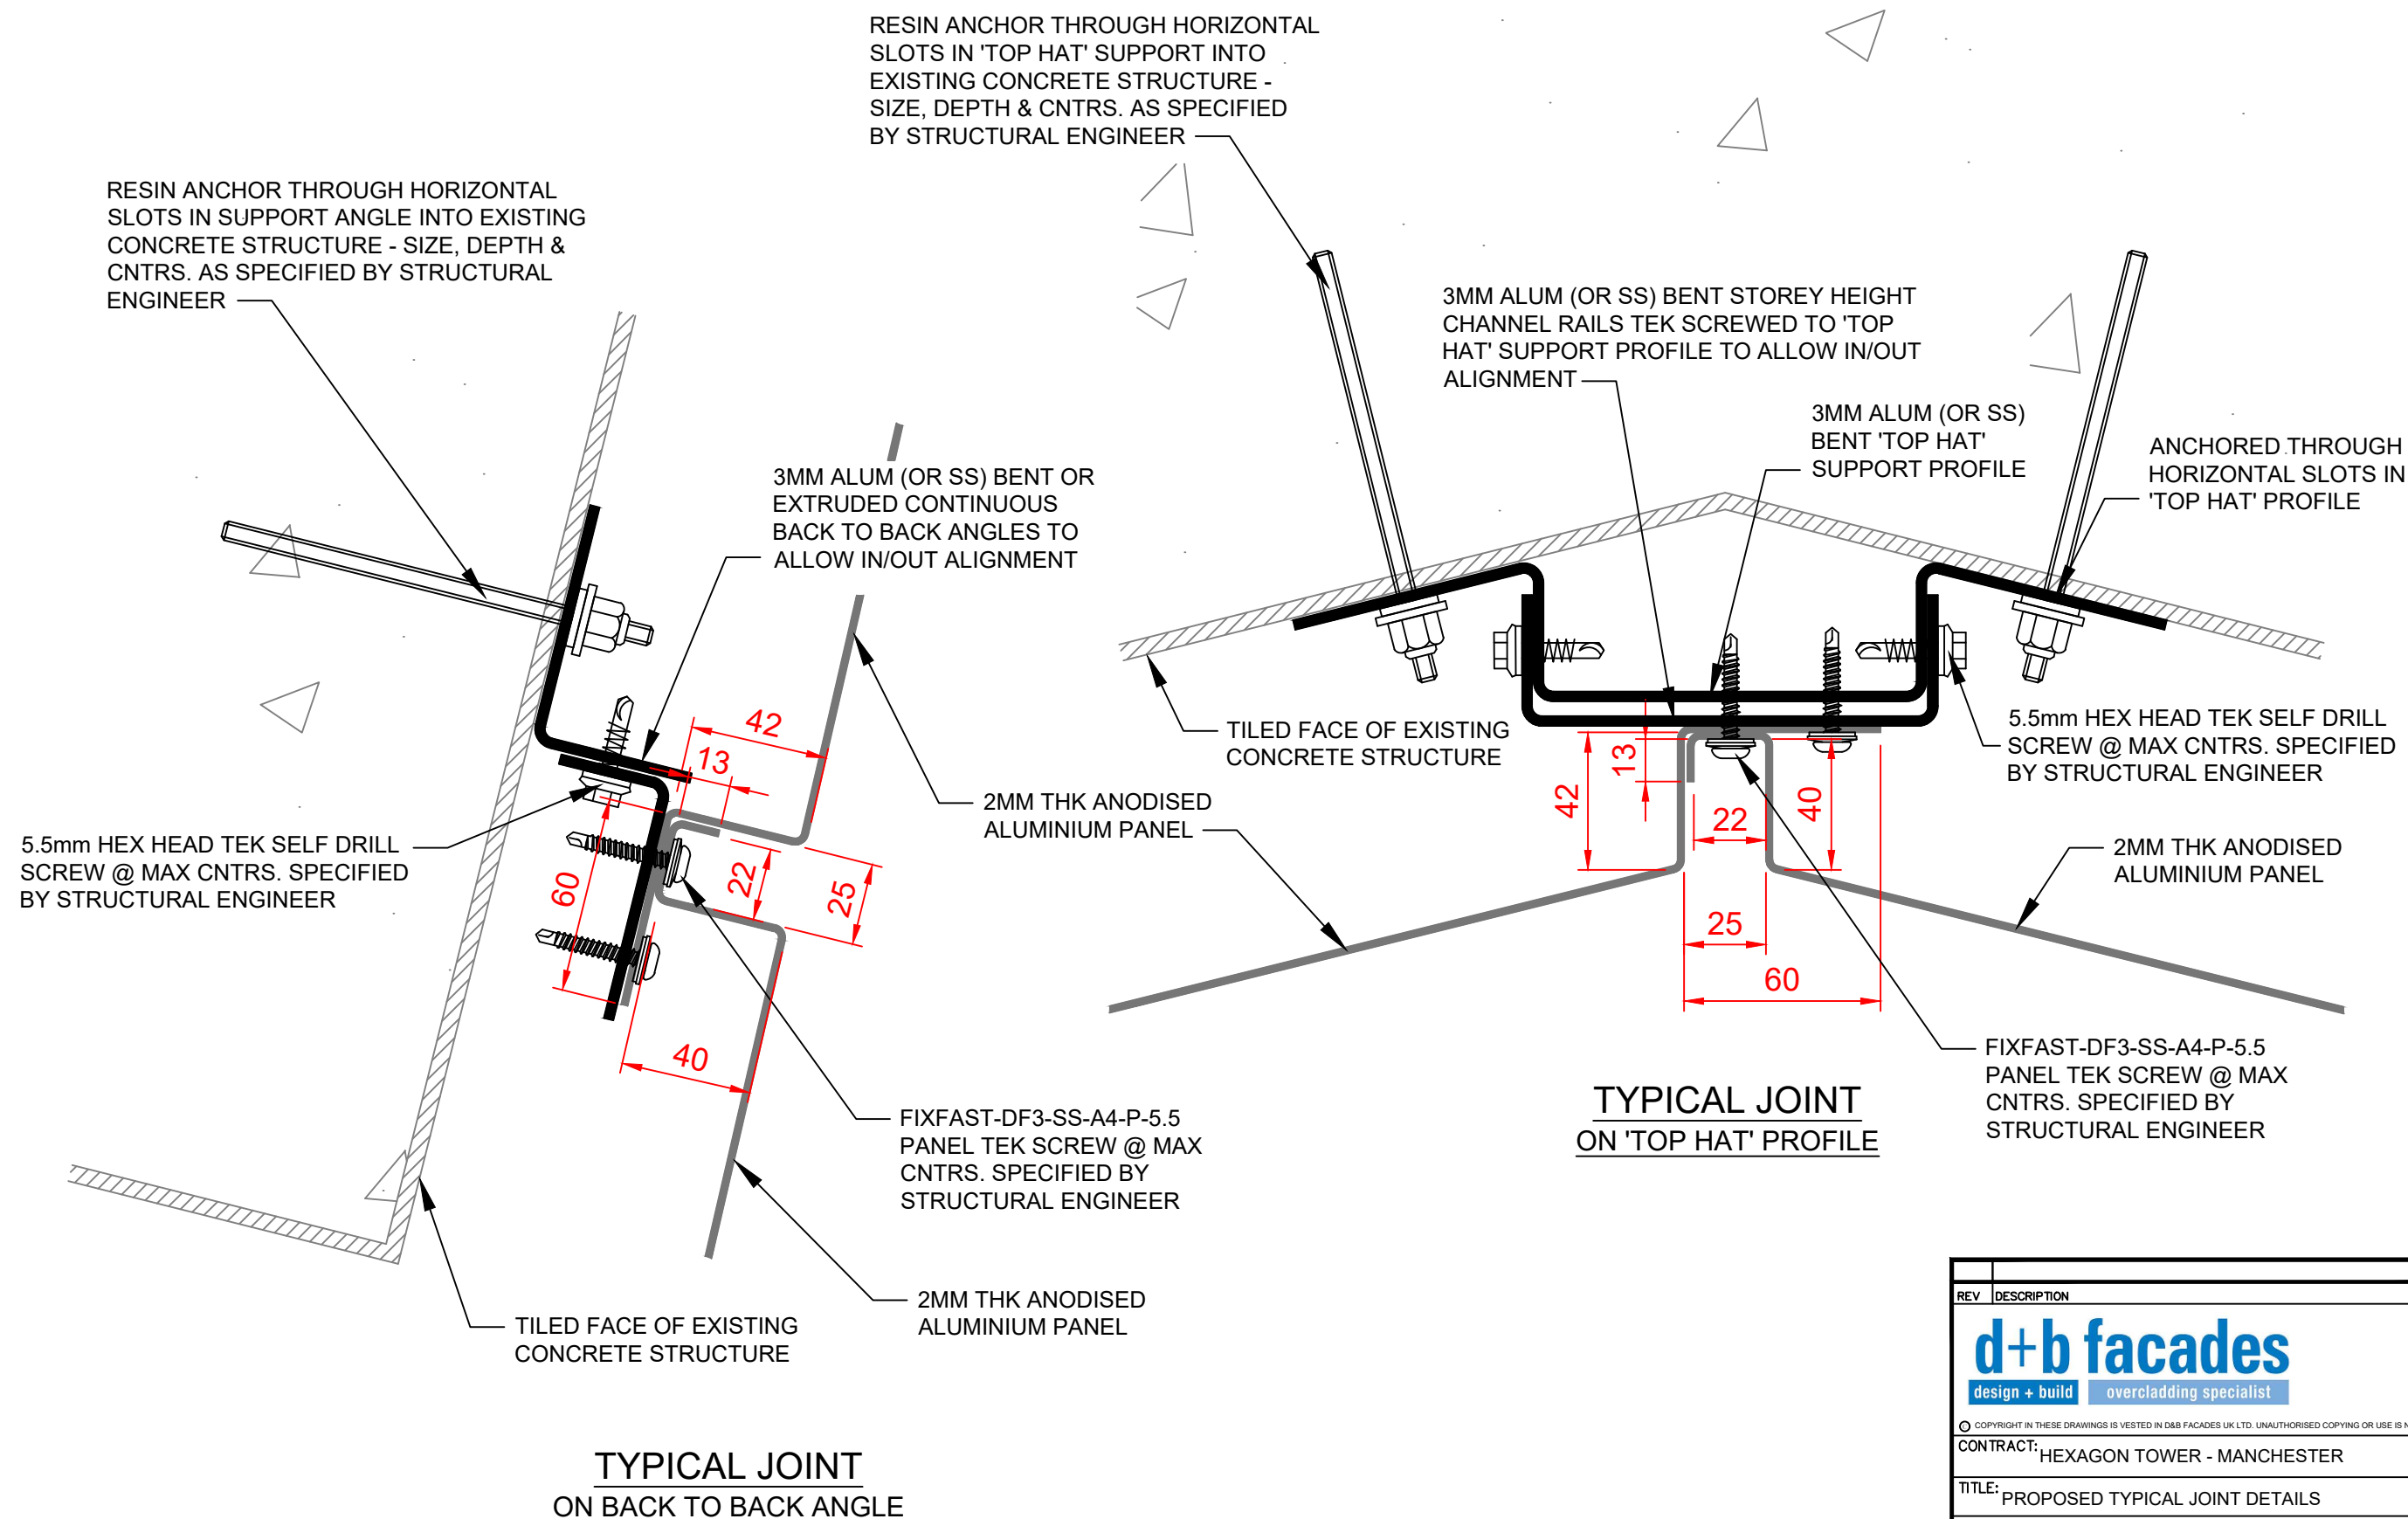

REV	DESCRIPTION	BY	DATE
d+b facades design + build overcladding specialist			
© COPYRIGHT IN THESE DRAWINGS IS VESTED IN D&B FACADES UK LTD. UNAUTHORISED COPYING OR USE IS NOT PERMITTED			
CONTRACT: HEXAGON TOWER - MANCHESTER			
TITLE: PROPOSED TYPICAL JOINT DETAILS			
STATUS: APPROVAL			
DRAWN: DK	DATE: 18.03.22	SCALE: 1:2@A3	
DRG No: 302-203	REV: P02		