


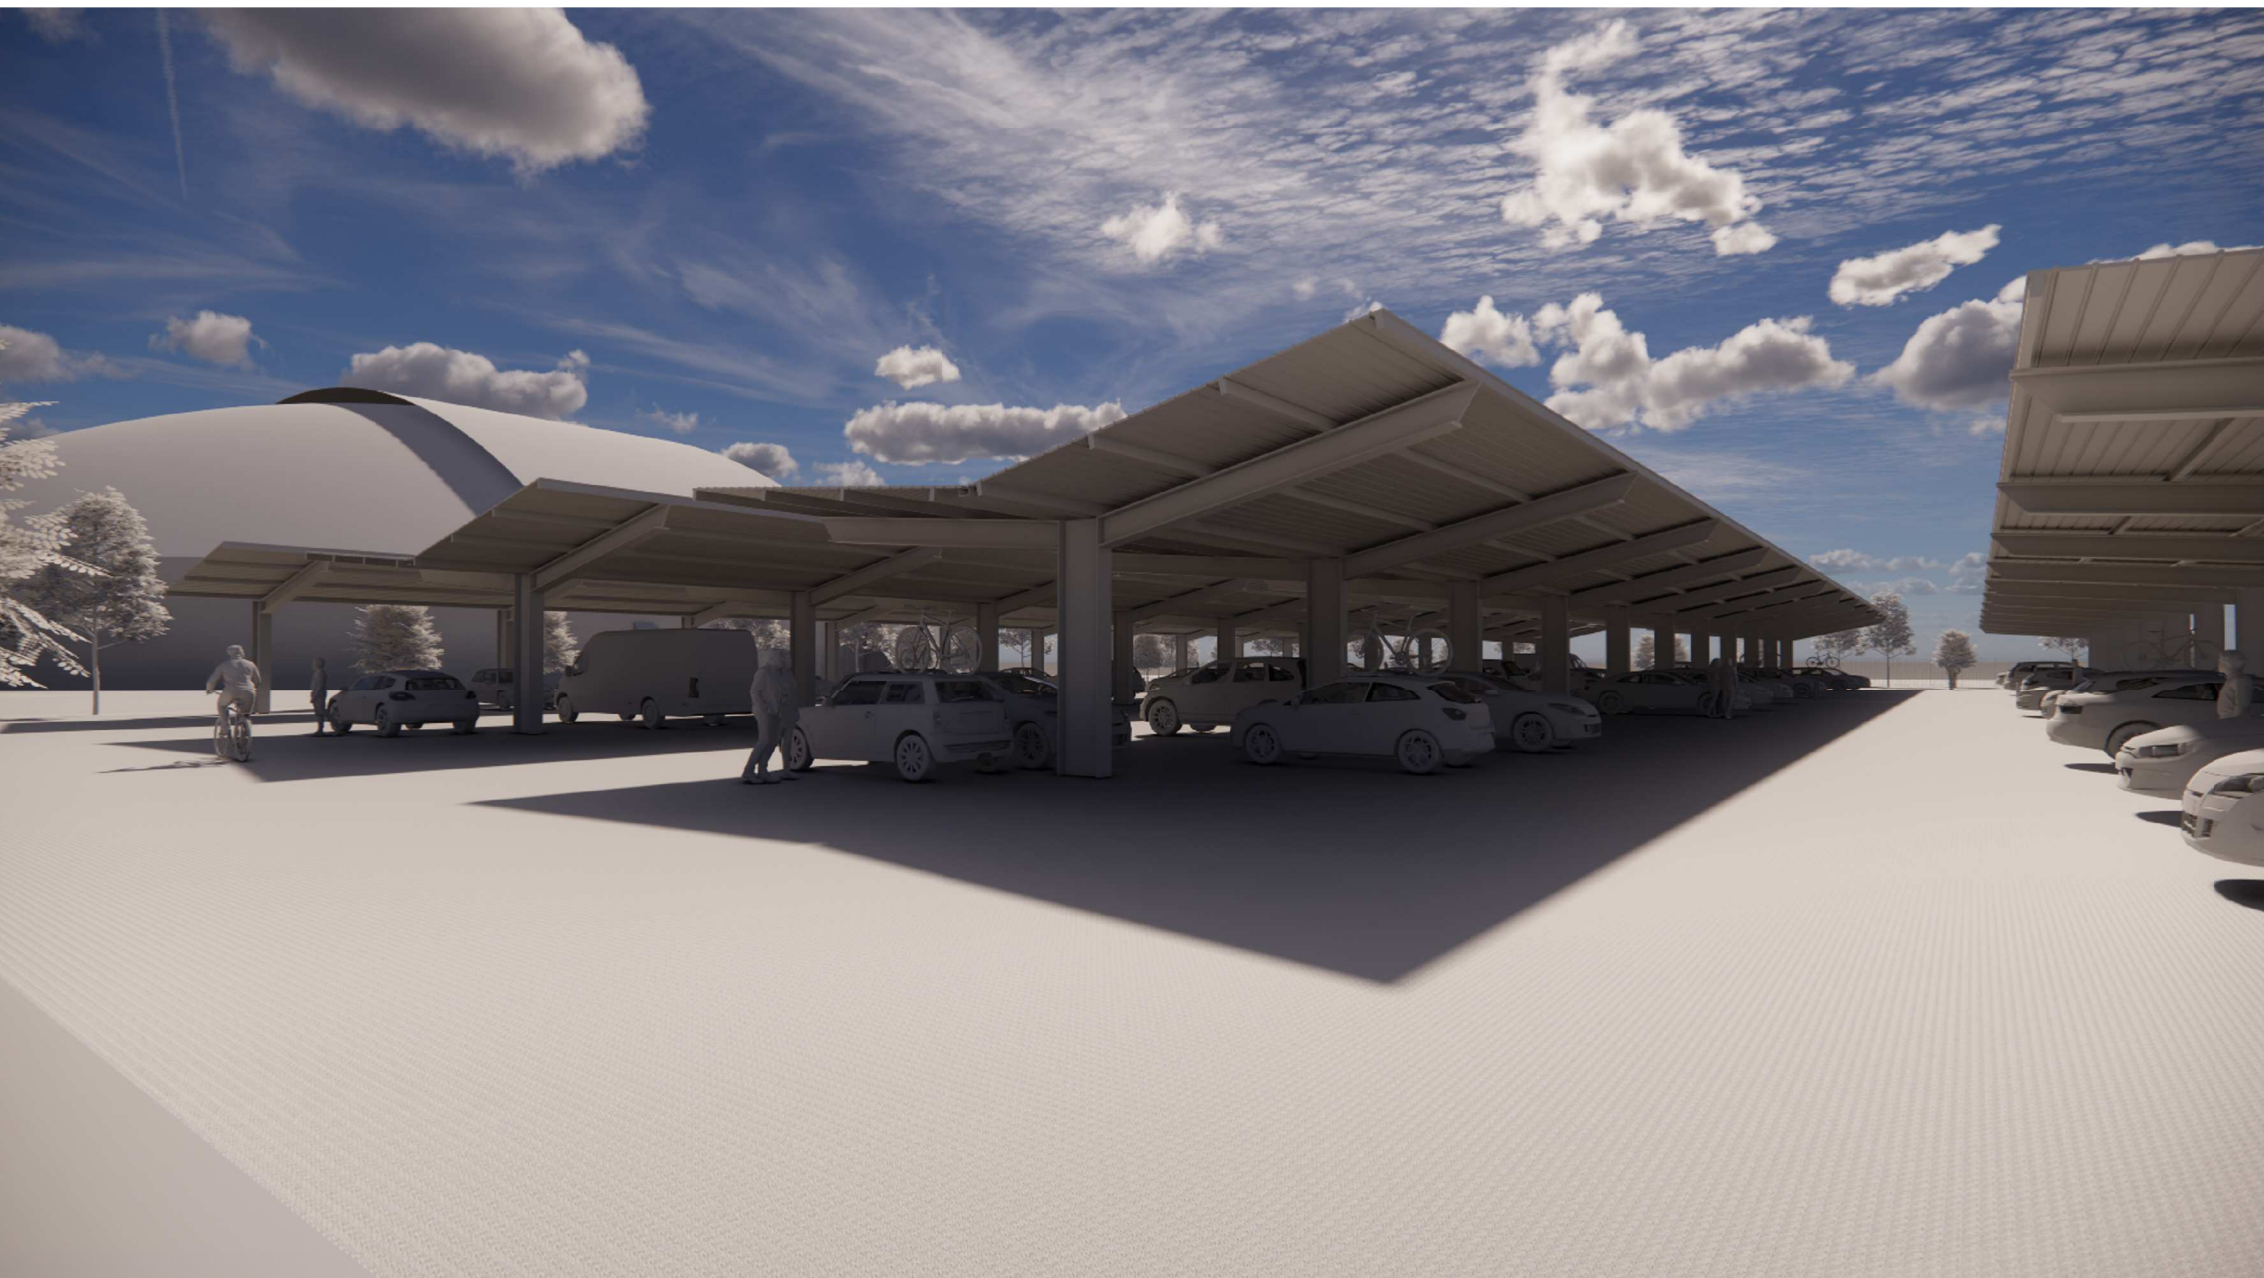


View 7 - View from Car Park Entrance




View 9 - View Towards Cycle Centre



View 11 - View from North Car Park Entrance

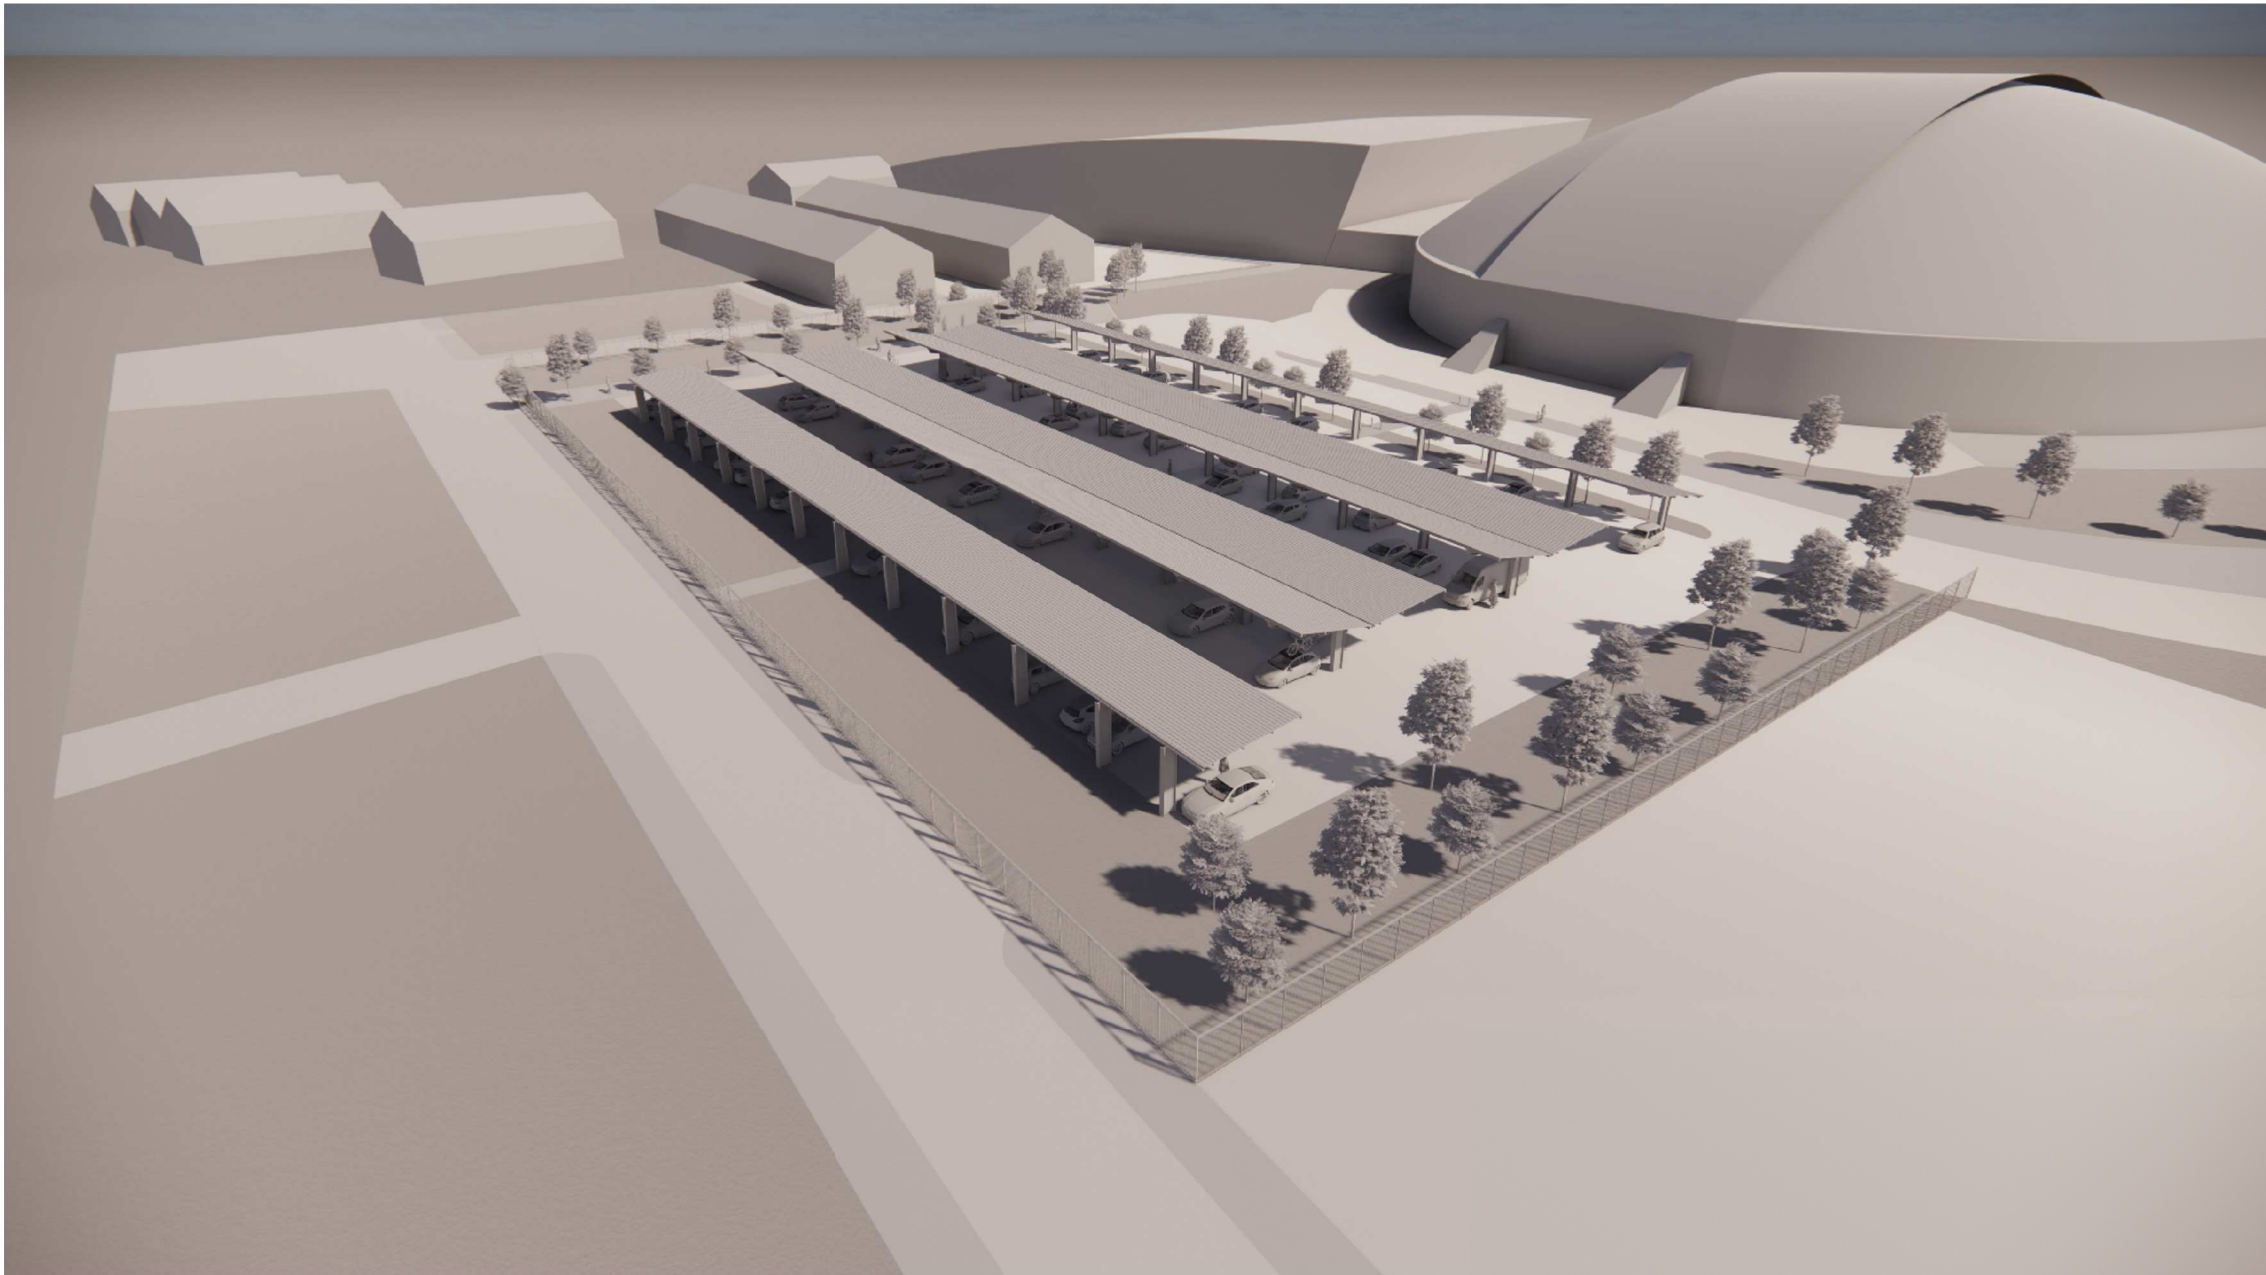

View 8 - Aerial View North-West of Car Park

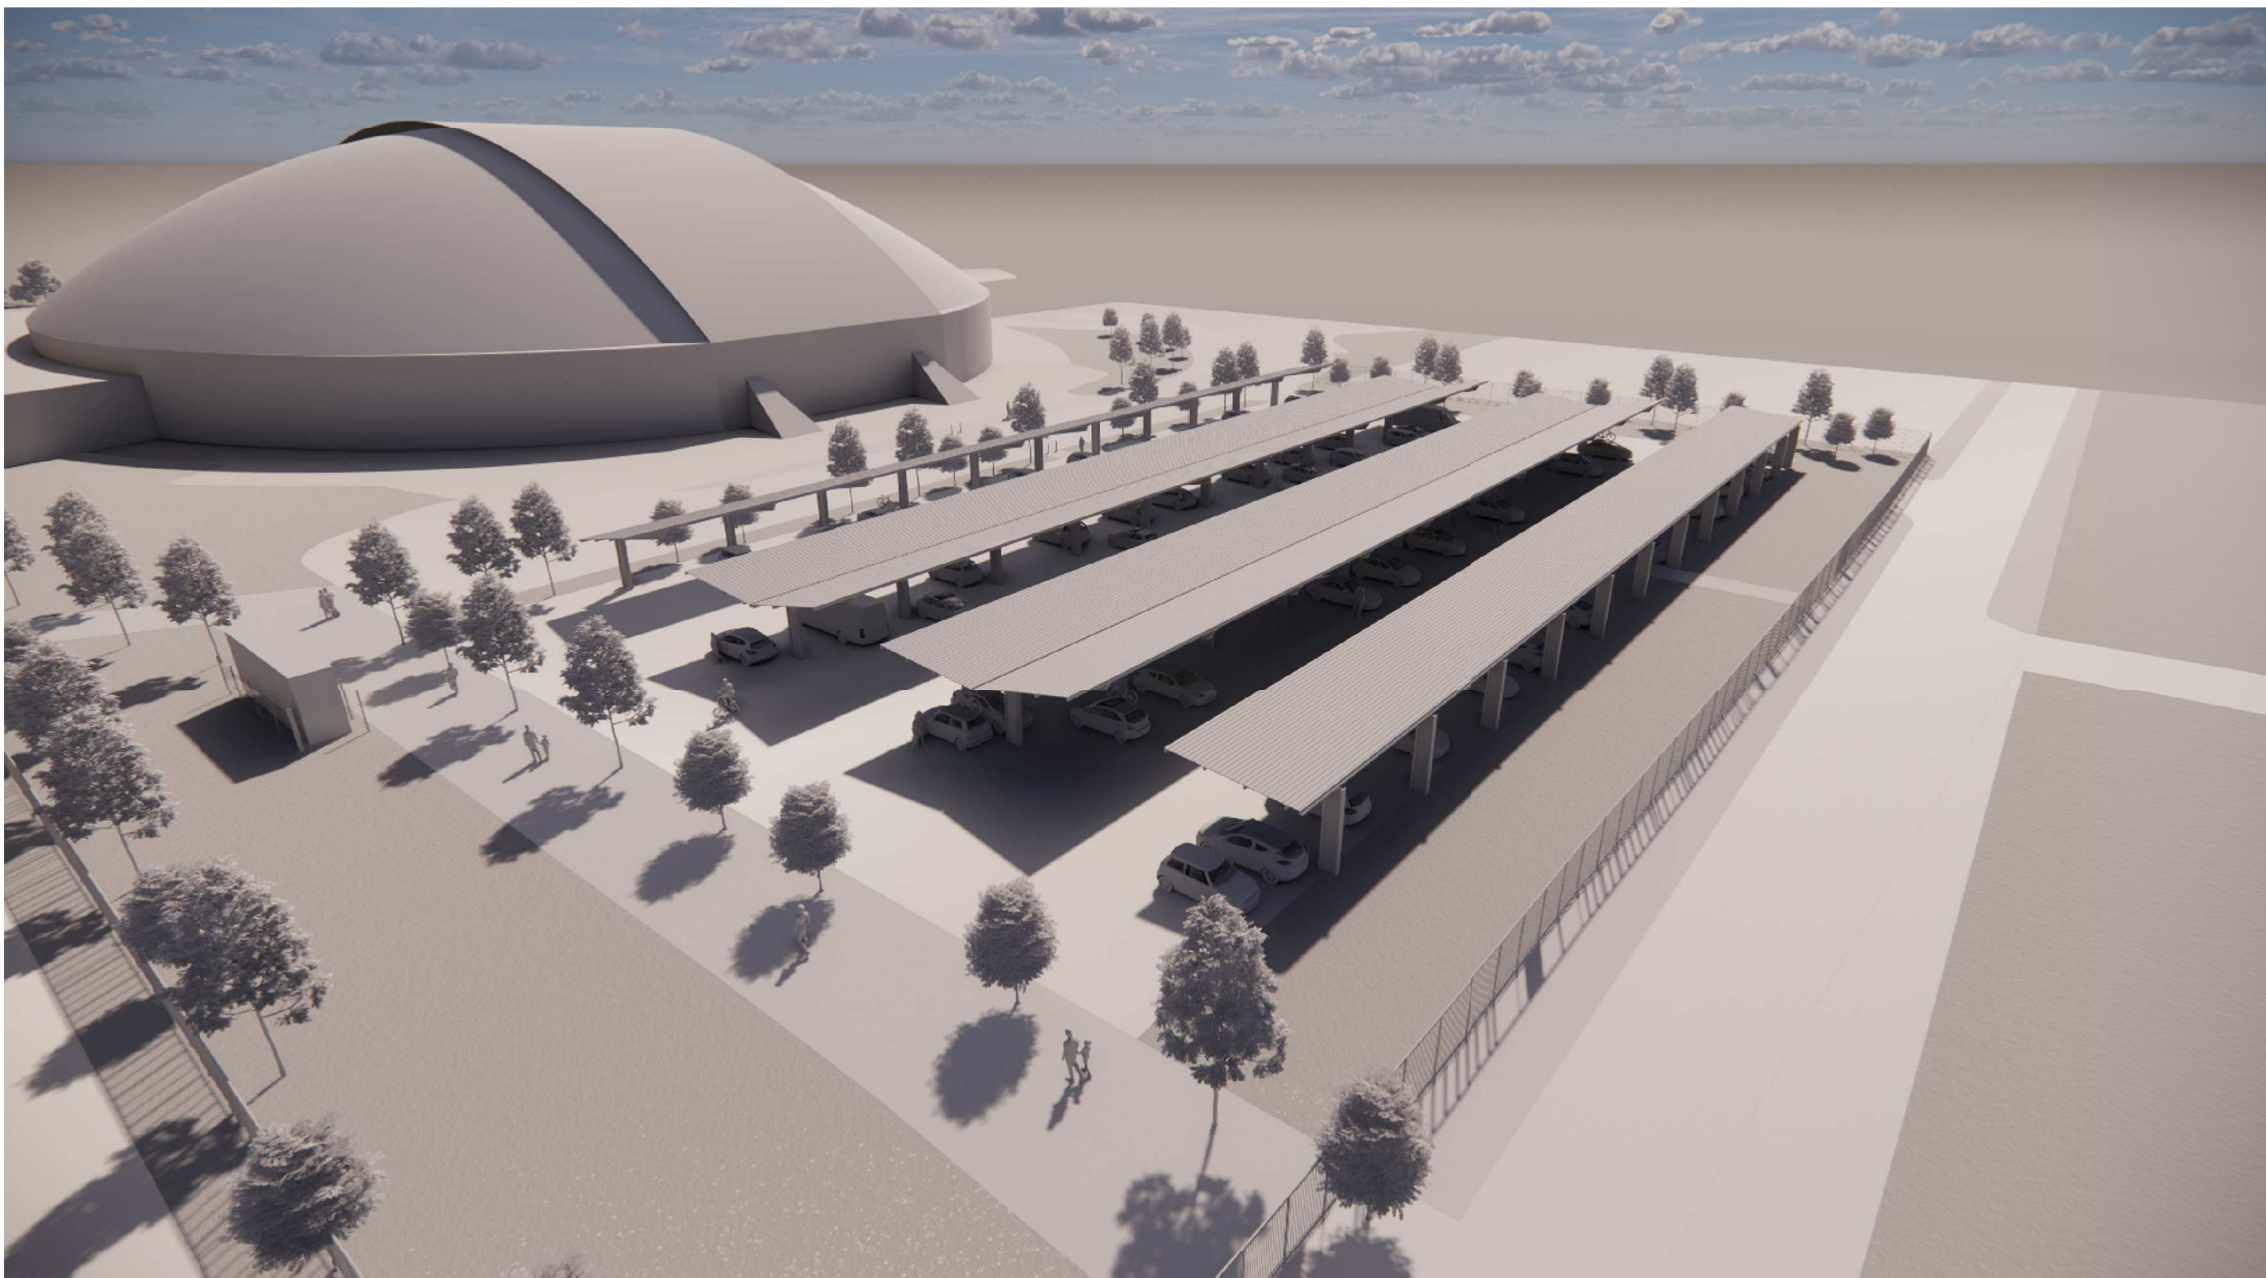


View 10 - Aerial View North-East of Car Park



View 12 - Aerial View South-West of Car Park

© Bowker Sadler Partnership Limited  
This drawing is the subject of copyright which vests in Bowker Sadler Partnership Limited. It is an infringement of copyright to reproduce this drawing, by whatever means, including electronic, without the express written consent of Bowker Sadler Partnership Limited which reserves all its rights.  
Bowker Sadler Partnership Limited asserts its rights to be identified as the author of this design

- Report Errors and Omissions to the Architect.
- Check all dimensions on site
- Drawing to be read in conjunction with the Health and Safety Plan and all relevant Risk Assessments

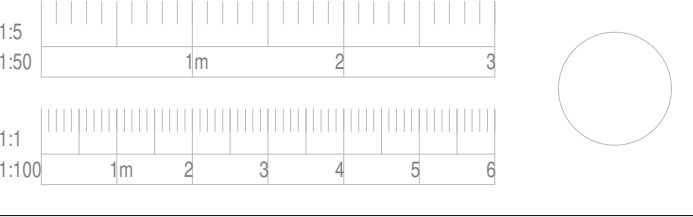

| Rev. | Date | Dim. | Chkd. |
|------|------|------|-------|
|------|------|------|-------|

## BOWKER SADLER ARCHITECTURE

Hatherlow House | Hatherlow | Romiley | Stockport | SK6 3DY  
0161 406 7333 | office@bowker-sadler.co.uk | www.bowker-sadler.co.uk

### Project National Cycling Centre Solar Car Ports

Client  
Warden Construction Ltd

### Drawing CGI 3D Massing Images - North Car Park

| Scale | Sheet Size | Drawn | Checked | Date     |
|-------|------------|-------|---------|----------|
|       | @ A1       | TM    | DH      | 28.03.22 |

| Project No. | Originator | Zone | Level | Form | Discipline | Number | Revision |
|-------------|------------|------|-------|------|------------|--------|----------|
| 22-004 -    |            |      |       |      |            | 0002   |          |

Status

PLANNING