




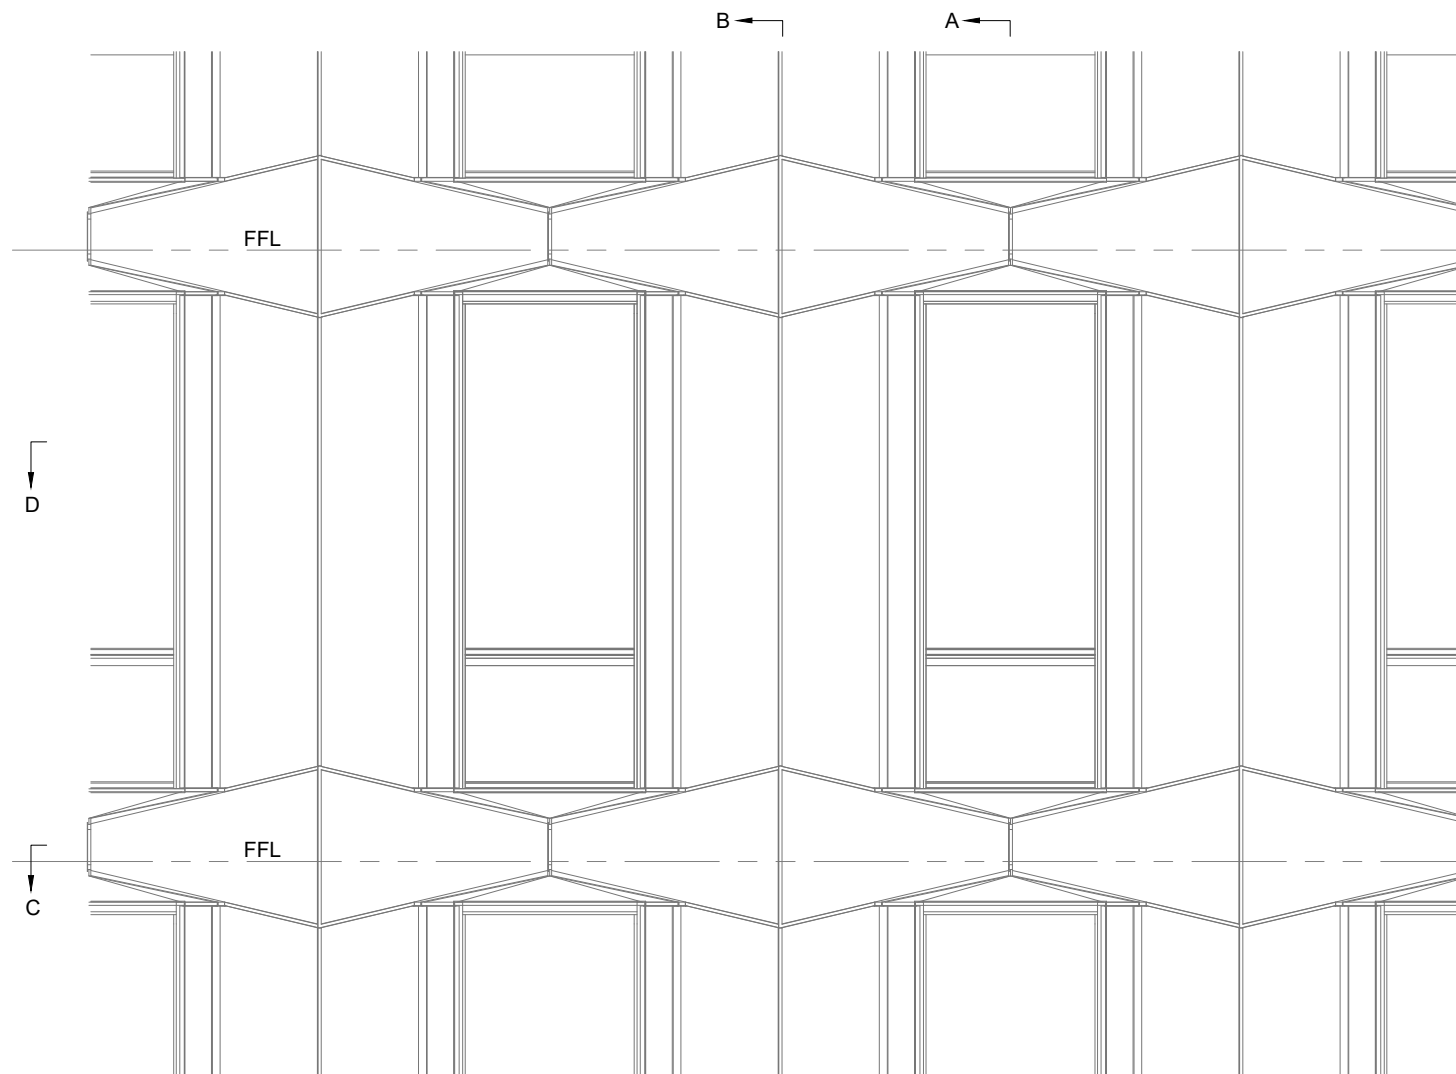

B
A
ELEVATION

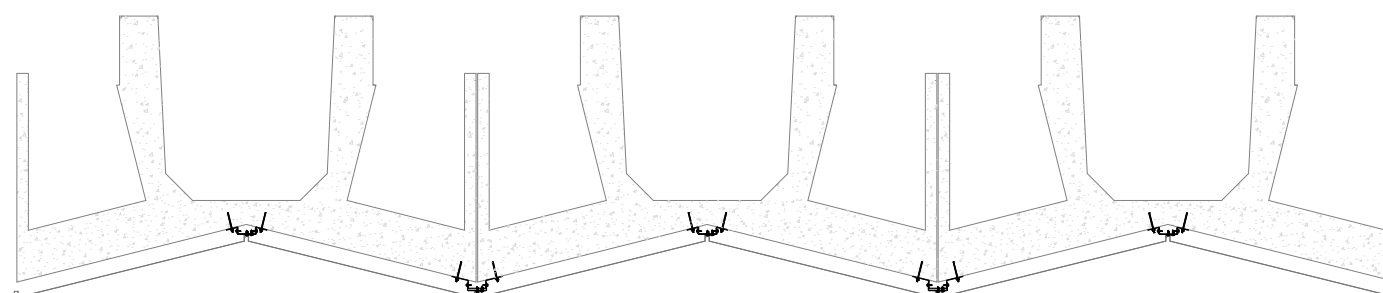

SECTION/VIEW ON C-C

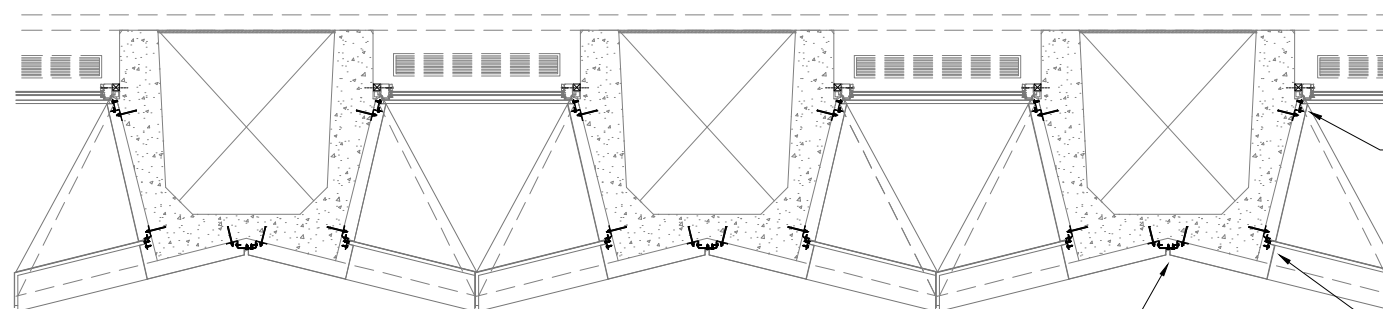


SECTION/VIEW ON D-D


SEE
DETAIL G

SEE
DETAIL E


SEE
DETAIL F

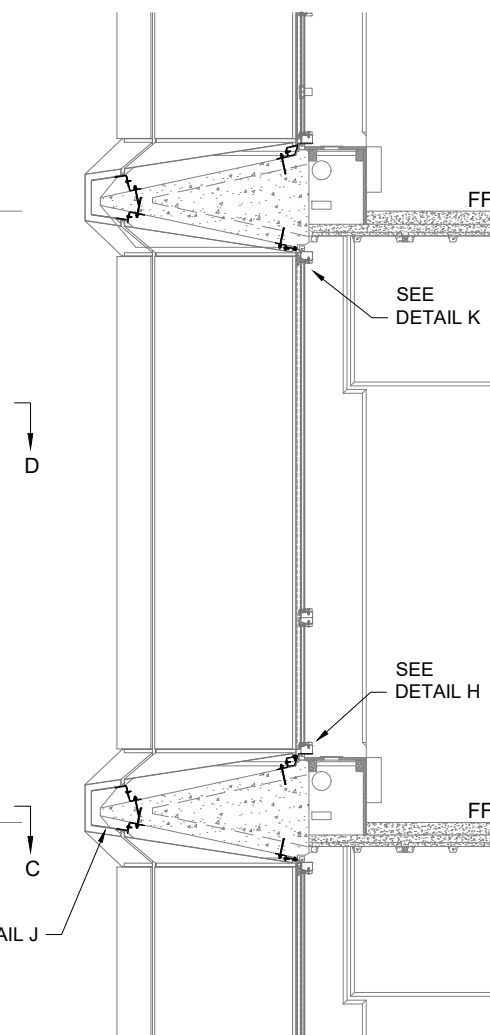


SECTION/VIEW ON A-A

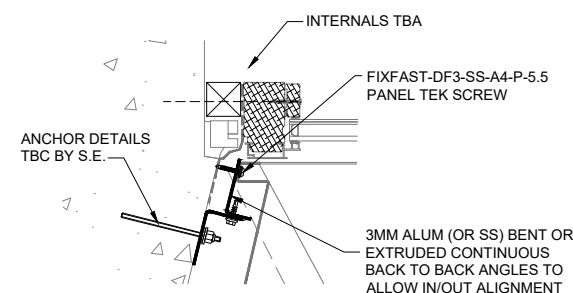


DETAIL E

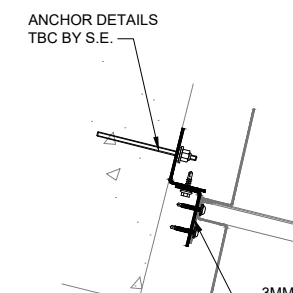


DETAIL F

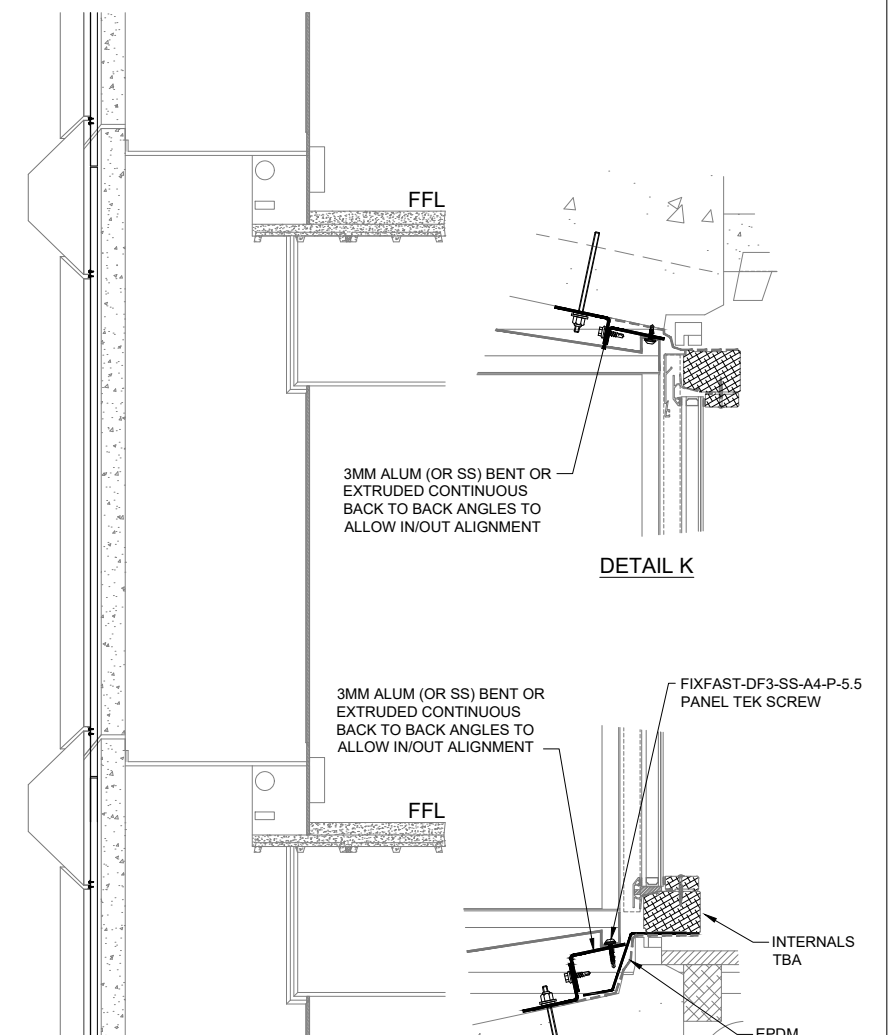

SECTION/VIEW ON B-B

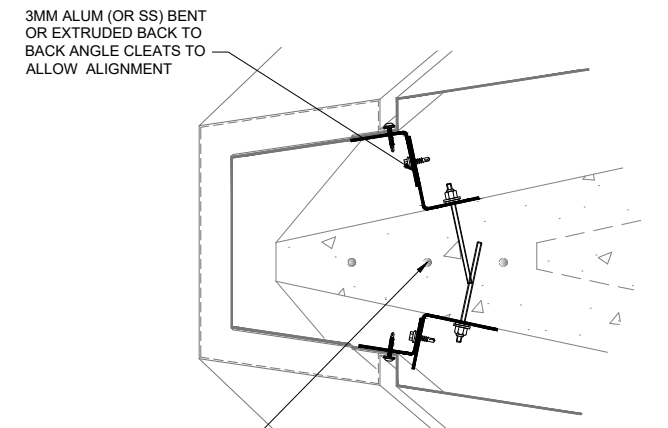

DETAIL J

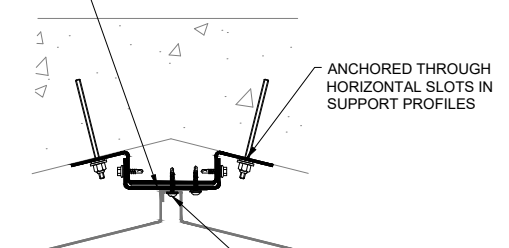

DETAIL G

DETAIL K

DETAIL H

DATE ISSUED FOR COMMENT		DR.	21/03
REV.	DESCRIPTION	BY	DATE
1	ISSUED FOR COMMENT		
d+b facades design + build over-arching specification			
CONTRACT: HEXAGON TOWER - MANCHESTER			
TITLE: PROPOSED - TYPICAL BAY			
STATUS: APPROVAL			
DRAWN: DK	DATE: 23.02.22	SCALE: 1:25@A1	
DRG. NO: 333-202		REV.	P04