




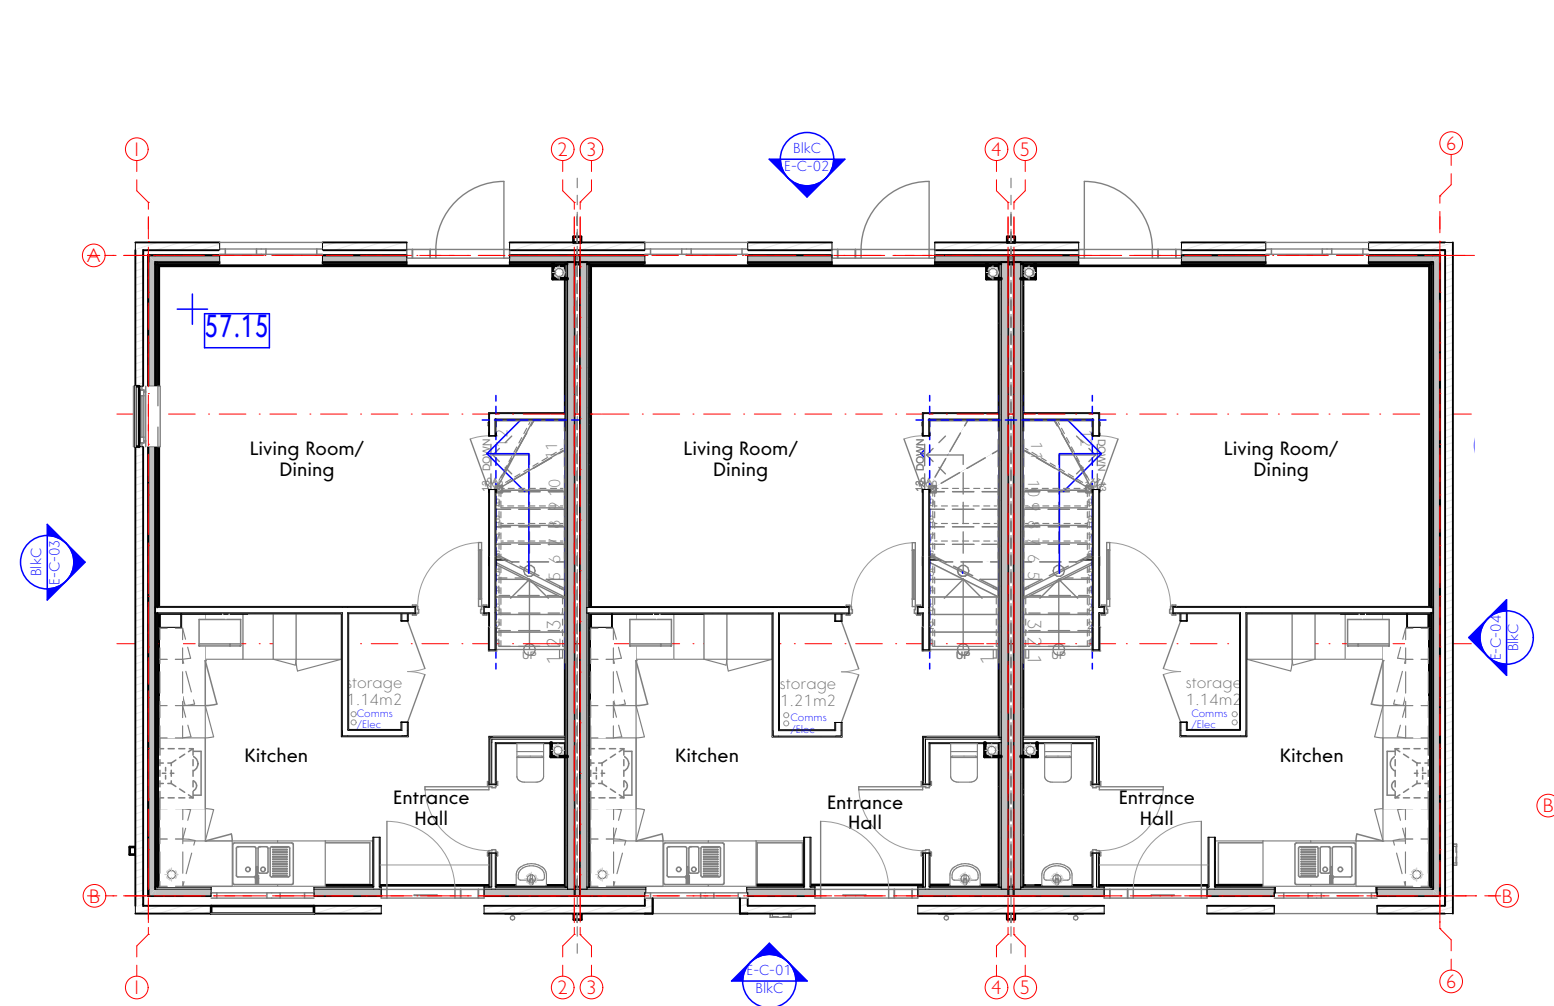


Block C-Ground Floor
3x 3b4p Dwellings

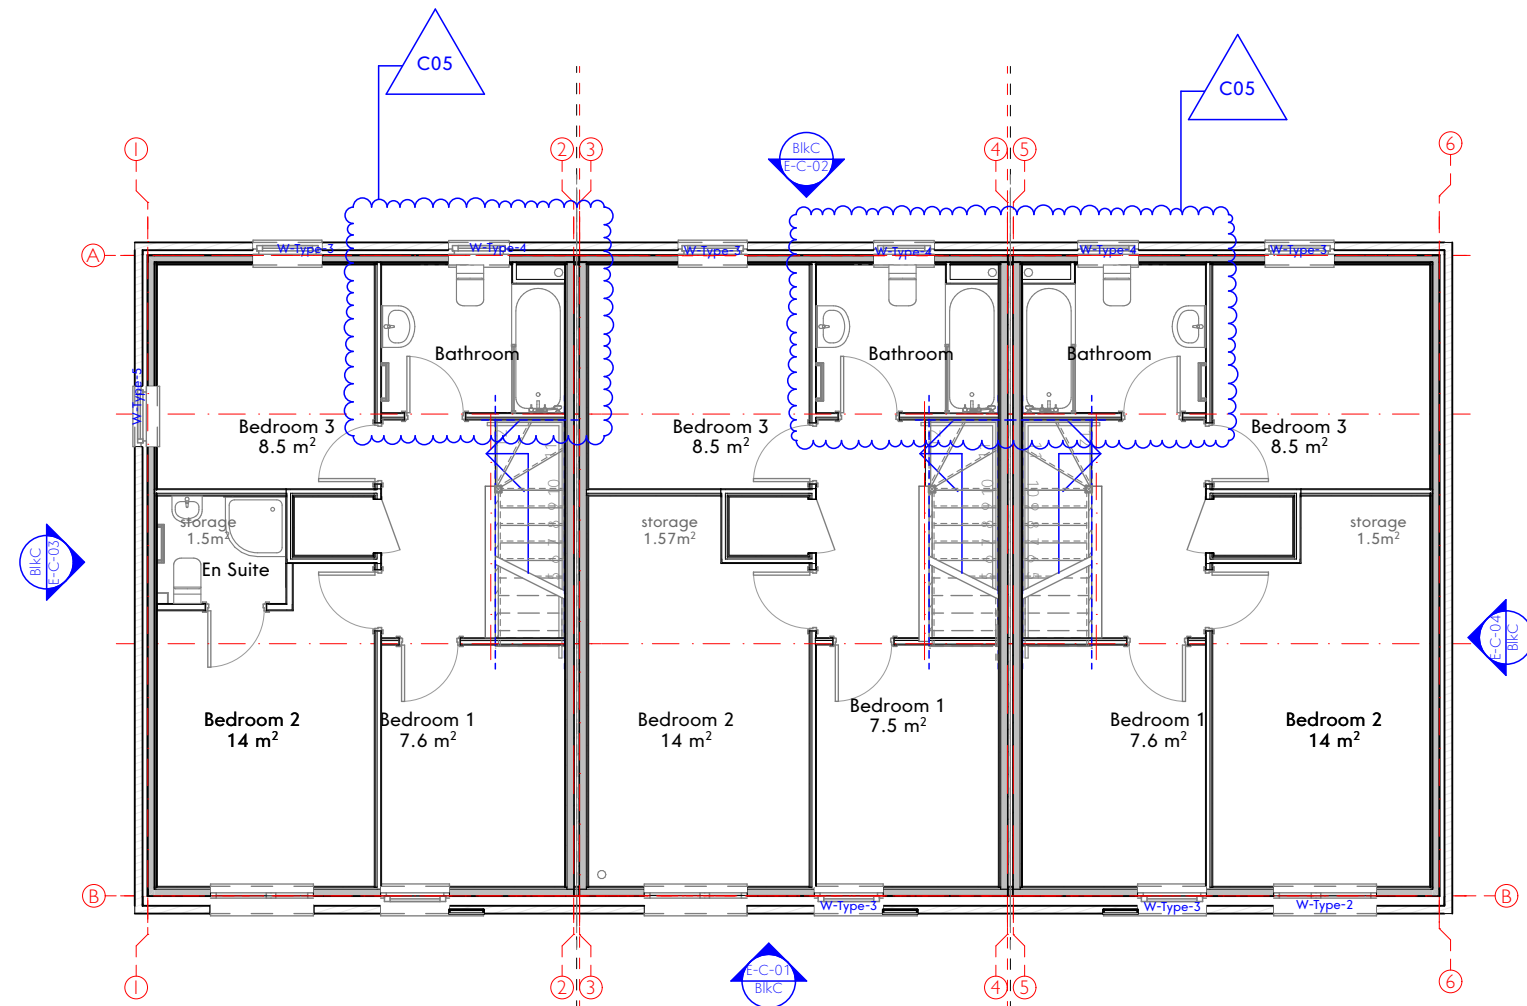


Block C-First Floor
3x 3b4p Dwellings

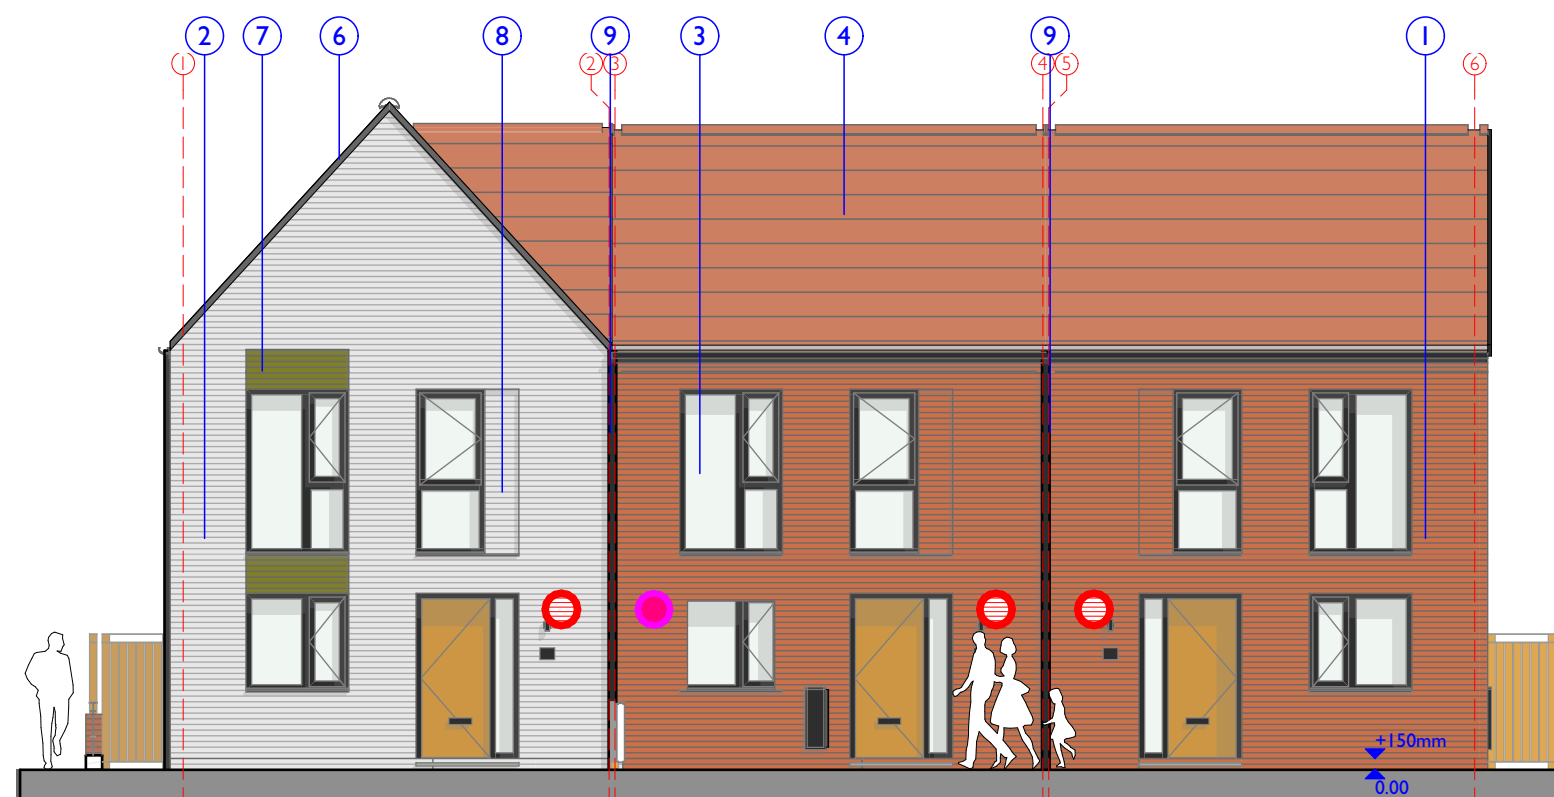


Block C- E01

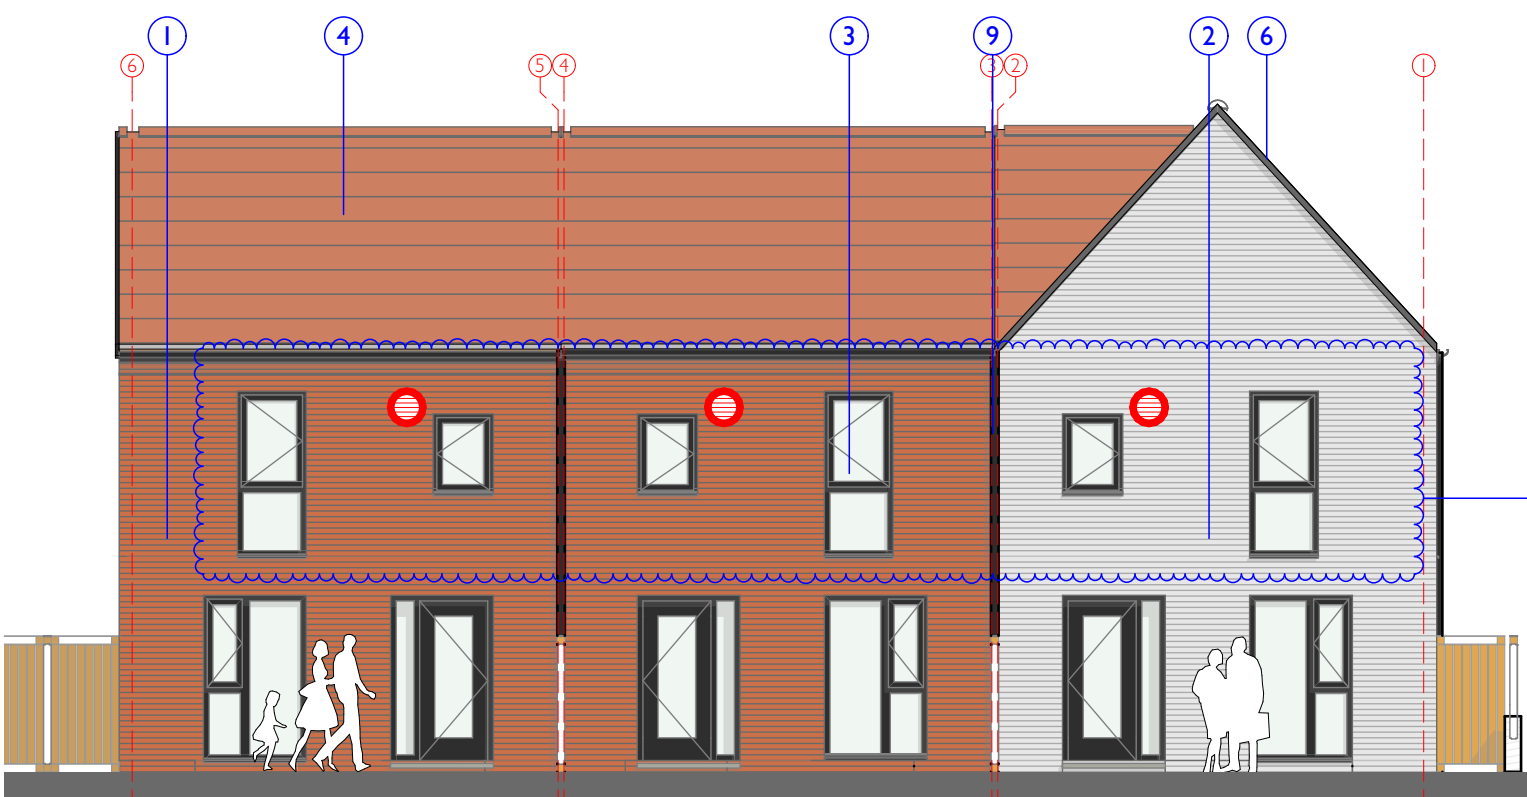


Block C- E02

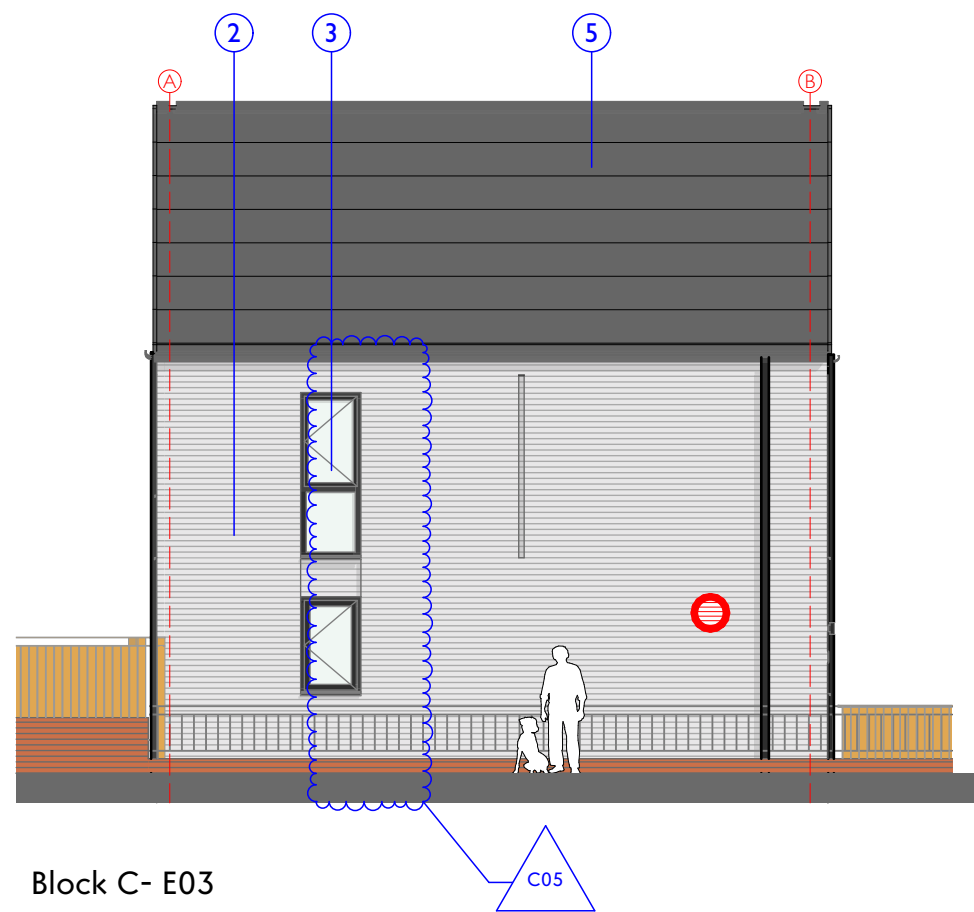

Block C- E03

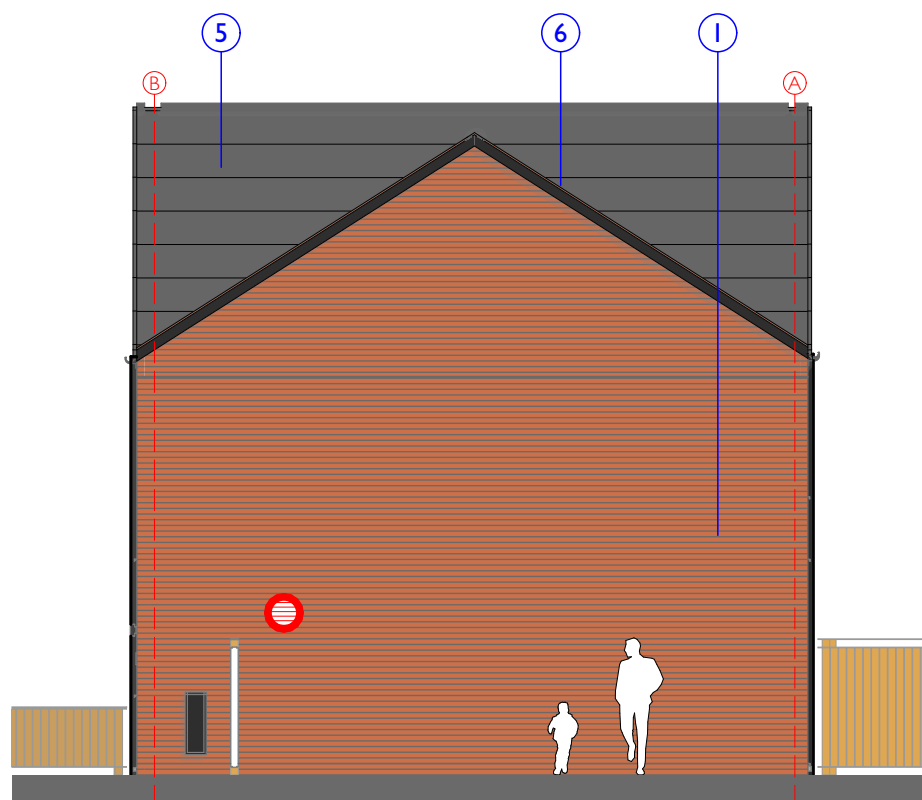

Block C- E04

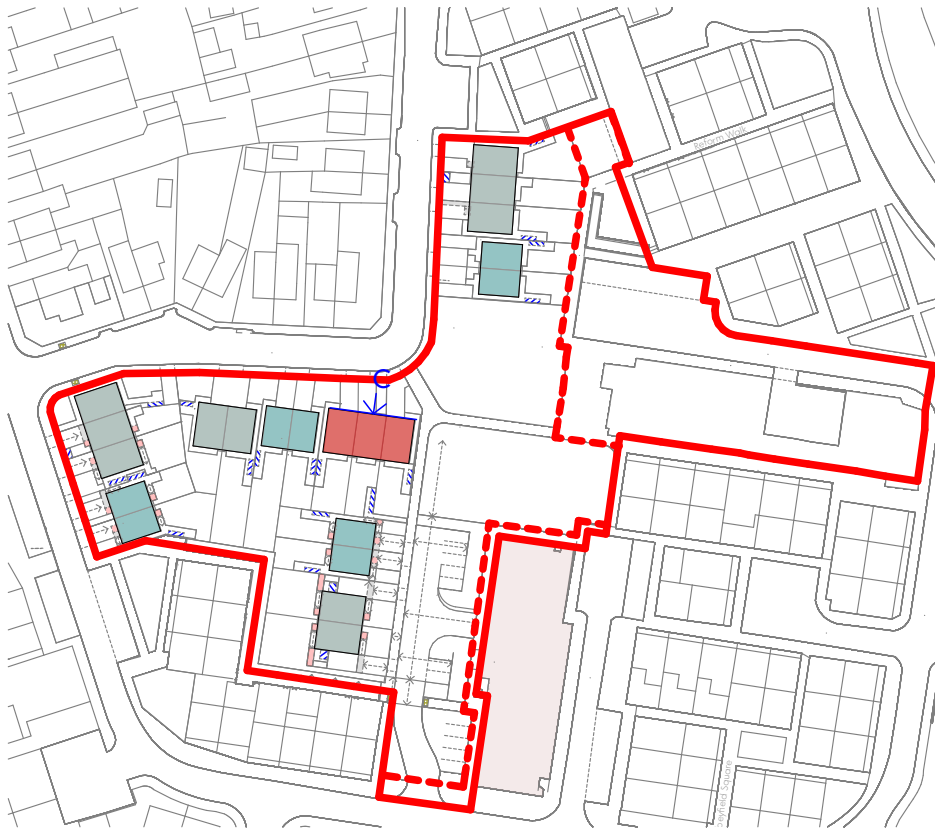

Key Plan




Block C-Front View
3x 3b4p Double Storey Dwellings



Block C- Rear View
3x 3b4p Double Storey Dwellings

Material Key:

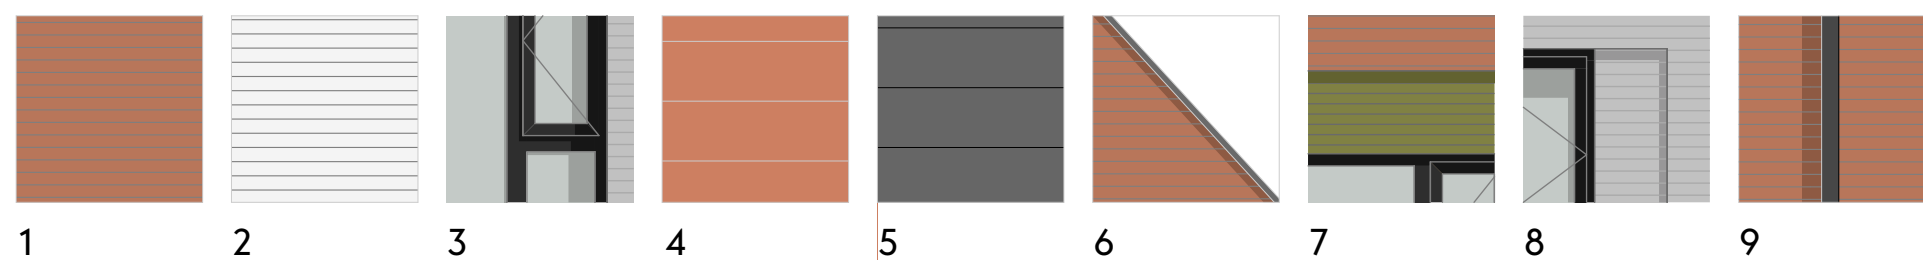

1. Light red multi-brick, sand coloured material mortar. Ibstock Katrina Multi
2. Light grey brick, sand coloured material mortar. Ibstock Ivanhoe Cream
3. High performance uPVC window units, double glazed, RAL 7016 (white internally).
4. Red slim edge concrete roof tiles. Wienerberger TLE Rustic.
5. Grey slim edge concrete rock tiles. Wienerberger TLE Dark Grey.
6. UPVC linear roof flashing, dark grey colour.
7. Feature Sawtooth glazed brick infill. Ibstock Umbra.
8. Setback brick panel reveal detail.
9. UPVC downpipes and gutters, with matching fascia, dark grey colour

Boundary treatment indicative.
See drawing ref: (90)0003 / 0004
for wall, fence and gate types.

● Kitchen Extract, Manrose 4 Inch Fixed Wall Grille.
Colour adjacent red brick = 'Terracotta'
Colour adjacent grey brick = 'Cotswold Stone'

● WC / Bathroom Extract, Manrose 4 Inch Fixed Wall Grille.
Colour adjacent red brick = 'Terracotta'
Colour adjacent grey brick = 'Cotswold Stone'

Update to bathroom layout	CT	DT
C05 24.01.22 and set backs omitted	CT	DT
C04 03.12.21 Extract locations and specs added	CT	DT
C03 10.08.21 Revised to Bathroom and WC to contractor comm	CT	DT
C02 09.07.21 Revised to contractor comments	CT	DT
Rev	Date	Comment
Dr	Ch	

GWP Ref	(299)1914
Job Title	Mayton Street
Client	one manchester

Architectural Drawings – Block C	
Name	1914-GWP-04-ZZ-DR-A-(00)-0012
Scale	1:100@A1
Revision	C05
Drawn/Checked	DT / JW
First Issue	30.04.21
Drawing Status	A - Construction