
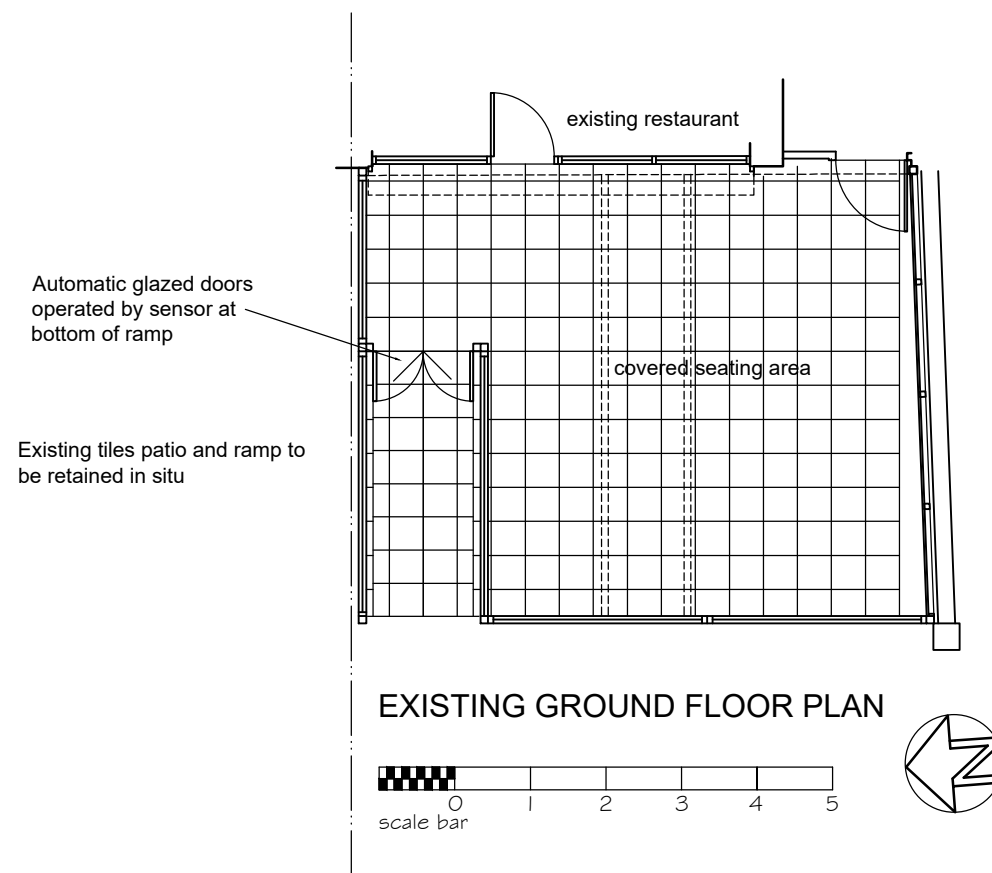


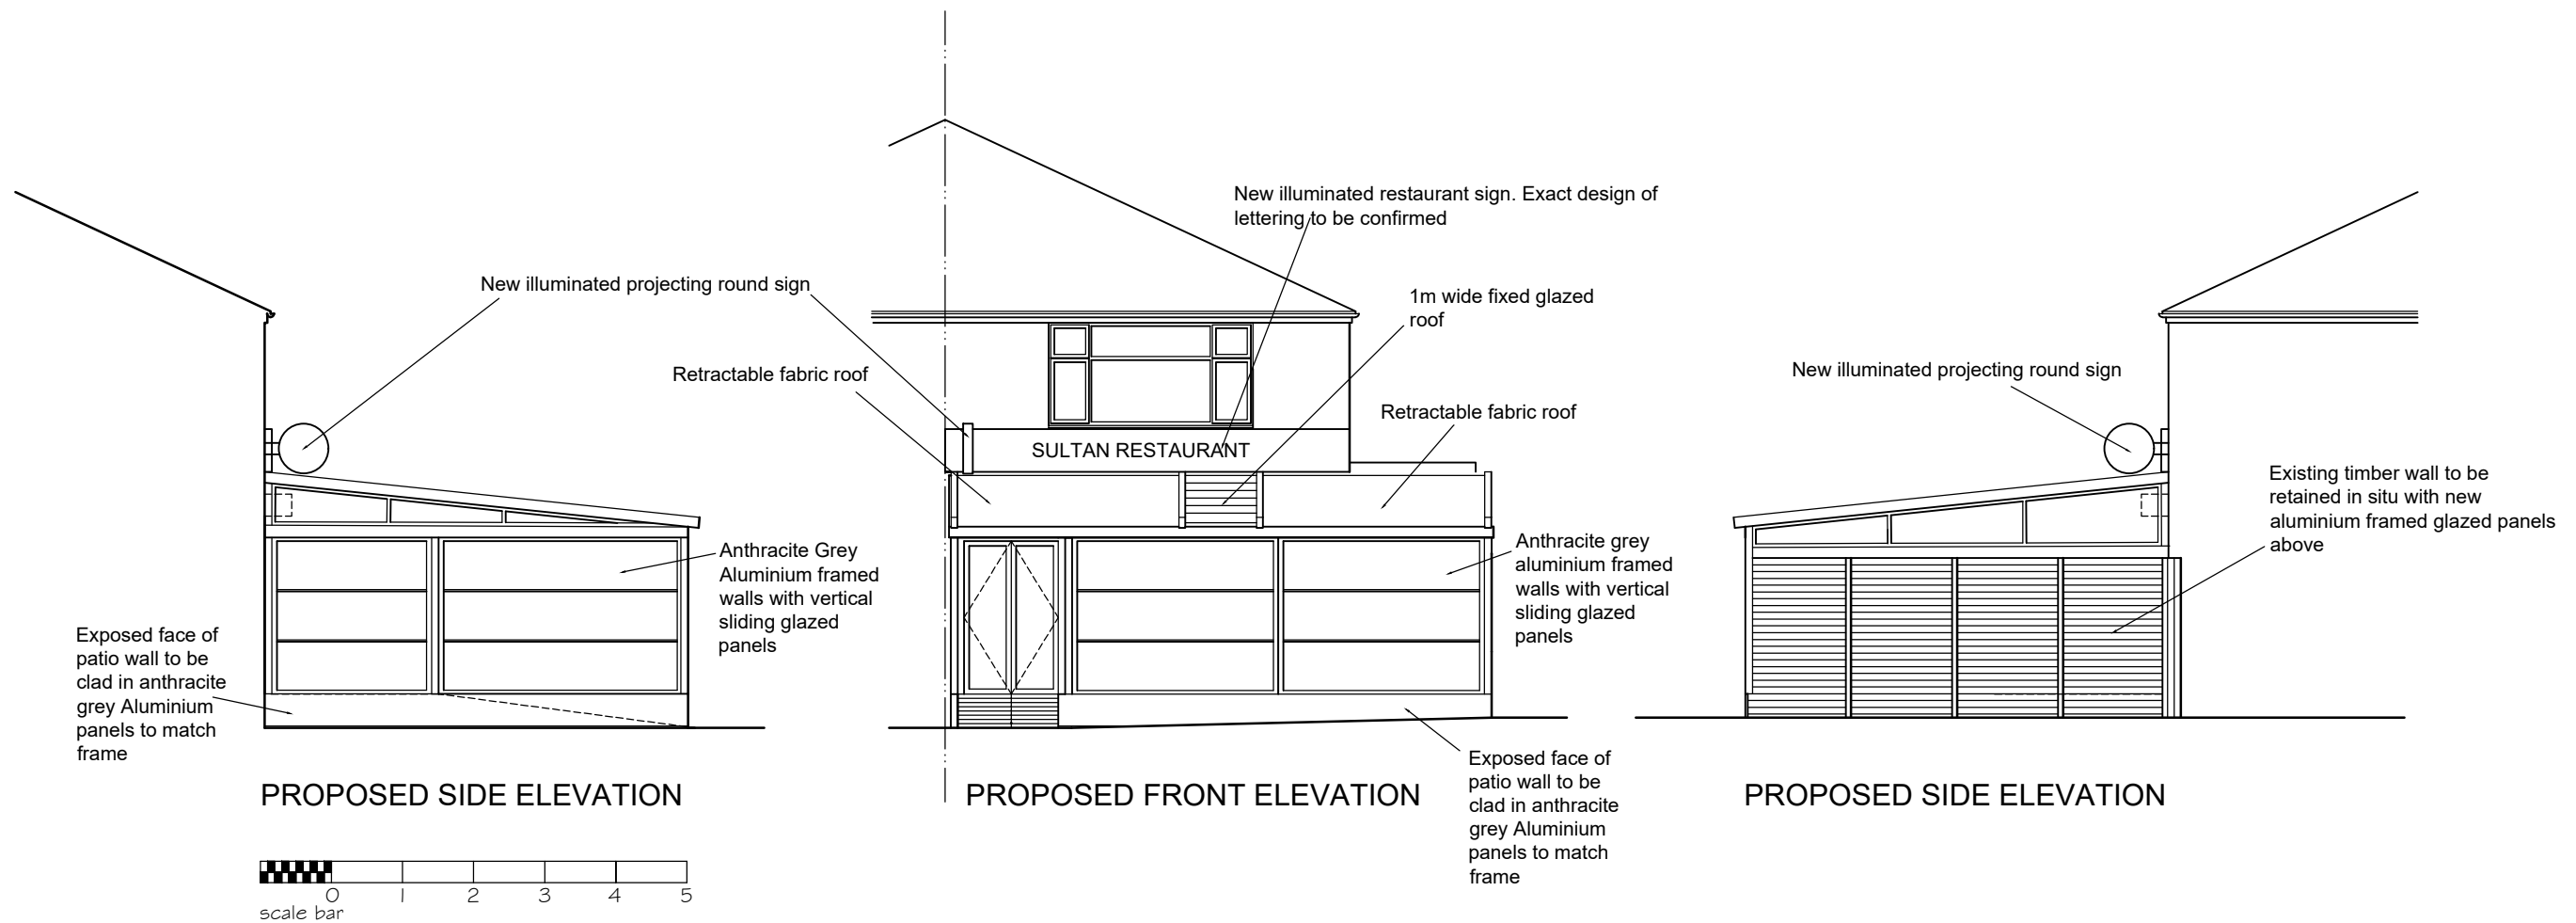

Rev . E. 25.1.22. Projecting sign moved
 Rev . D. 19.1.22. Projecting sign moved
 Rev . C. 23.12.21. Signs added
 Rev . B. 16.12.21. General amendments

Drawing Number,	Date	
2117.PR1	1.12.21	
Revision,	Scale,	Drawn,
E	1/100 © A3	SR

Project Title,
SULTAN RESTAURANT
 513 Wimslow Road
 Withington
 Manchester M20 4BA

Drawing Title,
**PROPOSED PLANS
 & ELEVATIONS**

**SUE RUSSELL
 ARCHITECTURE**
 49, ALNESS ROAD
 WHALLEY RANGE
 MANCHESTER, M16 8HW
 TEL 0161 200 9159
 EMAIL sue.russell.a@gmail.com