




	Revision	Date	By	Chk.
-	First issued	12.04.22	EY	PT

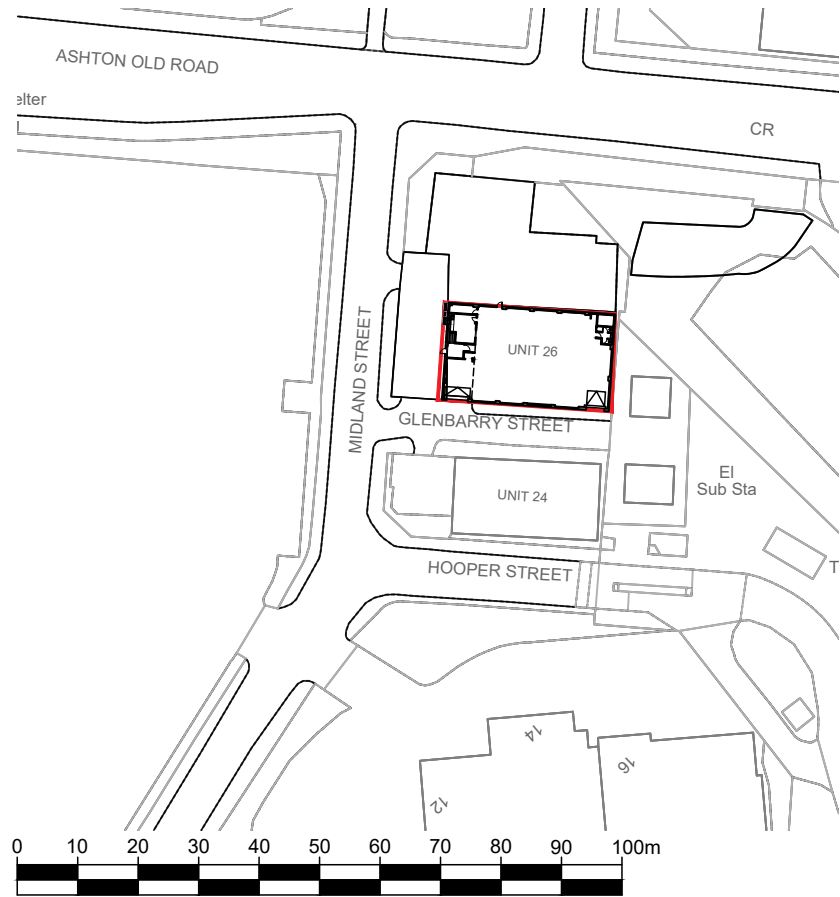

SCALE 1:1250
LOCATION PLAN 1:1250 @ A3

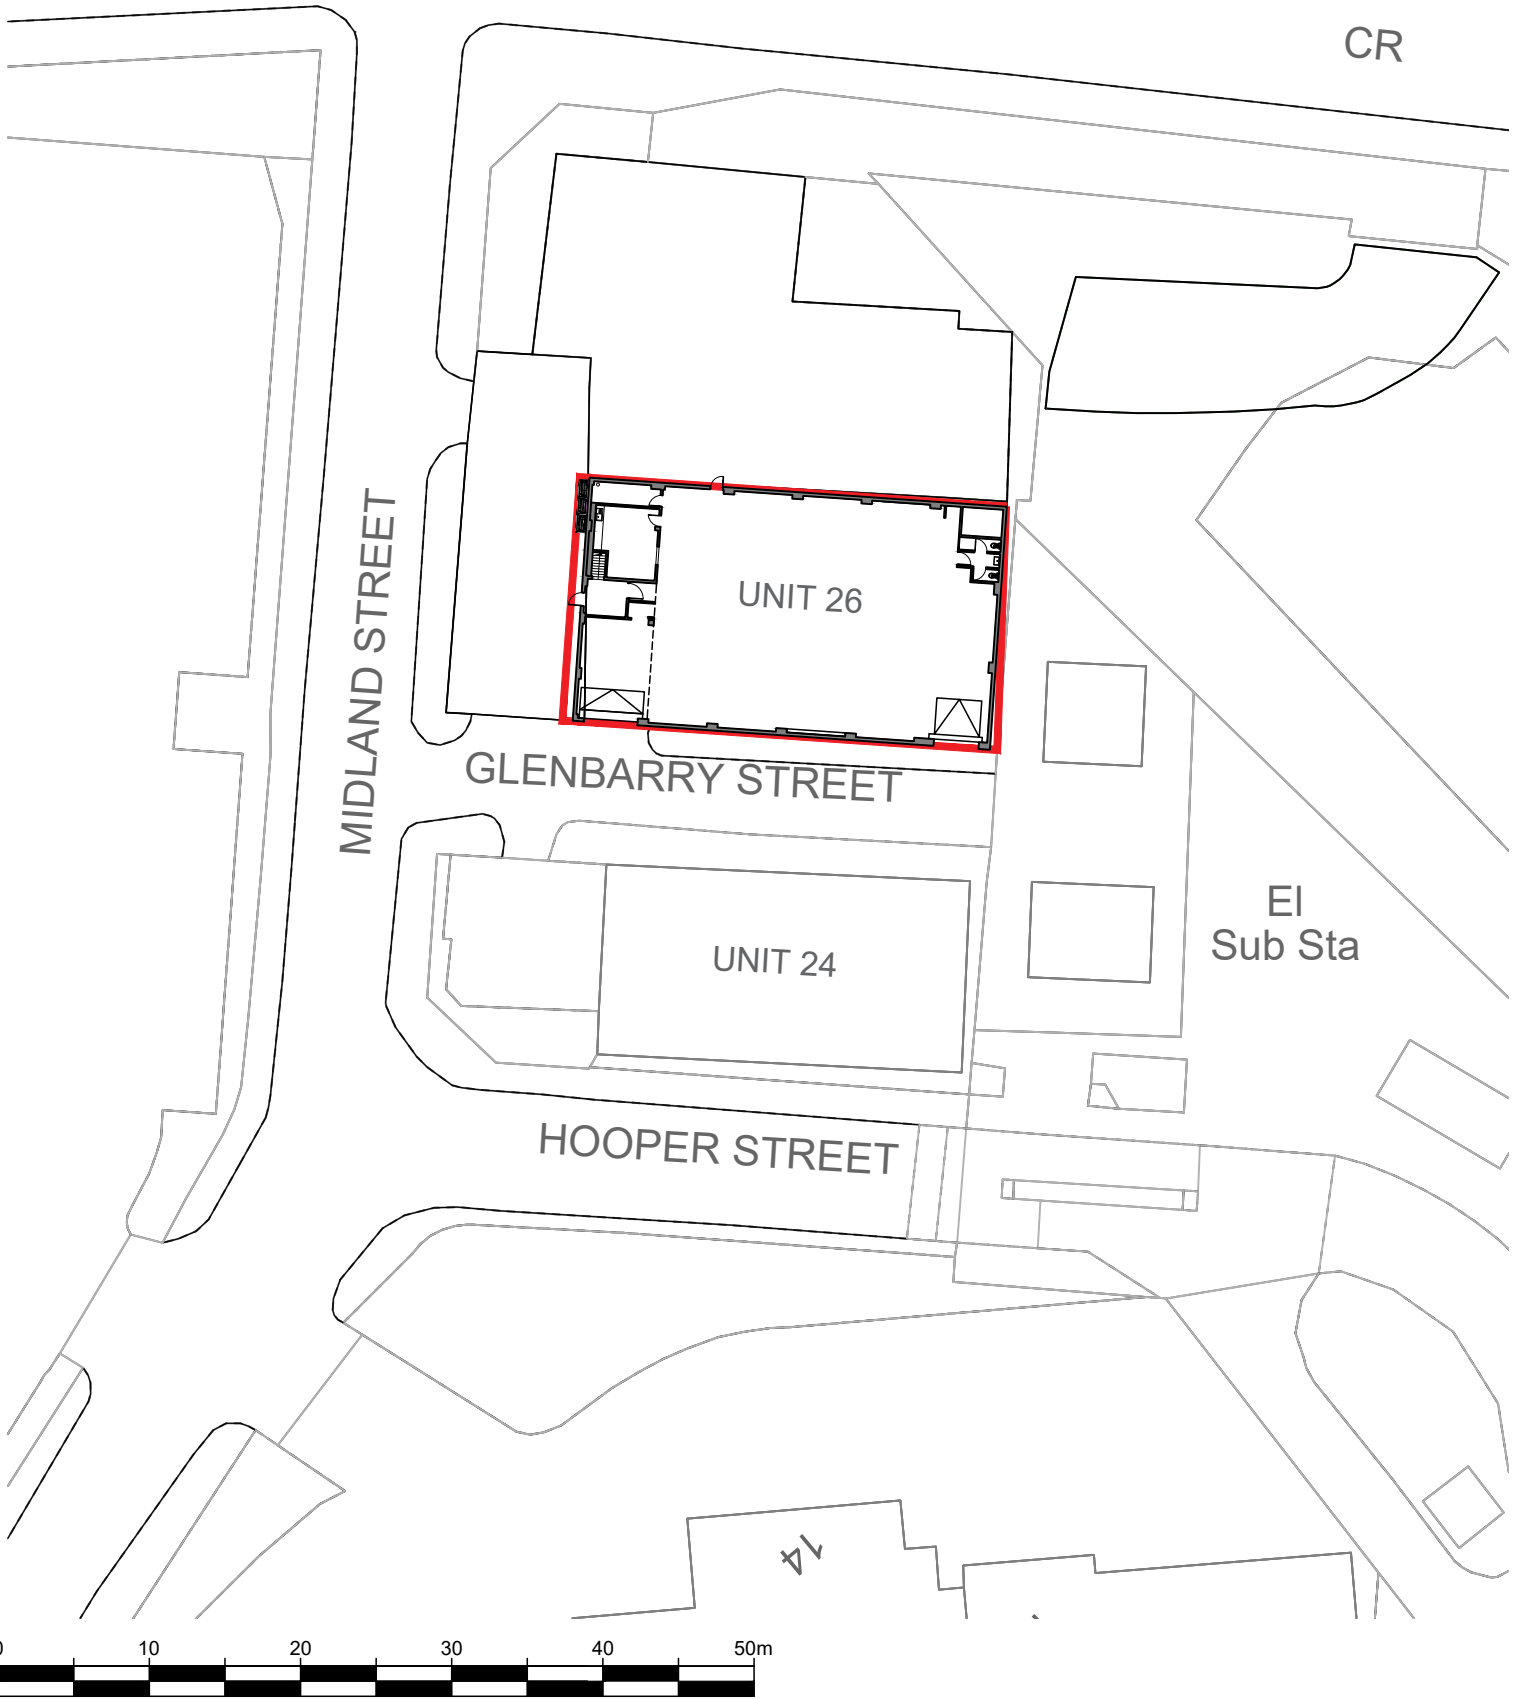

SCALE 1:500
BLOCK PLAN 1:500 @ A3

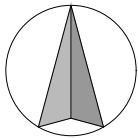

Status	PLANNING		
Client			
Architect			
Project Title	UNIT 26, MIDLAND STREET MANCHESTER M12 6LB		
Drawing Title	BLOCK PLAN AND LOCATION PLAN		
Project Number	Drawing Number	Revision	
A00243-P	100	--	
Drawn EY	Checked PT	Scale AS SHOWN@A3	Date 12.04.22
The content of this drawing is the property of RPM Consult and may not be copied in whole or part without formal consent.			