


ANY EXISTING DOORS/ WINDOWS/
SKIRTS/ ARCHS/ FIRE PLACES/
FEATURE CORNICE/ BALUSTRADES
THAT ARE RETAINED TO BE
CAREFULLY REPAIRED AND
RESTORED.

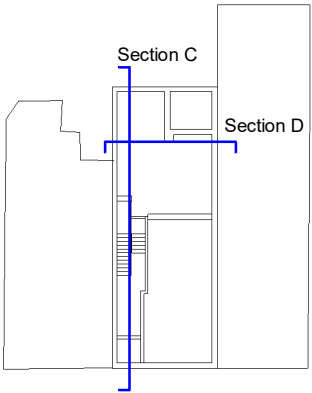


- Notes :
1. This drawing should not be scaled, figured dimensions only to be taken
 2. should any discrepancies be found with this drawing, please inform this office.
 3. Copyright of this drawing is owned by JM Architects.

Structural information indicative only. To be confirmed by Structural Engineer.


NOTES:

- Heights to be site checked
- Roof shown indicatively
- External pipes shown indicatively

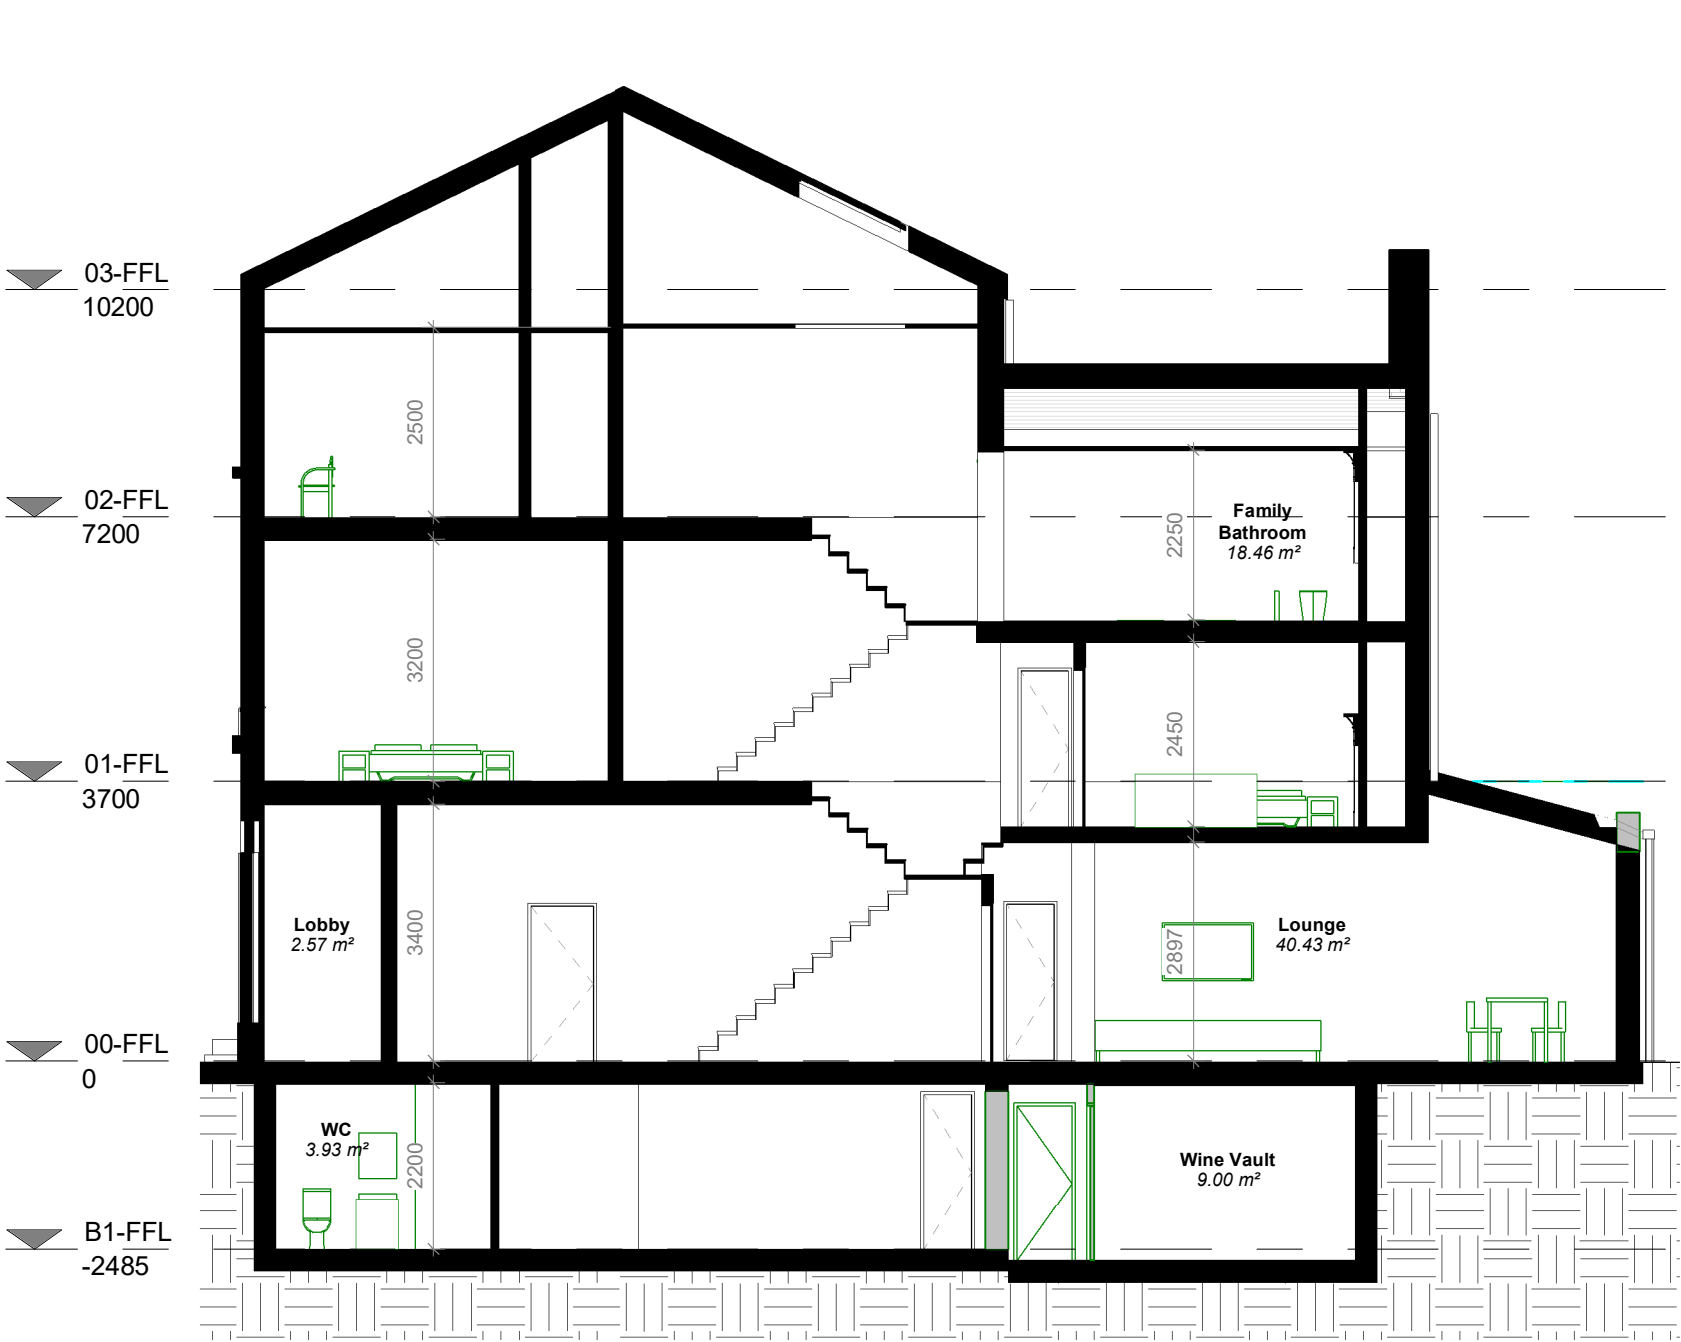

Proposed Section C

1 : 100

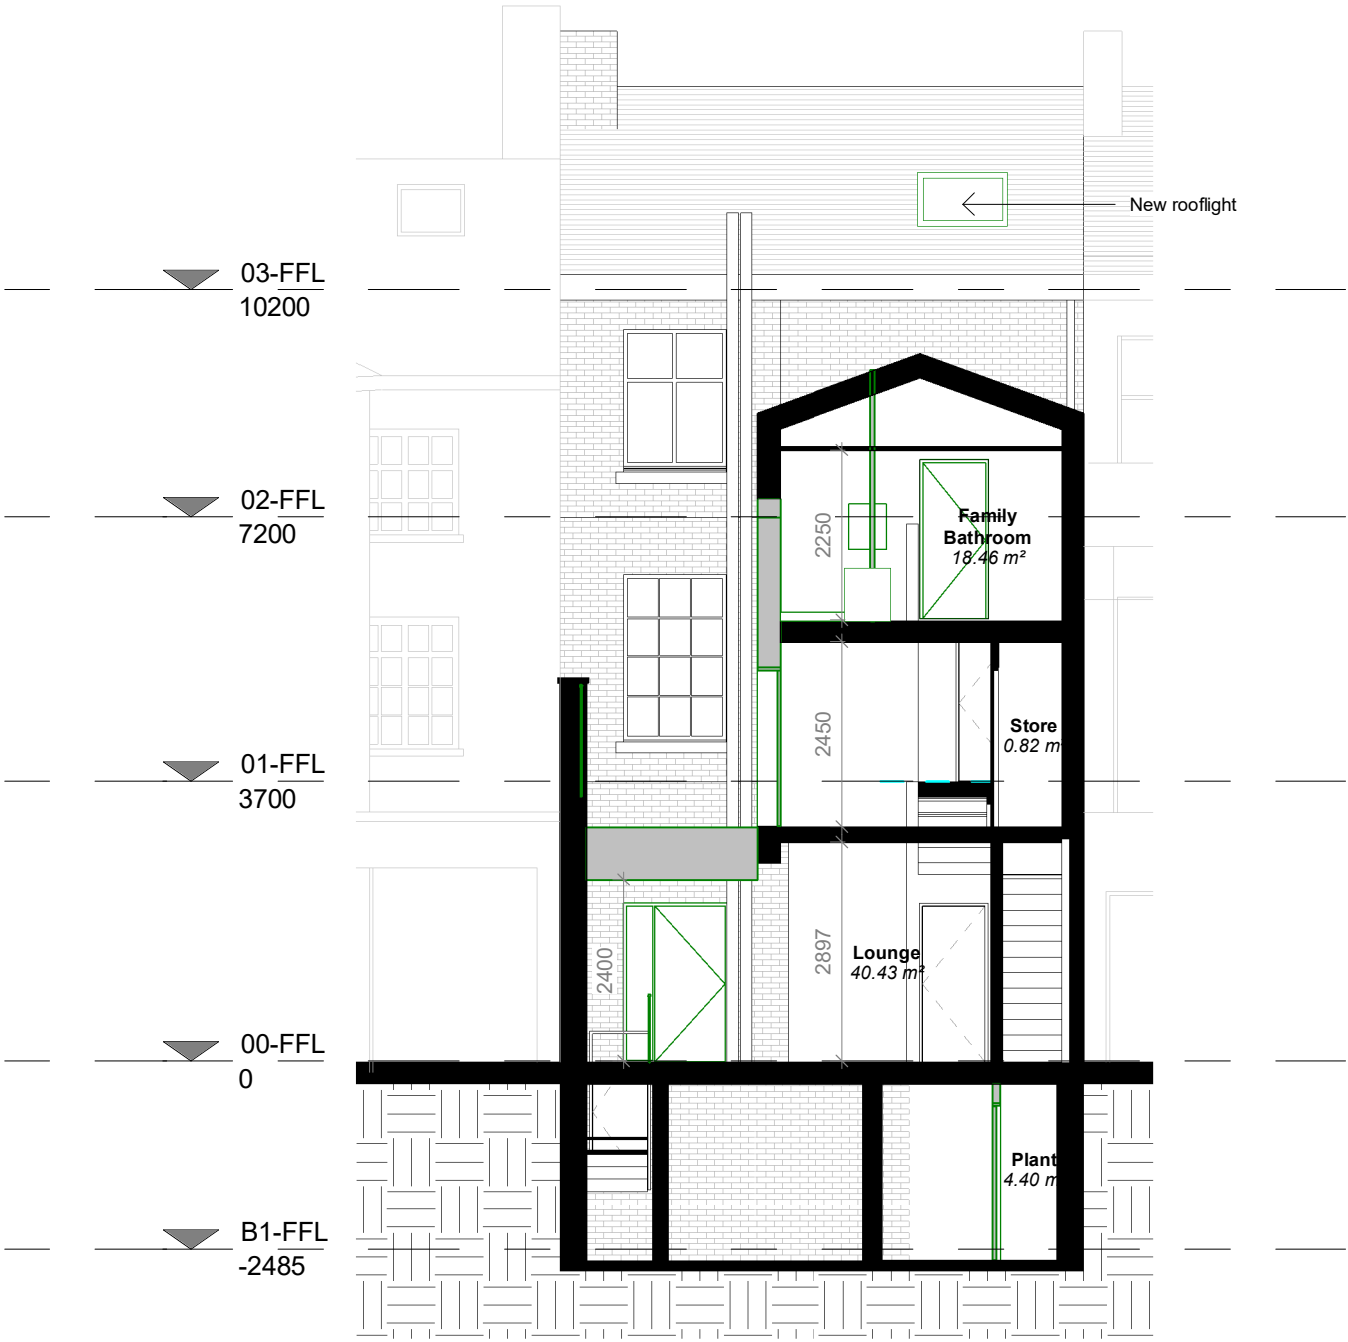

Proposed Section D

1 : 100

P03	Notes revised/added.	2022.01.24	OV	APR
P02	Existing elements to be retained	2022.01.18	OV	APR
P01	Issued for information	2021.09.24	PW	AR
REV.	DESCRIPTION	DATE	DRN BY	CKD BY

Project	17 St. John Street
Title	Proposed Section 02
Client	Zerum

Purpose : For Information	Scale : As indicated@A3
Drawing Number	
Project - Originator - Volume - Level - Type - Role - Class - Number	
6849-JMA-01-ZZ-DR-A-00-1021	

JMA Project Number :	6849
Status	Revision
S2	P03

jmarchitects

3a, 54 Princess Street
Manchester
M1 6HS
0161 200 6300

man@jmarchitects.net
www.jmarchitects.net