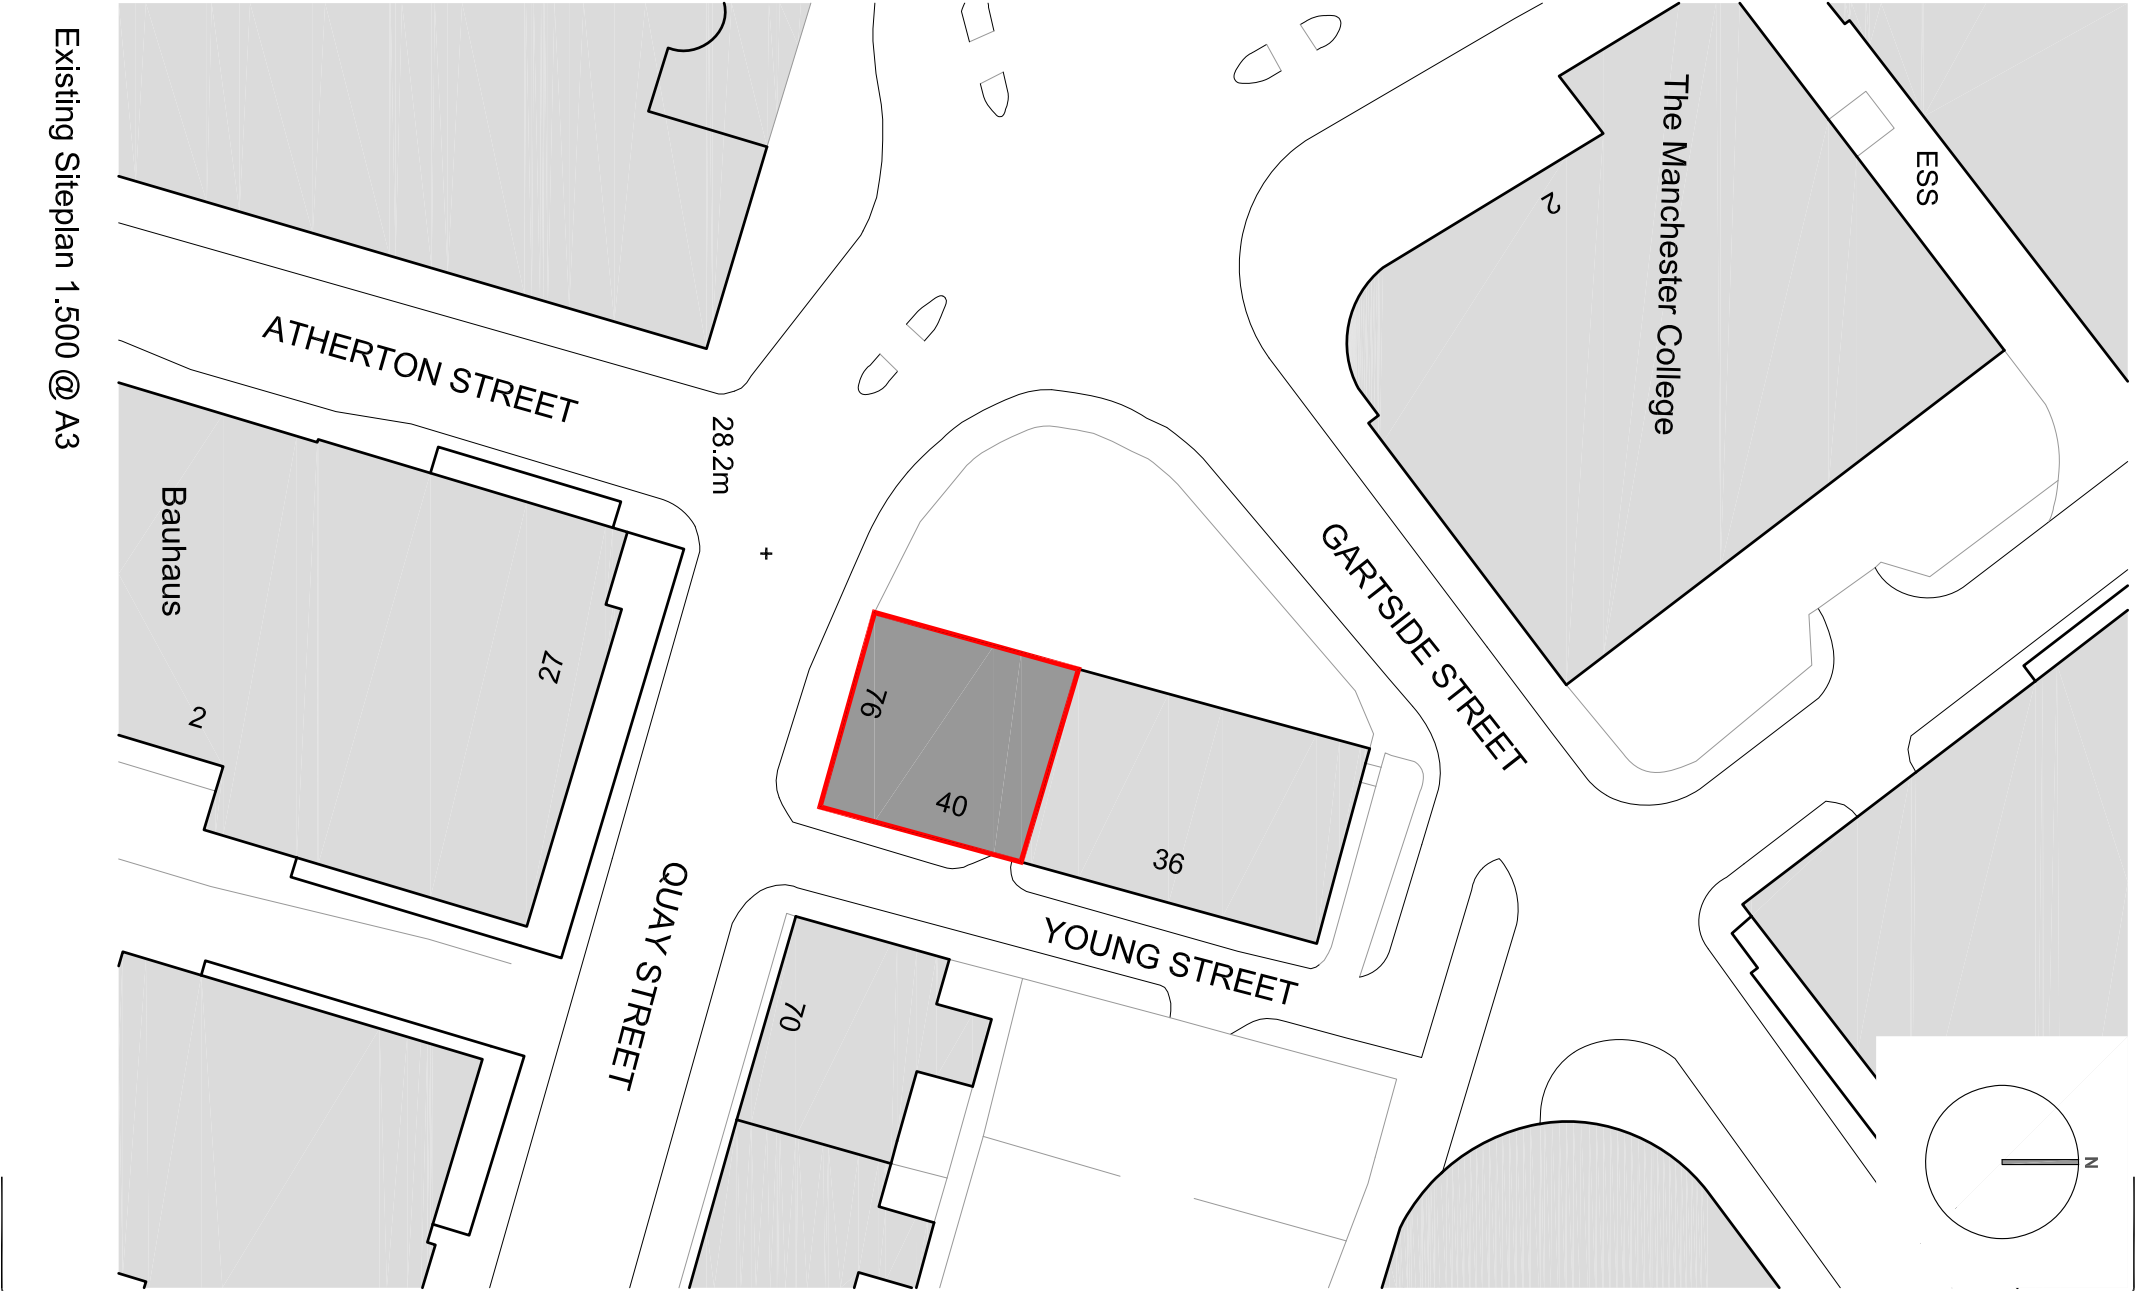


Notes

Figured dimensions are to be used in all cases.

Dimensions should not be scaled from drawing unless for planning application purposes.

All building dimensions should be checked on site before commencement of the works.

All building dimensions are produced by Studio KMA using laser measurement. The architect is responsible for the accuracy of the dimensions. Any discrepancies in dimensions should be clarified with the Architect at the address below prior to commencement of the works.

No deviation from this drawing will be permitted without the prior written consent of the Architect.

This drawing is to be read in conjunction with all the relevant Mechanical and Electrical drawings.


This drawing is to be read in conjunction with the relevant Structural Engineer's drawings, structural calculations and recommendations.

This drawing is to be read in conjunction with the relevant Fire Safety Strategy drawings.

Please note that the use of any quantification data is done so at the users own risk.

This drawing is the copyright of Studio KMA and is to be returned to the Architect on completion of the contract. The drawing should not be reproduced without the written permission of Studio KMA.

Revision	Date	Revision Description	Drawn	Checked
P1	10.03.22	Initial Issue	DG	DG

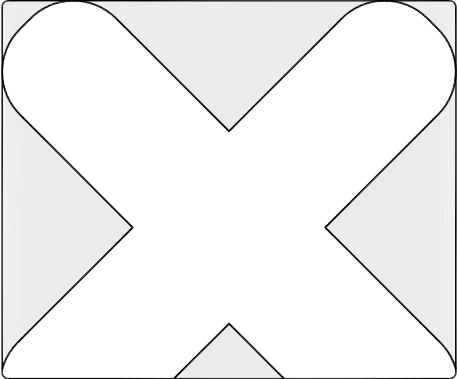

Project Name
**Manchester
76 Quay Street**

Drawing Title
**Location Plan
and Existing Siteplan**

Drawing Number
MYS-KMA-00-XX-DR--A-9020

Project Number T1085	Status A3	Revision P1
Planning		

Drawn by DG	Authorised by DG	Date 10.03.22
-----------------------	----------------------------	-------------------------

Studio KMA

4 Cornwell Court | Beaumonts Street | Oldham | OL1 1ET
T: 01457 873153

10 Nicholas Street | Chester | CH1 2NX
T: 01244 478505

E: info@studiokma.co.uk

www.studiokma.co.uk

STUDIO