


REV	DESCRIPTION	DATE	DRAWN
A	General Amendments	24.11.21	IW
B	Section Added	19.01.22	SI


RAL 7016 Powder Coated Aluminium Doors
Wienerberger Autumn Russet Sovereign Stock Brick
Soldier Course

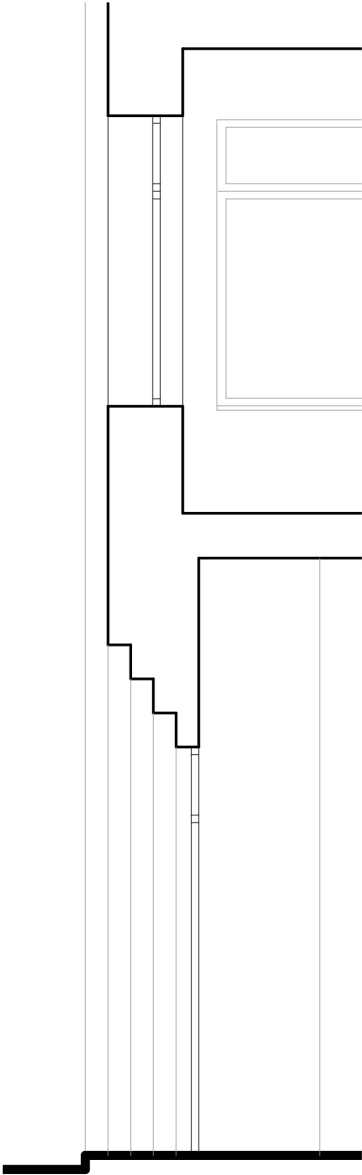

Glazed Double Doors, RAL 7016 Powder Coated Aluminium Frame



PLAN KEY

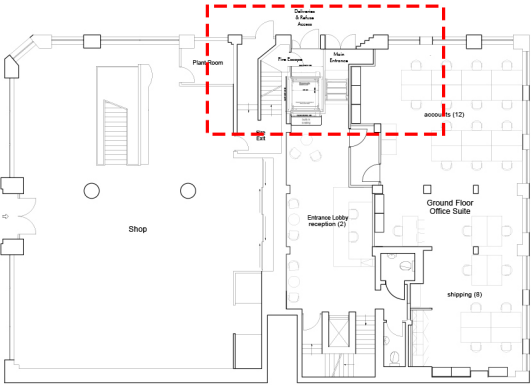

ELEVATION KEY



CHESHIRE	SURREY	SHEFFIELD	LIVERPOOL	MANCHESTER
Market Court 20-24 Church St Altrincham WA14 4DW 0161 929 7622	100 High St Esher Surrey KT10 9QJ 01372 203 335	Electric Works 3 Concourse Way Sheffield S1 2BJ 0114 250 7983	AvenueHQ 17 Mann Island Liverpool L3 1BP 0151 662 0122	All Work & Social XYZ Building 2 Hardman Boulevard M3 3AQ 0161 929 7622

274 DEANS GATE
WHISPERING SMITH

PROPOSED FACING MATERIALS
DWG: 21057 (PL) 550 B
DATE: 16.11.21
SCALE: 1:50 @ A3 DRAWN: IW