


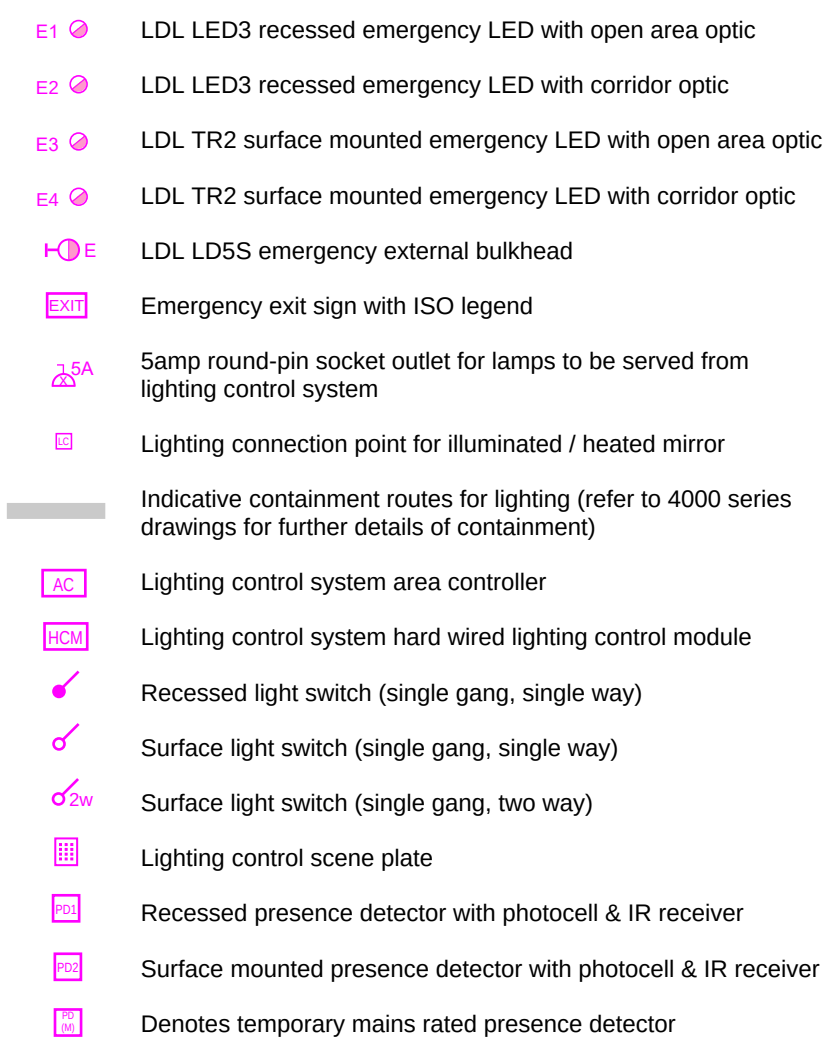

Scale 1:100	Sheet Size A1	Checked ARM	Approved TAR
Status			HM Project No.
RIBA Stage 4 Tender Drawing			27618
Drawing No.			Rev
27618-HM-ZZ-GF-DR-ES-2201			P02