



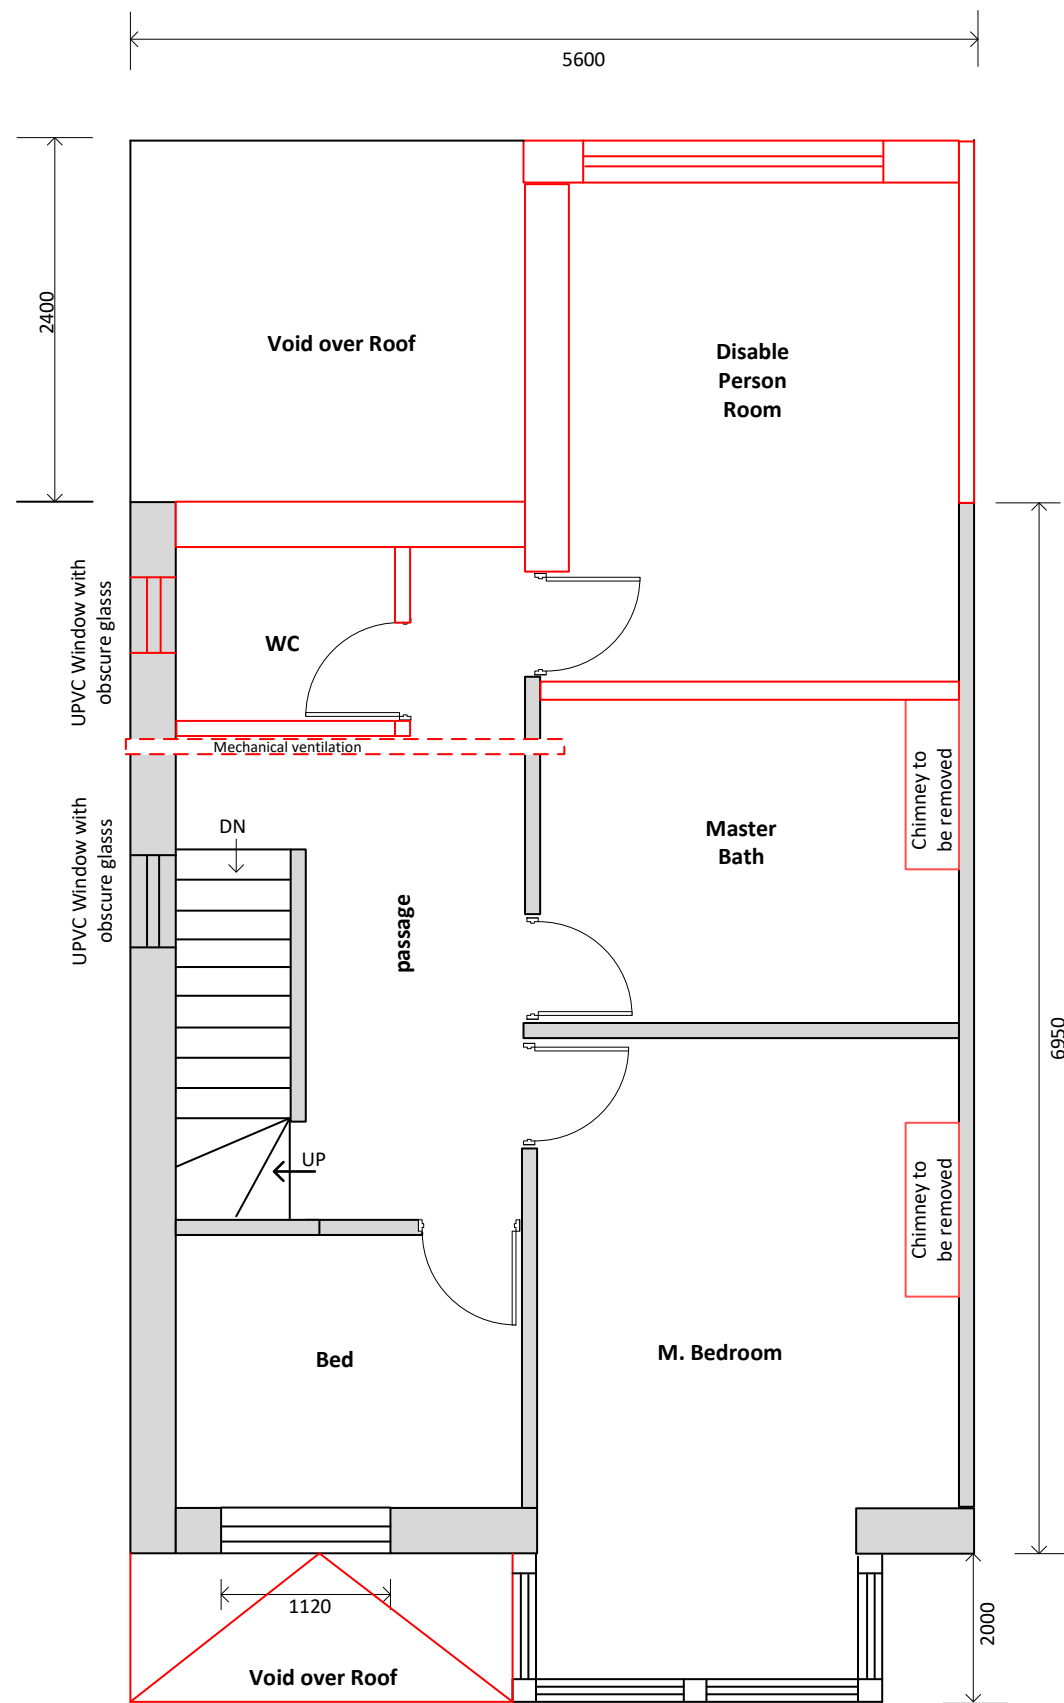

PROPOSED FIRST FLOOR

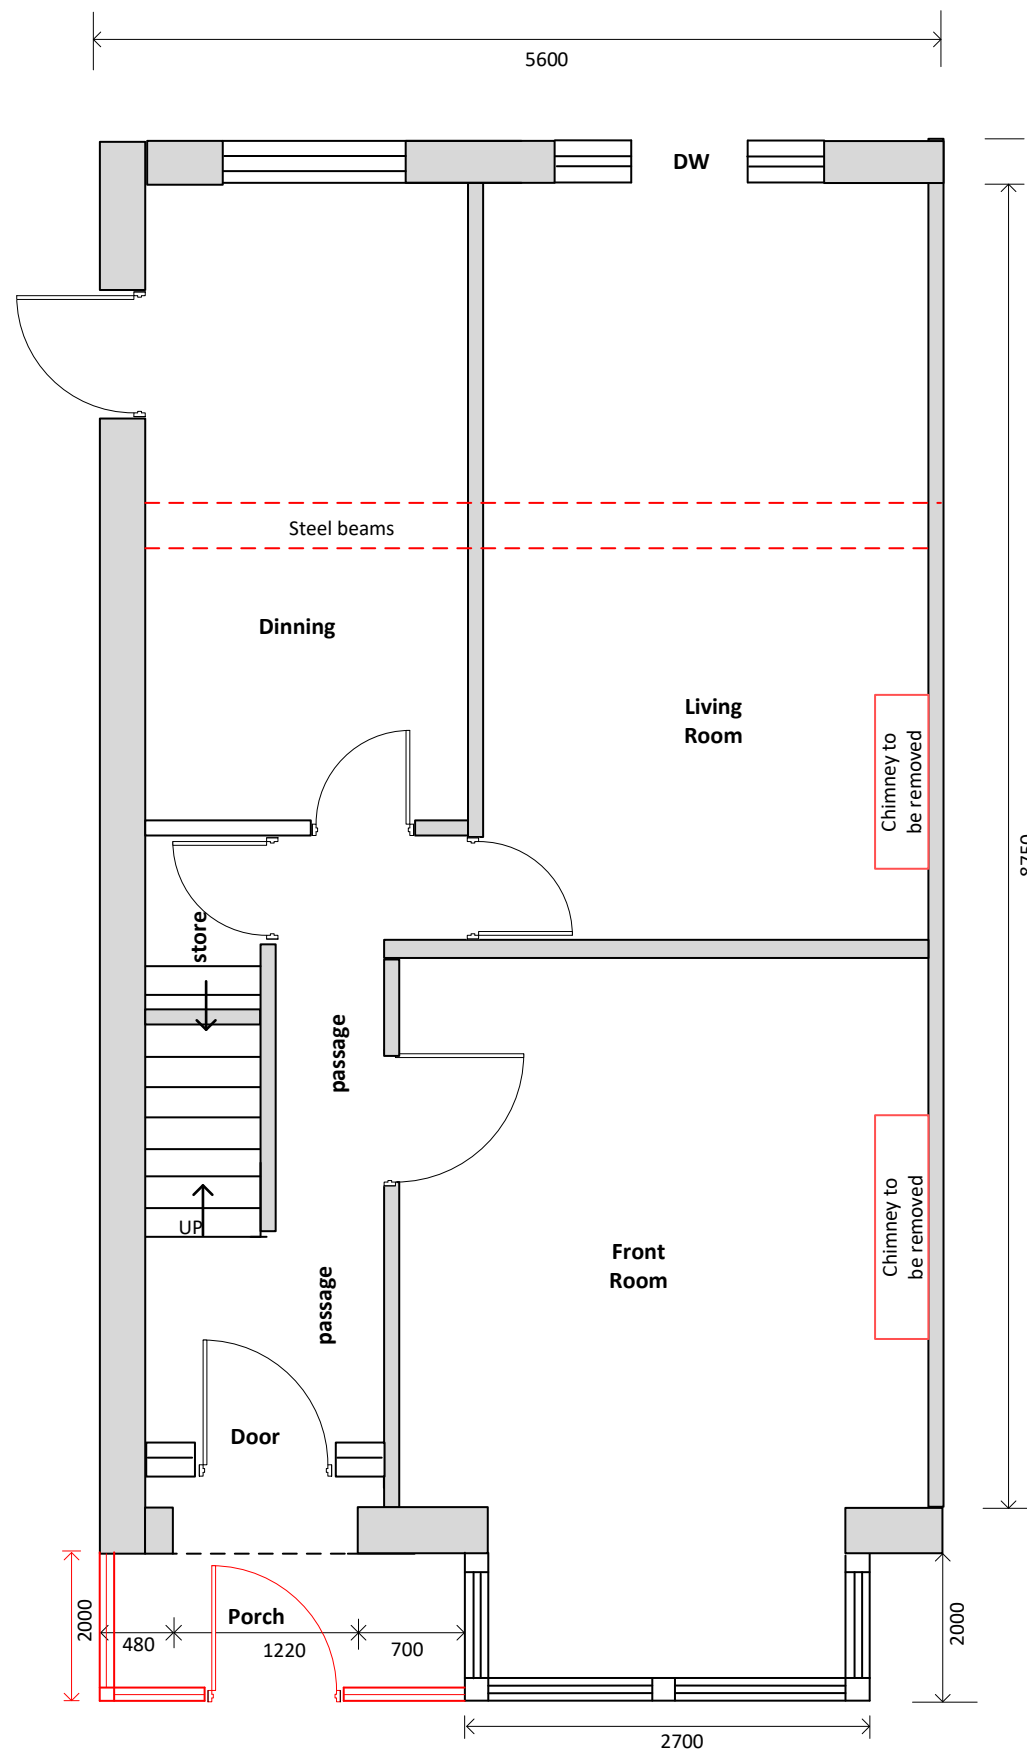

PROPOSED GROUND FLOOR

Client	Mr. Mohammed Javed Uddin Mrs Rokhsena Uddin 07 Parry Road, Longsight, Manchester M12 5QD		
Title	Erection of single storey rear extension at First		
Scale	1 = 50@A3	Drawing No.	MJ-PP-02 18/03/2022