

Appendix E Proforma for Planning Applications



MANCHESTER
CITY COUNCIL

Planning Application – Waste Management Strategy

Planning Application Number:

Date Submitted:

Estimated volumes/ m² required by the development

Low Rise Domestic

Waste Types	Capacity Required (litres)	Number of bins required per household	Confirm what is to be provided
General refuse	140 / 240	1 x wheeled bin	
Pulpable Recycling	140 / 240	1 x wheeled bin	
Mixed Recycling	140 / 240	1 x wheeled bin	
Garden Waste	140 / 240	1 x wheeled bin	N/A
Food Waste	23	1 x 23 litre caddy	N/A

High Rise Apartment Developments

	Yes/No - how much space has been provided?
0.43m ² has been provided per apartment for the container space. Space to manoeuvre and access containers individually has also been provided so that each container can be accessed and removed for collection individually.	N/A

Commercial Developments

Please state number of bins you propose, showing calculations where appropriate.

General Waste -
Pulpable Recycling -
Mixed Recycling -
Food Waste -
Industrial Waste -

THE LICENCED WASTE CARRIER IS TO COLLECT COMMERCIAL & HOUSEHOLD WASTE GENERATED AT THE PROPERTY.

Has / will a contract be obtained with a licenced waste carrier?



Mixed Use Developments

Are the stores for residential and commercial separate from each other?



Internal Stores (Residential and Commercial)

Please provide details of internal stores / segregation of waste and recycling.

N/A

Storage Areas for Waste Containers (Residential and Commercial)

Please provide details of container stores, attaching plans if appropriate.

THE ONLY AVAILABLE SPACE IS A REAR YARD ADJACENT TO THE GENTS TOILETS MEASURING 1.9 X 4.7 WHICH IS ALSO THE REAR ACCESS. THIS PROPERTY DESPITE ITS SIZE HAS NO OTHER YARD AREA THE TOILET BUILDING HAVE TAKEN UP ALL THE ORIGINAL YARD.

Ensure all bins in the store are accessible



Ensure recycling facilities are as easy to access as general refuse



Please confirm details of waste store ventilation and hygiene / cleaning proposals

Ventilation -

Hygiene -


Please provide details of who will be responsible for placing the bins at the collection point and returning them to the store / property promptly e.g. resident / management company

THE SHOP OVER WILL OCCUPY THE FIRST FLOOR
ACCOMMODATION.

Please ensure that you have attached:

Detailed plans of waste stores	☒
Location plans showing stores	☒
Location plans showing the proposed collection point and the route the collection vehicle will take	☐

Please ensure that you have completed this form in accordance with our GD04 Waste Storage and Collection Guidance for New Developments

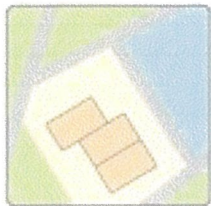


**UK
Planning
Maps**



548 Gorton Lane, Manchester, M18 8EH

1:200
600 1250
1350 114 117
500

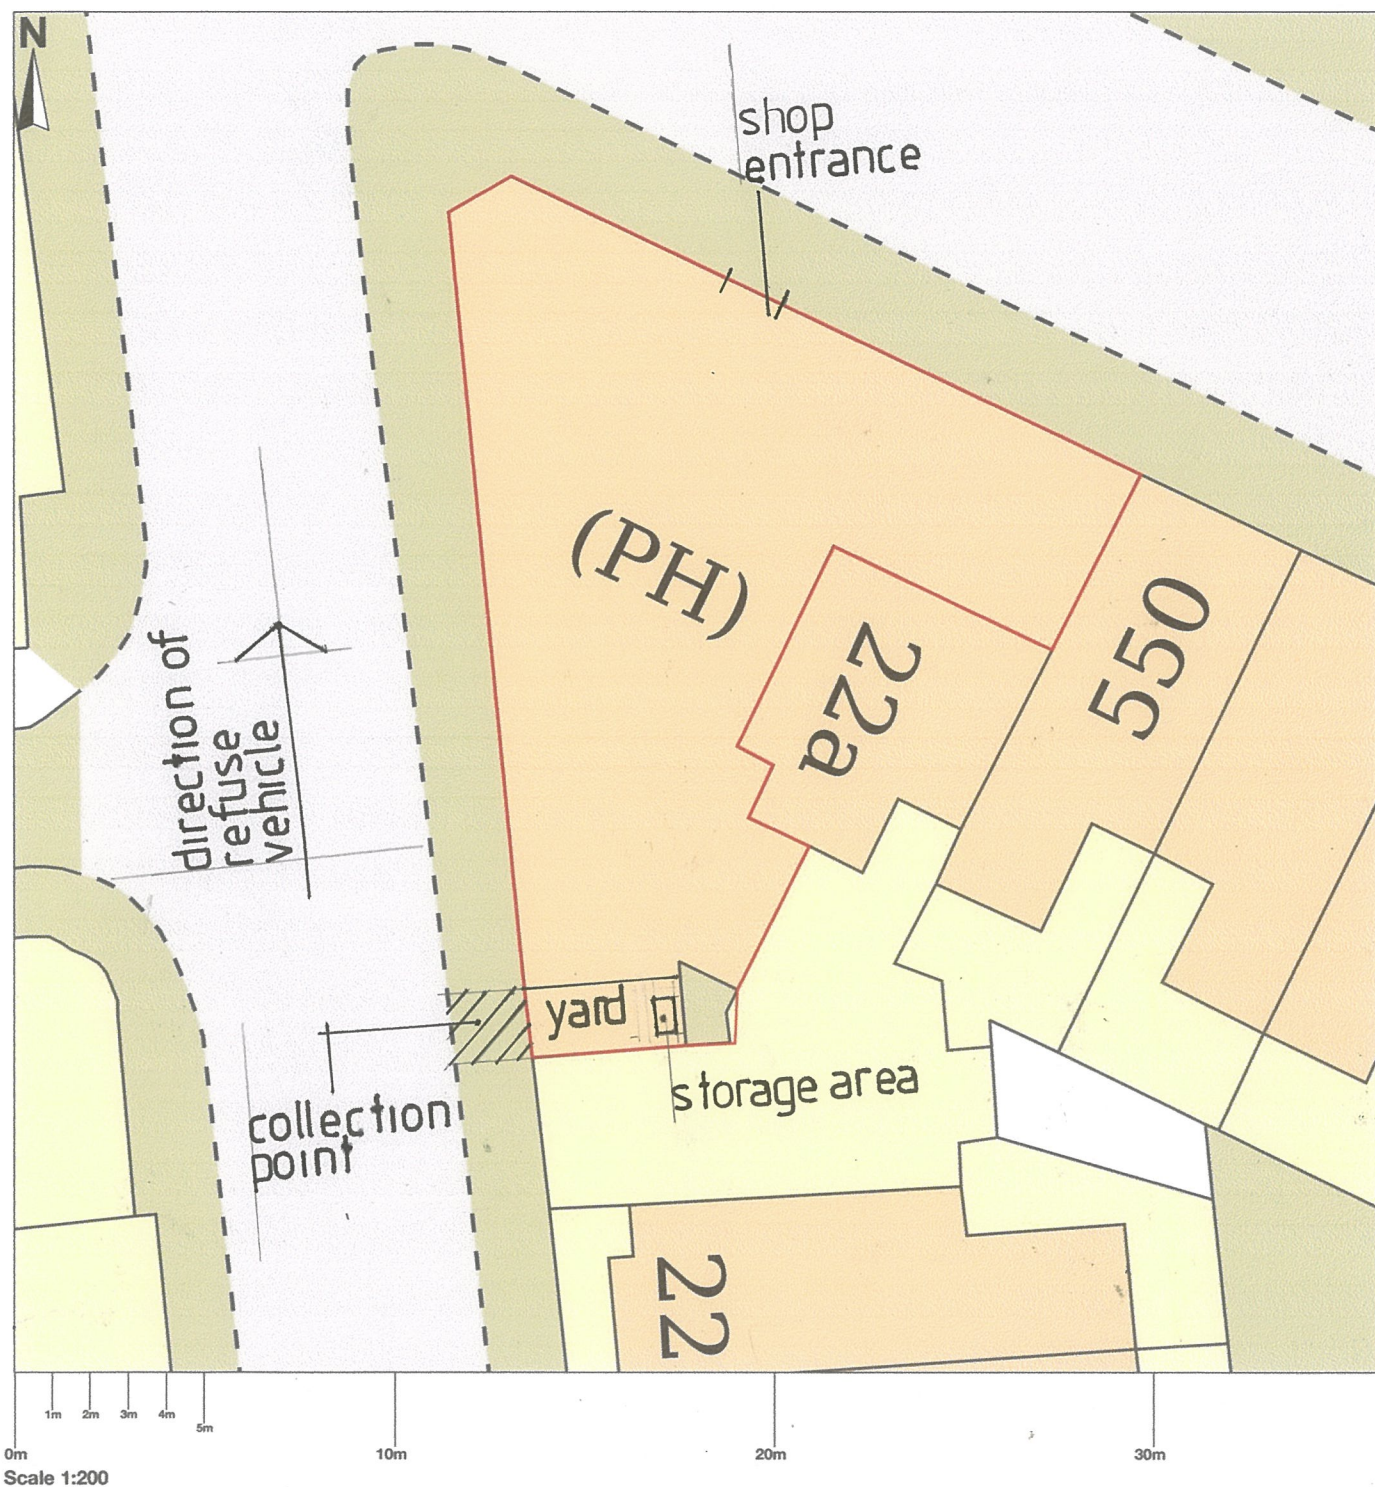

Map area bounded by: 388519,396509 388555,396545. Produced on 12 March 2022 from the OS National Geographic Database. Reproduction in whole or part is prohibited without the prior permission of Ordnance Survey. © Crown copyright 2022. Supplied by UKPlanningMaps.com a licensed OS partner (100054135). Unique plan reference: b36c/uk/766455/1036617