




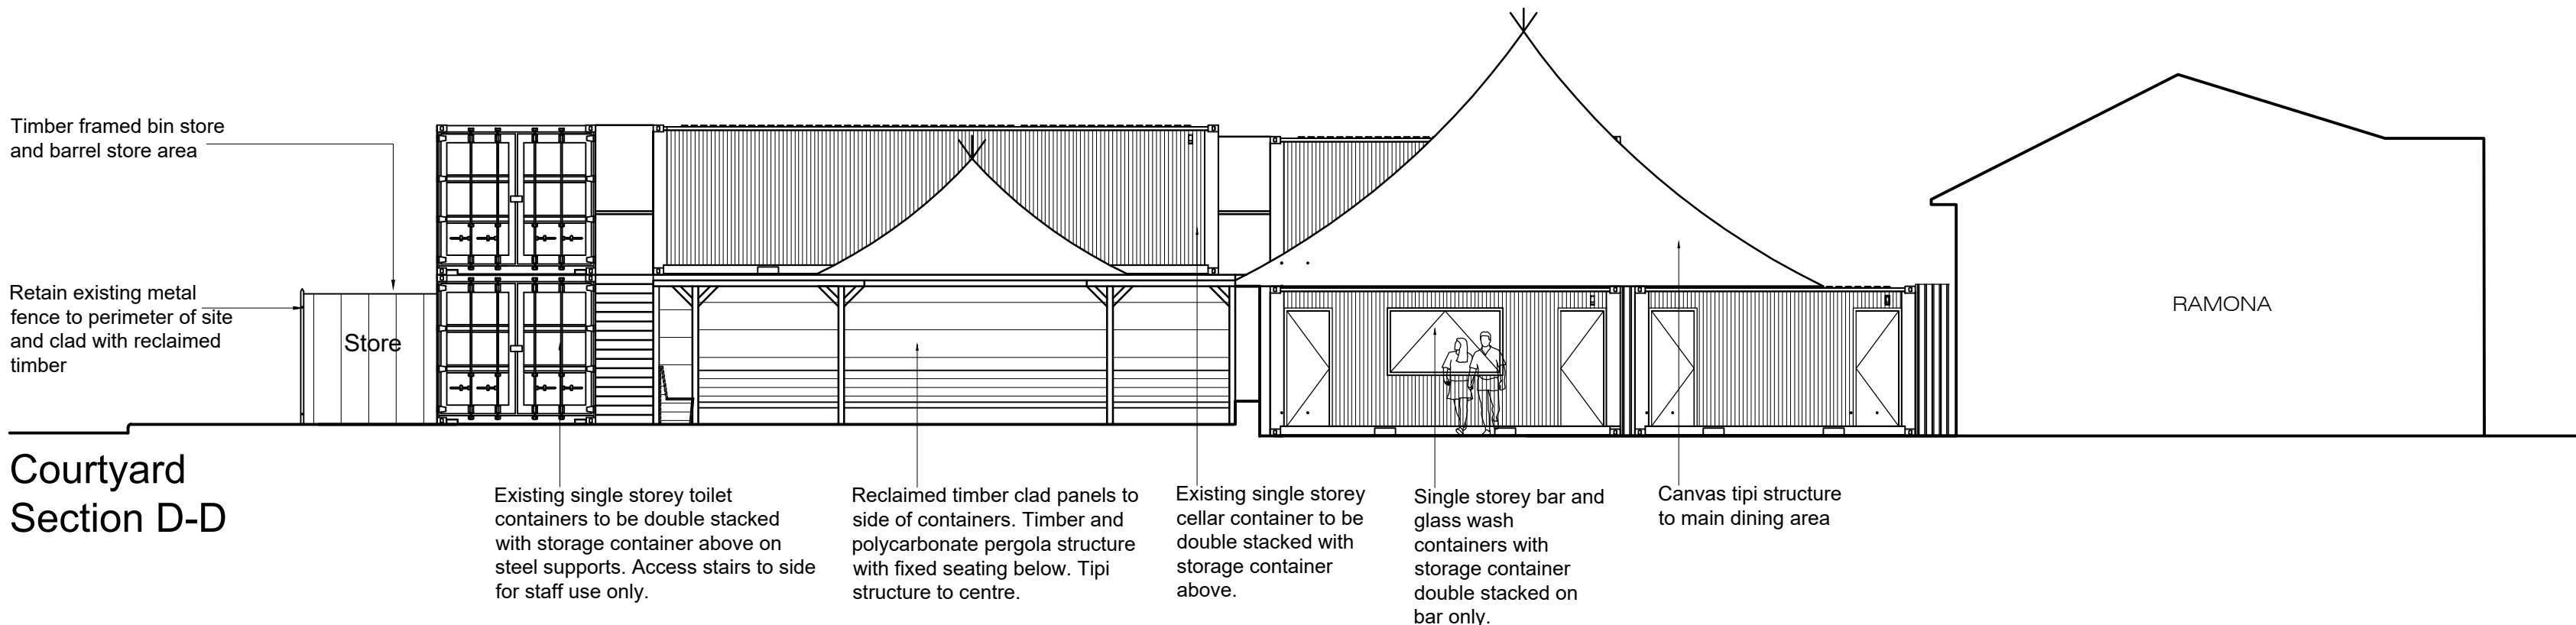

Courtyard
Section D-D

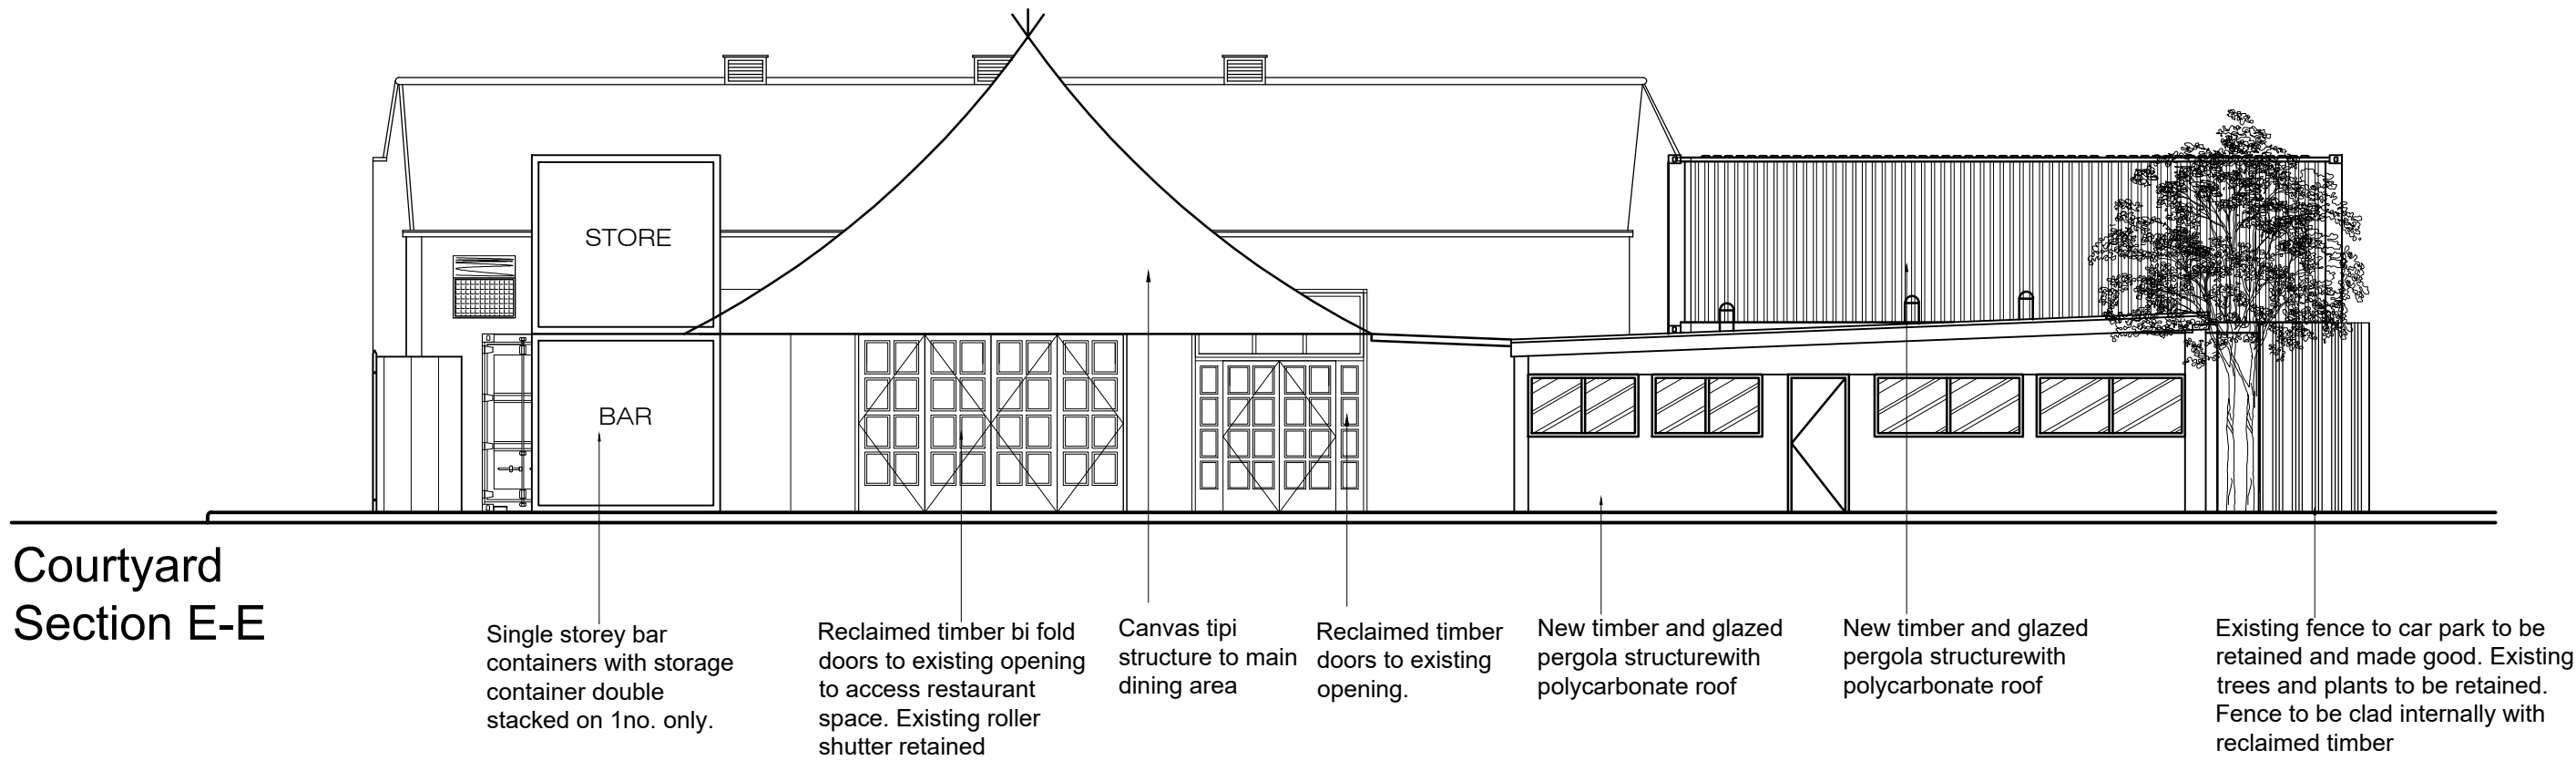

Courtyard
Section E-E

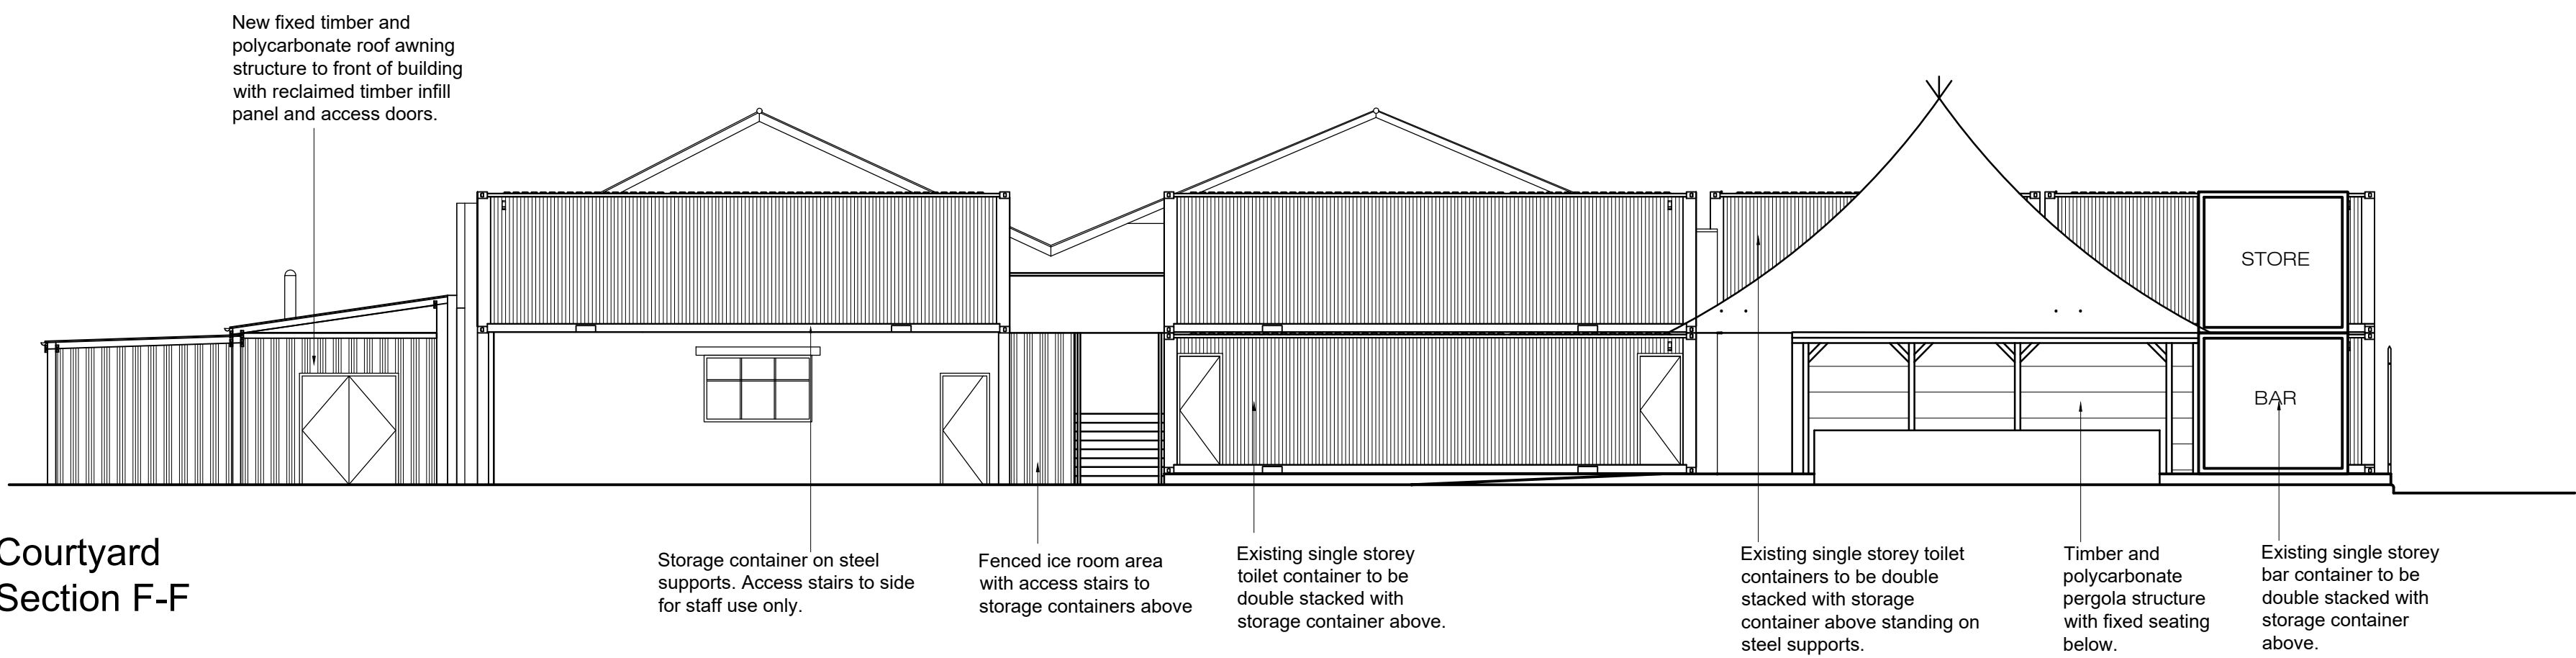

Courtyard
Section F-F

All levels and dimensions must be checked on site by contractor prior to commencement of works. Any variations must be reported to JSA Design. All information herein is the copyright of JSA Design. Copying in full or in part is forbidden without the written permission from JSA Design.

SCALE 0 1 2 3 4 5 6 7 8 9 10
1:100

Client
SWAN STREET
FIREHOUSE LTD

Date FEB 2022 Status STAT
Drawn RR Checked -
Scale 1:100 Size A1
Rev. Drawing No.
320-404

Drawing Title
Proposed Elevations (2 of 3)

Project Title
40 Swan Street
Manchester

JSA DESIGN