




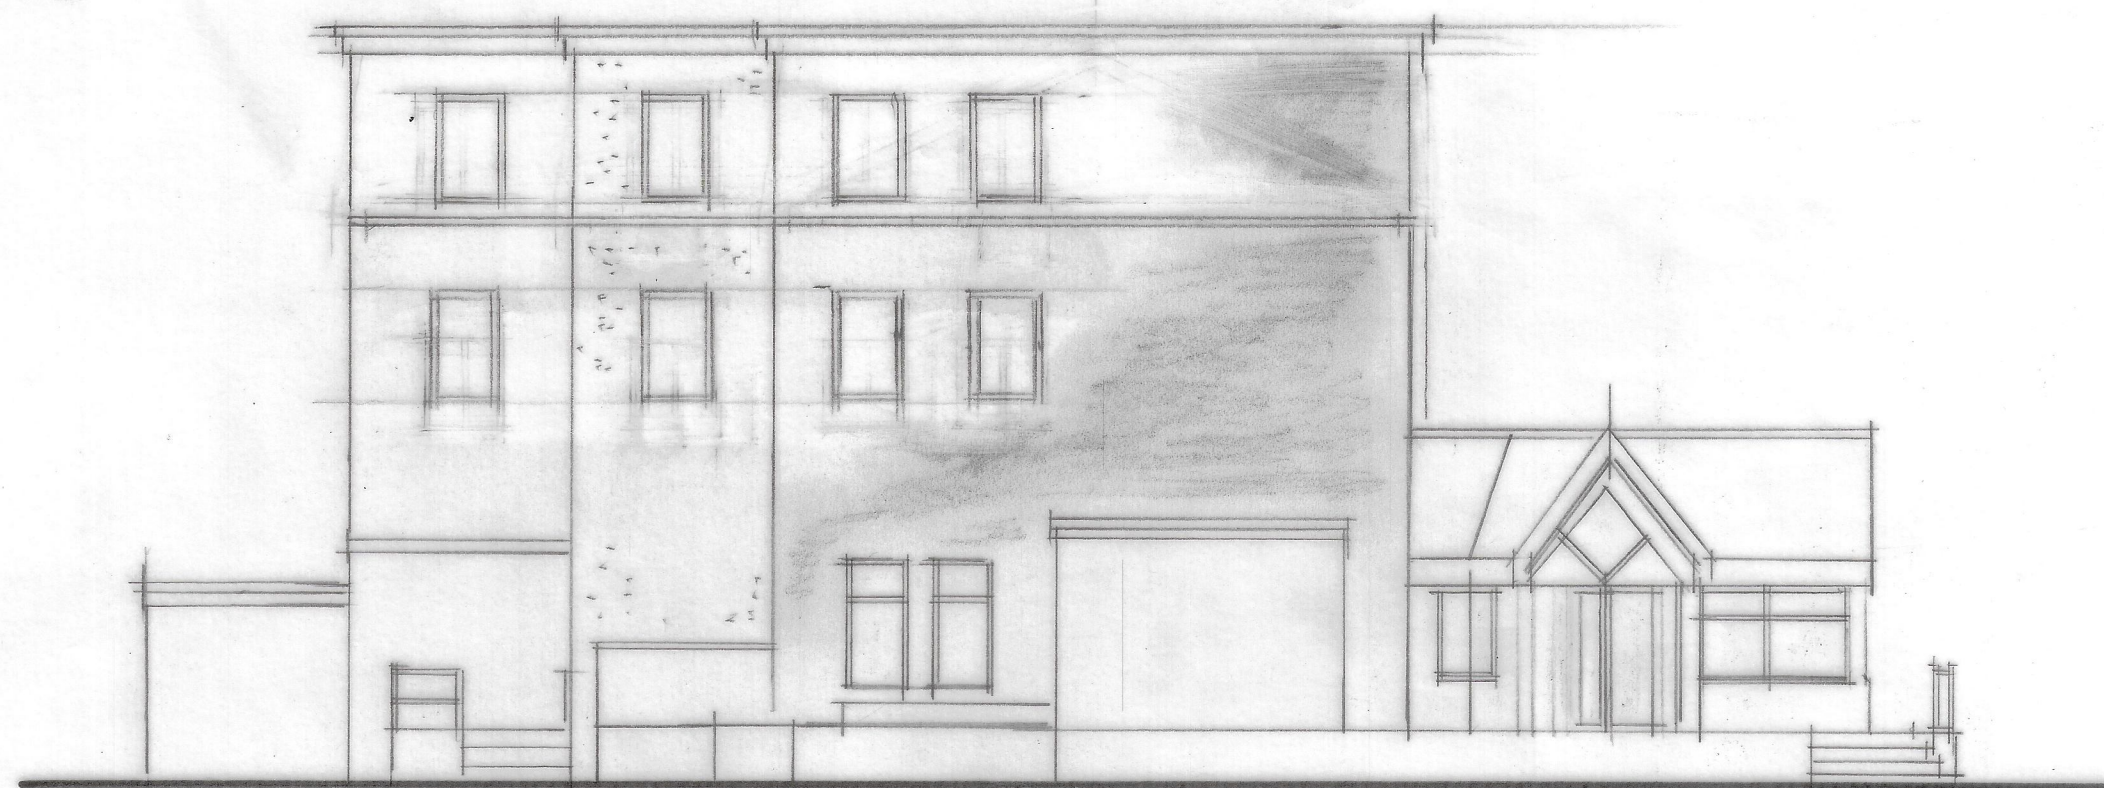

side

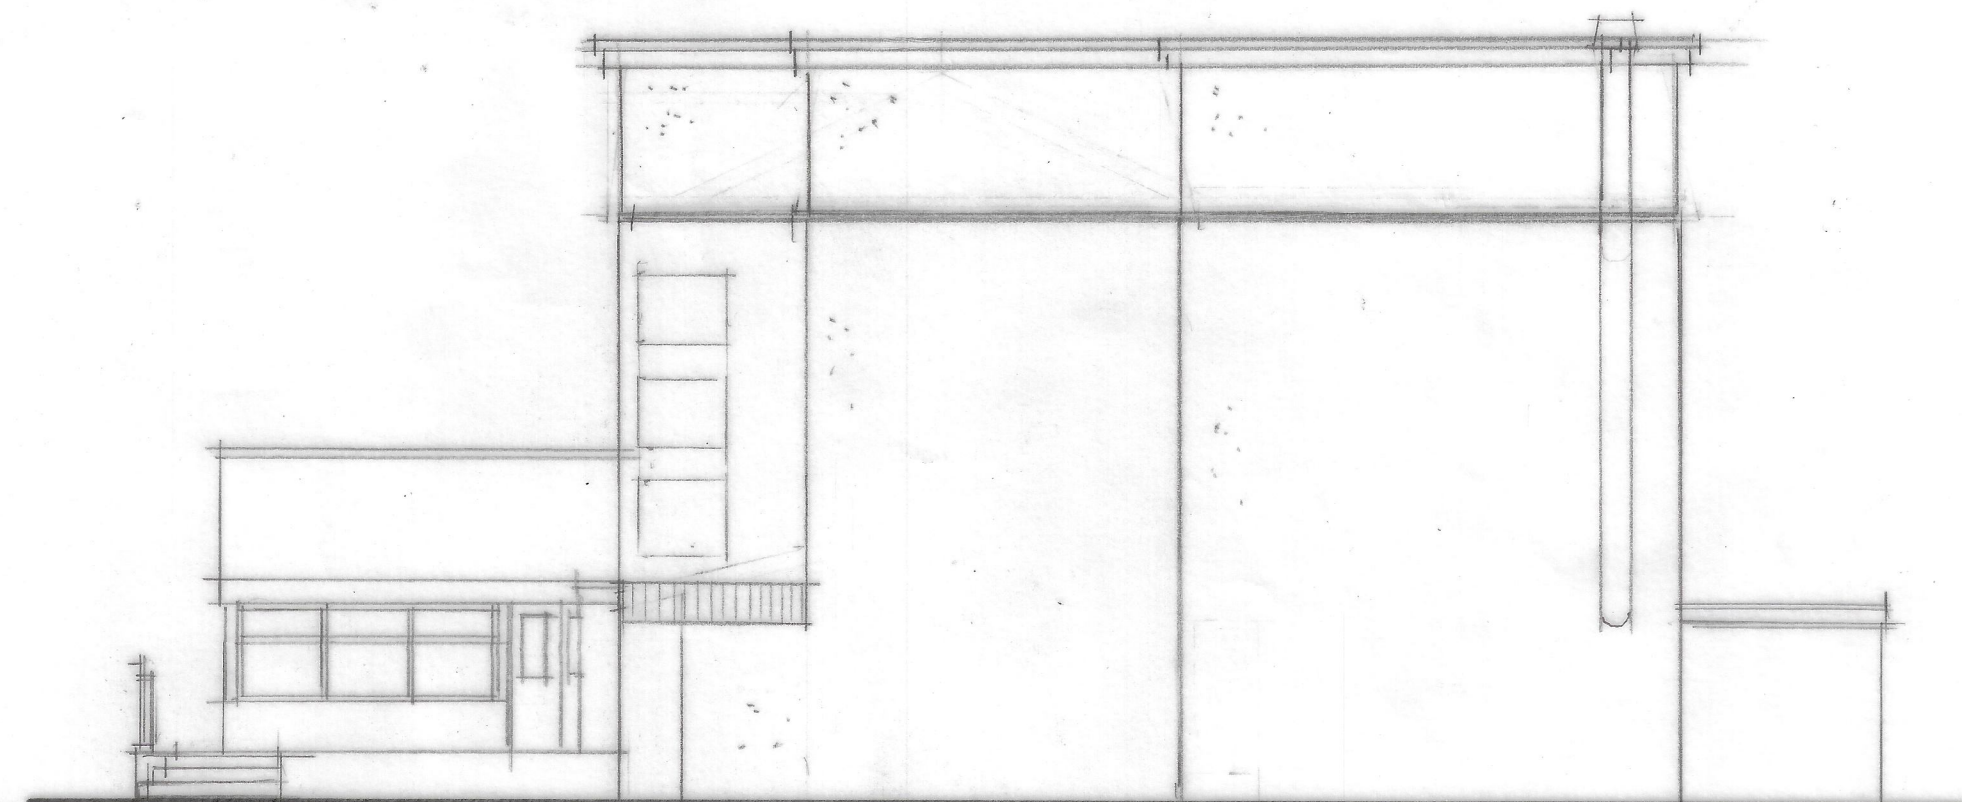

side

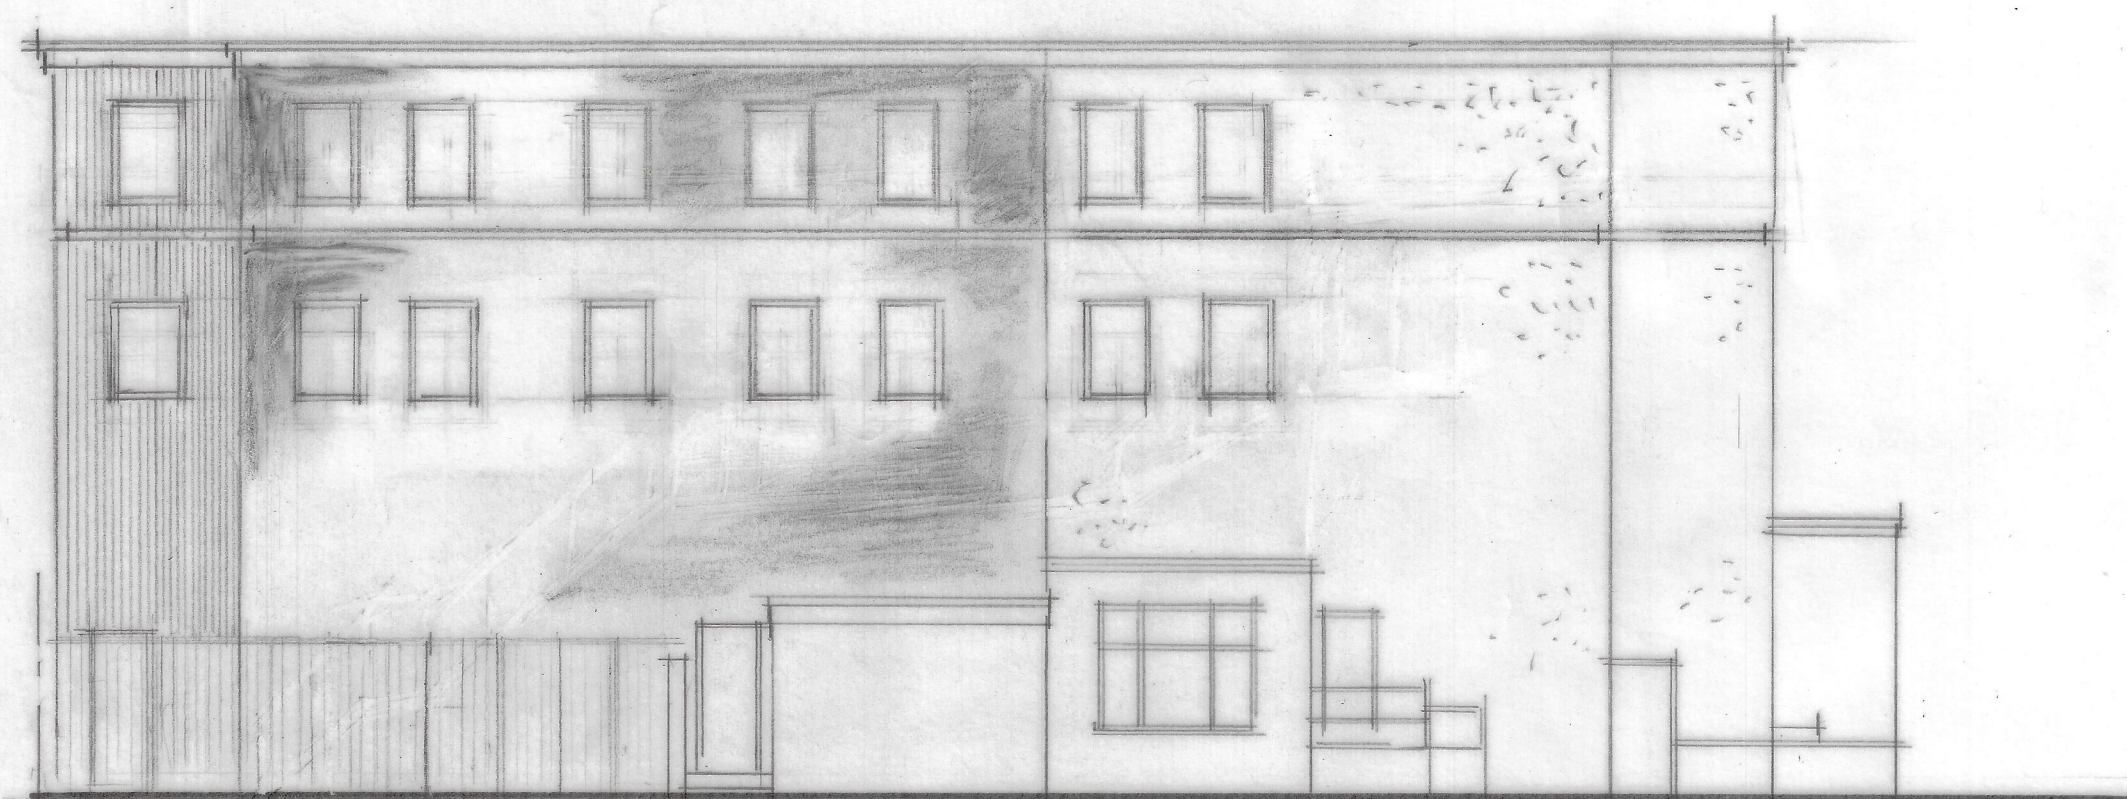

rear



front

CLIENT
TJ & ZJ PROPERTIES LTD
27 DOLPHIN STREET
MANCHESTER M12 6BG

JOB TITLE
PROPOSE NEW FLATS
5-7 WILBRAHAM ROAD
MANCHESTER M12 6JS

DRG. TITLE
ELEVATIONS AS PROPOSED

**HOLBOROW +
ORMESHER**
Limited

**architectural &
interior design**

15 OVERTON CLOSE
MIDDLEWICH
CHESHIRE CW10 0PZ

phone: 07770 834939

ISSUE	ORIGINAL	1	2	3	4	5	6	7
REVISION		A	B					
DATE		MAY 26/02	MAY 22					
DRAWN		DAD						
CHECKED								
APPROVED								
SCALE	1:100 at A2							
DRAWING NUMBER	2226/21/04 ^{A B}							