

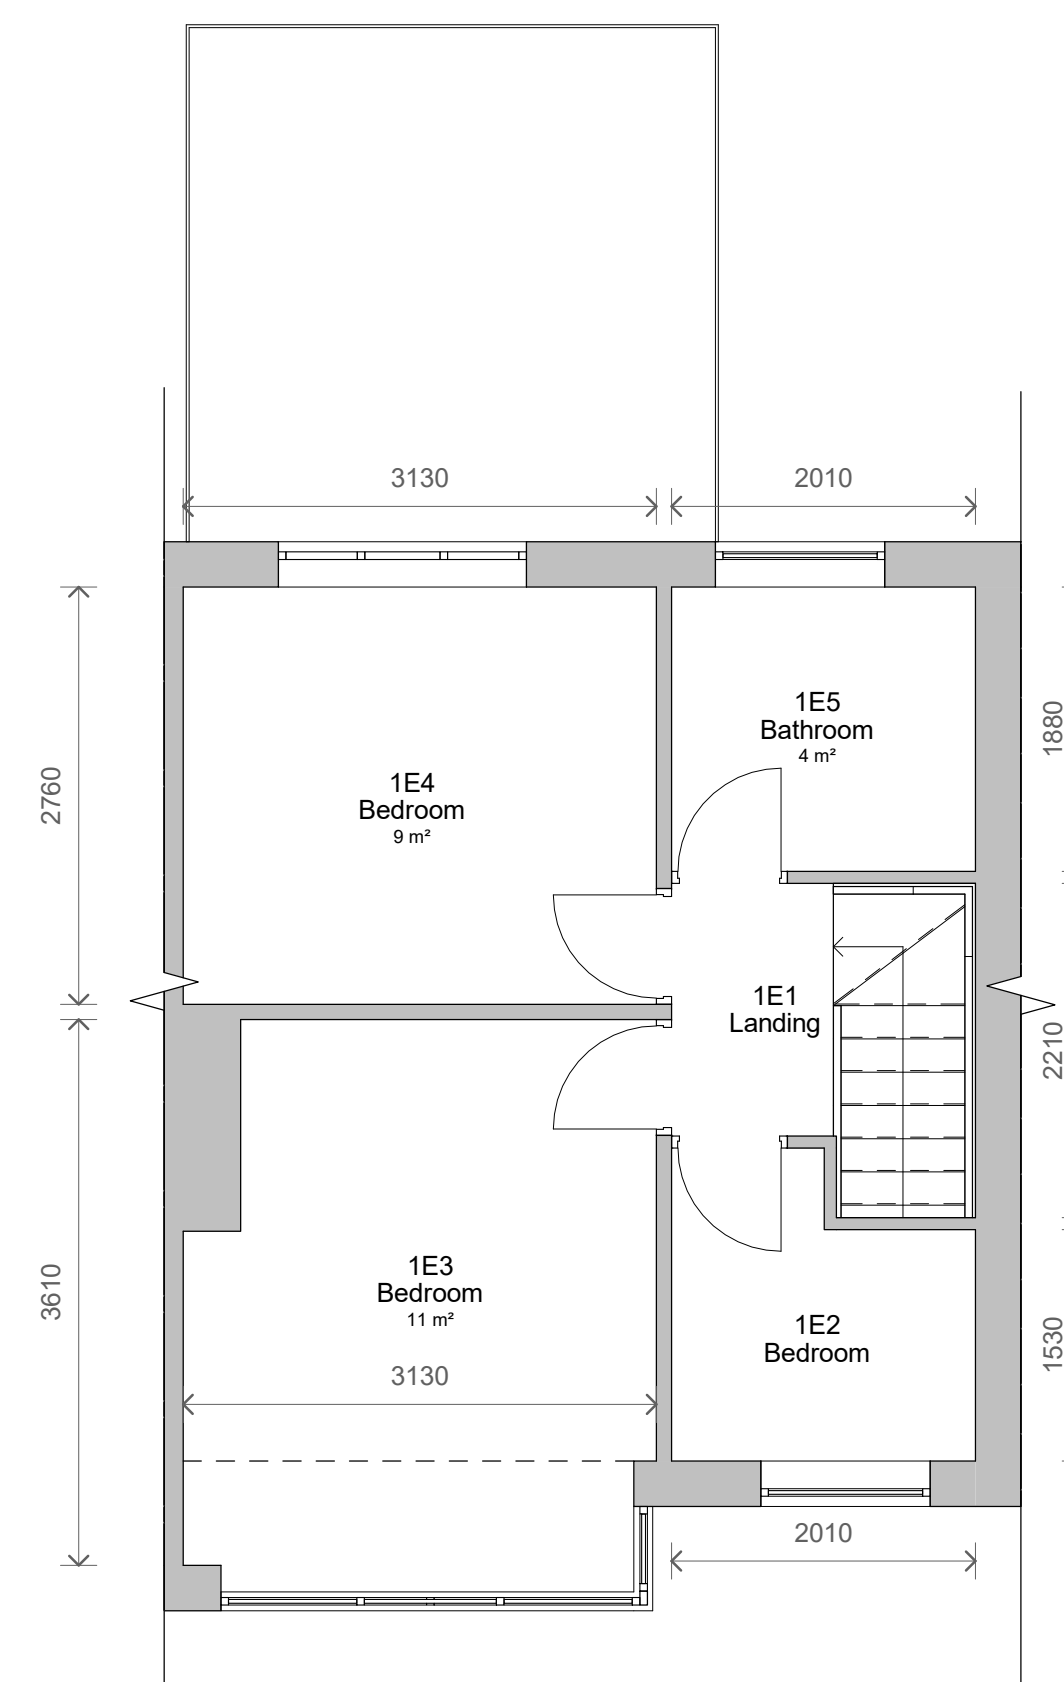


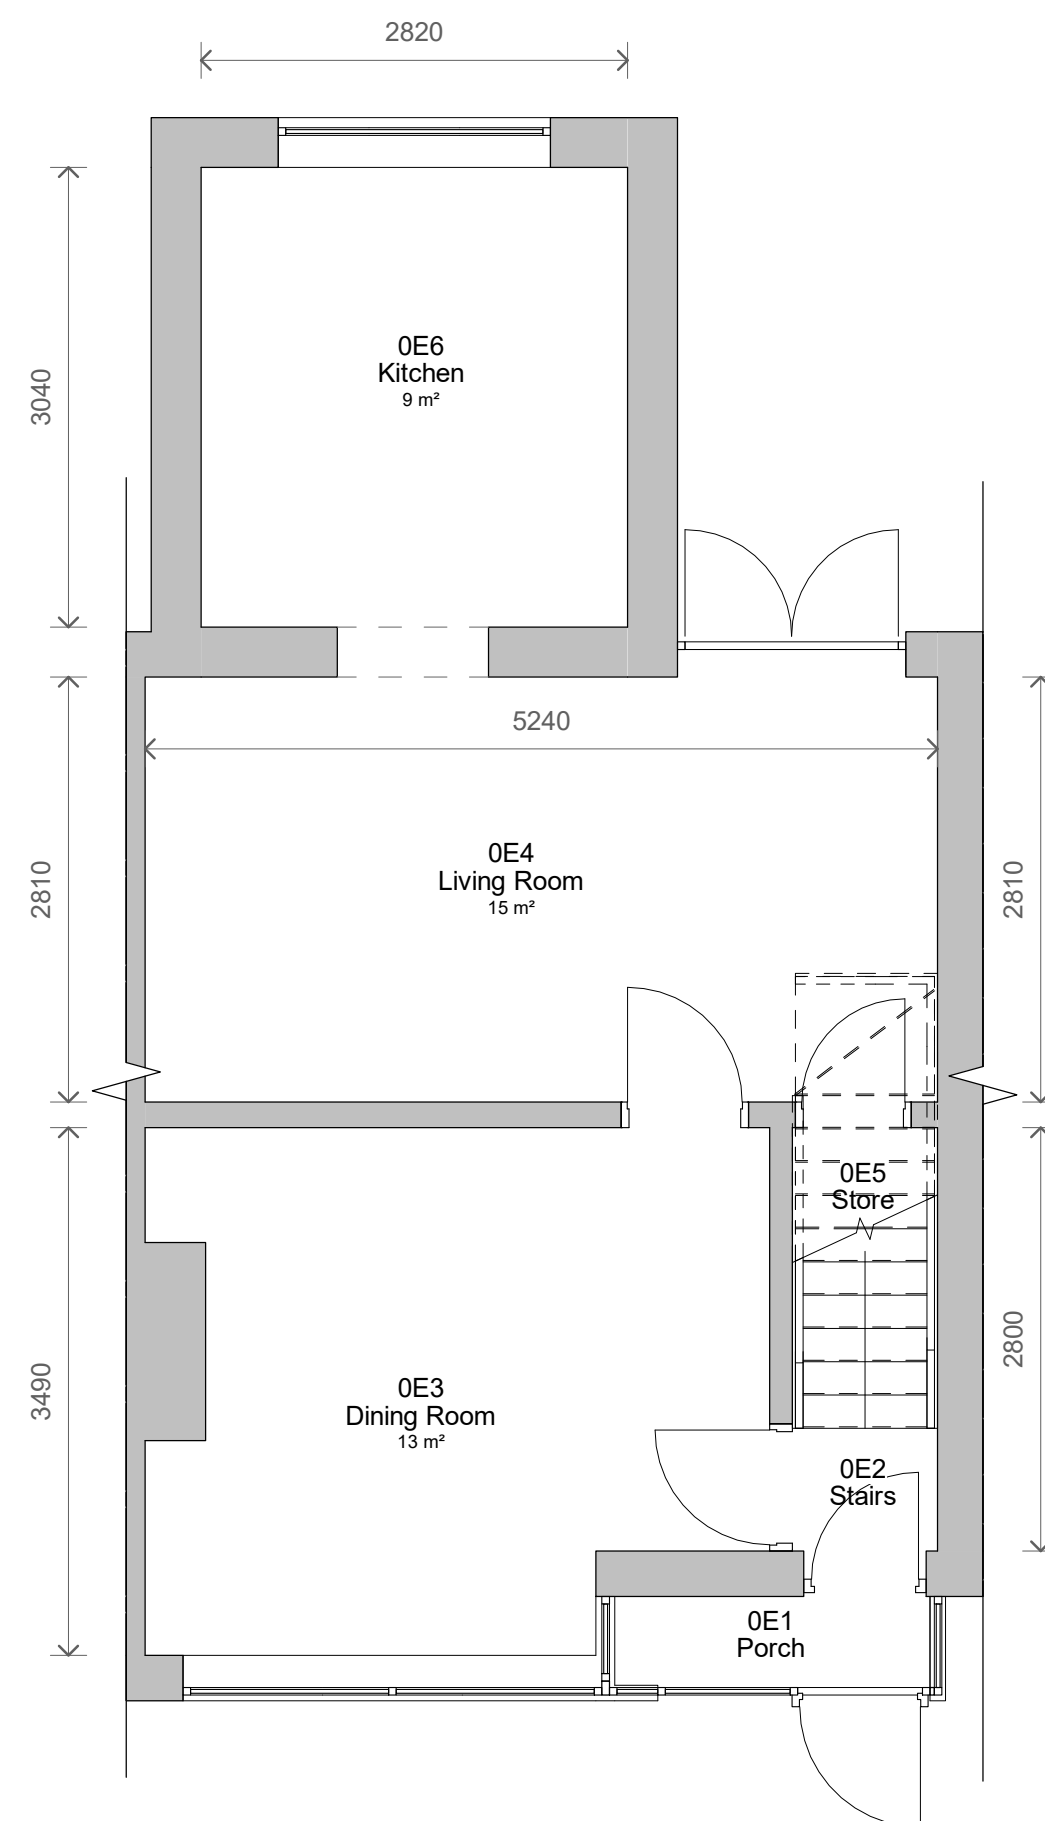

No.	PLANNING Description	02/03/2022 Date
PROJECT		
40 Hacking Street		
TITLE		
Existing Plans and Elevations		
CLIENT		
Glickman		
STATUS		
DESIGN		
DRAWN BY	DATE	SCALE (@ A1)
TP	14/02/2022	As indicated
PROJECT NUMBER	DRAWING NUMBER	REV
GSS22010	002	1
www.goldsketch.co.uk info@goldsketch.co.uk 0161 792 9595		
NOTES © COPYRIGHT - ALL RIGHTS RESERVED. THIS DRAWING IS AN UNCONTROLLED COPY OF A CONTROLLED DOCUMENT. DRAWINGS TO BE USED FOR THE STATION INDICATED ONLY. ALL DIMENSIONS AND DETAILS SHOWN ARE INDICATED AND CONFIRMED ON SITE. ANY DISCREPANCIES TO BE REPORTED TO THE ARCHITECT IMMEDIATELY. THESE DRAWINGS ARE THE PROPERTY OF GOLD SKETCH LTD. NO PARTS OR MATERIALS TO BE REPRODUCED WITHOUT WRITTEN PERMISSION FROM GOLD SKETCH LTD. LEGISLATION, BUILDING CODES AND BRITISH STANDARDS. ALL DIMENSIONS ON THIS DRAWING ARE IN MILLIMETERS UNLESS OTHERWISE SPECIFIED.		

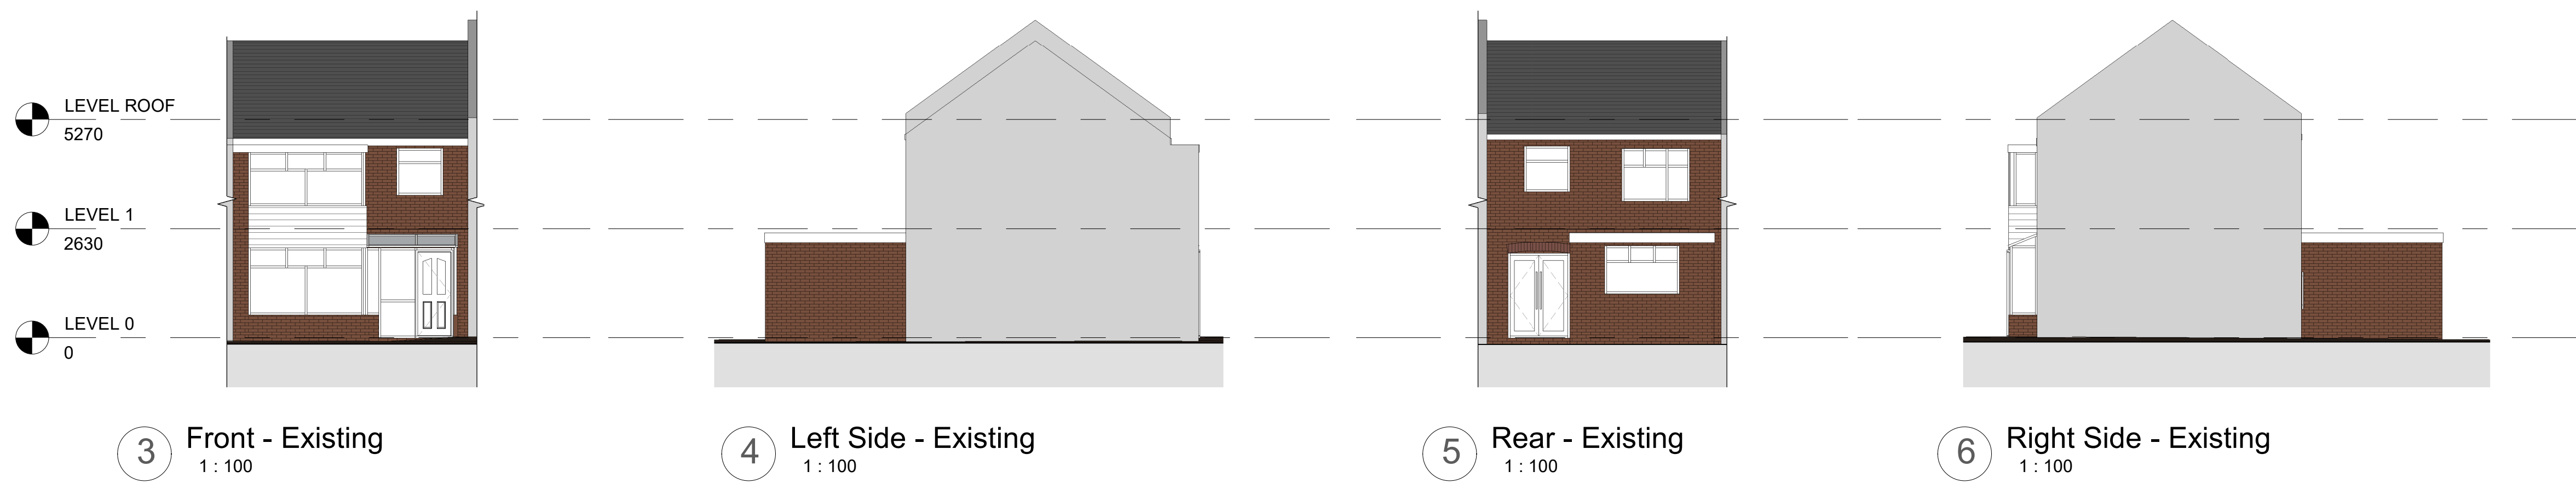