
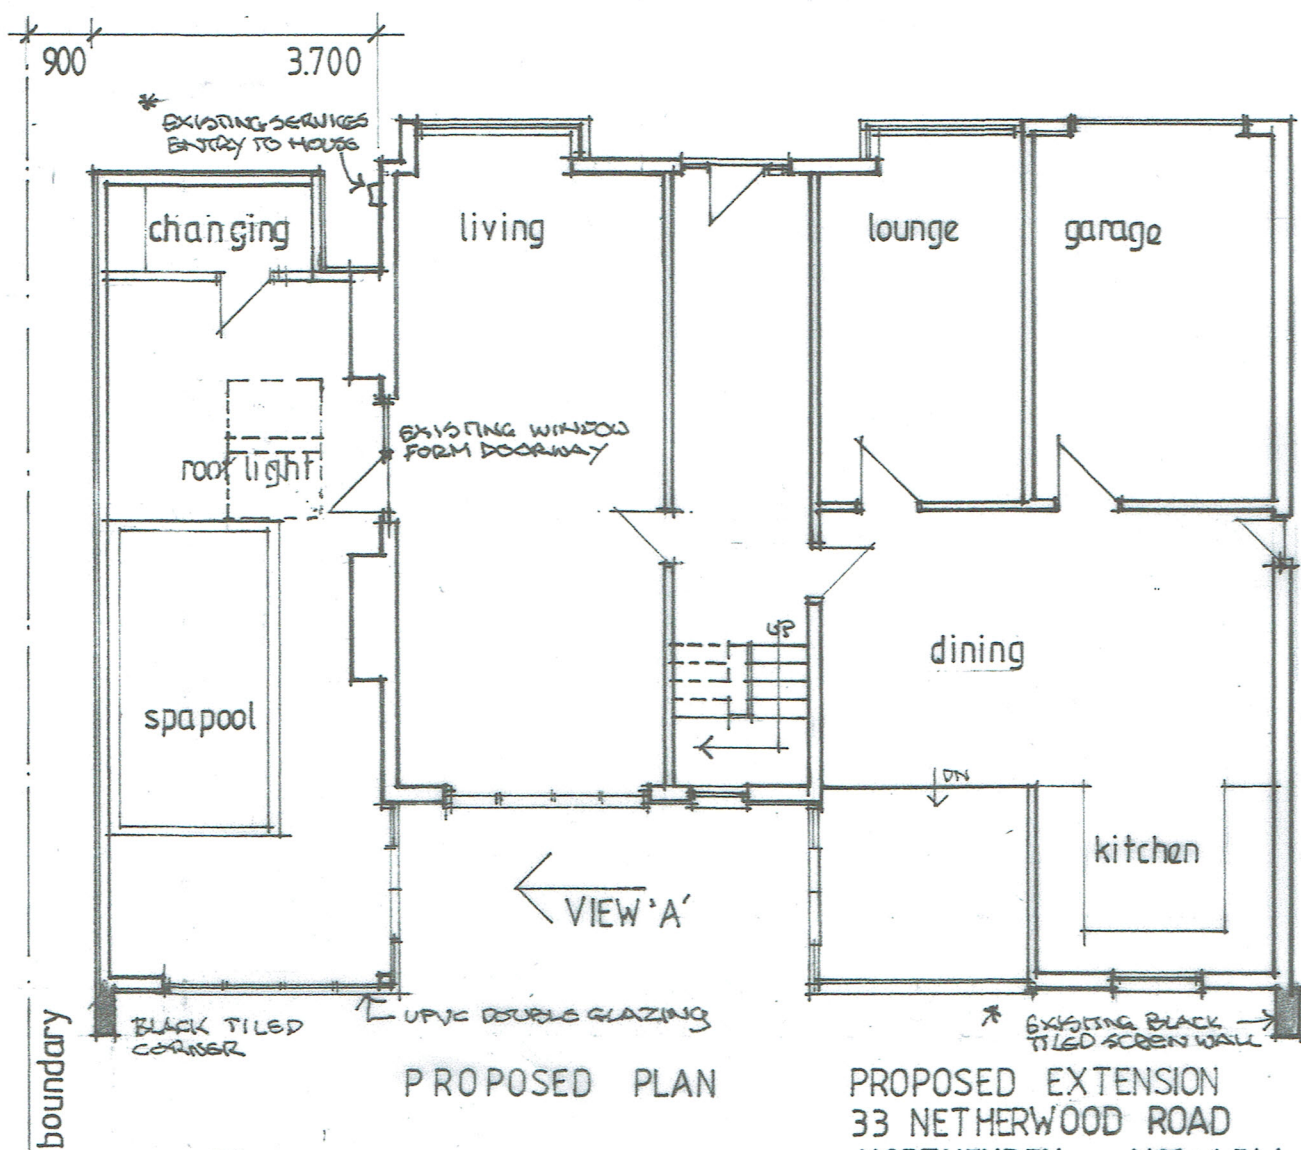


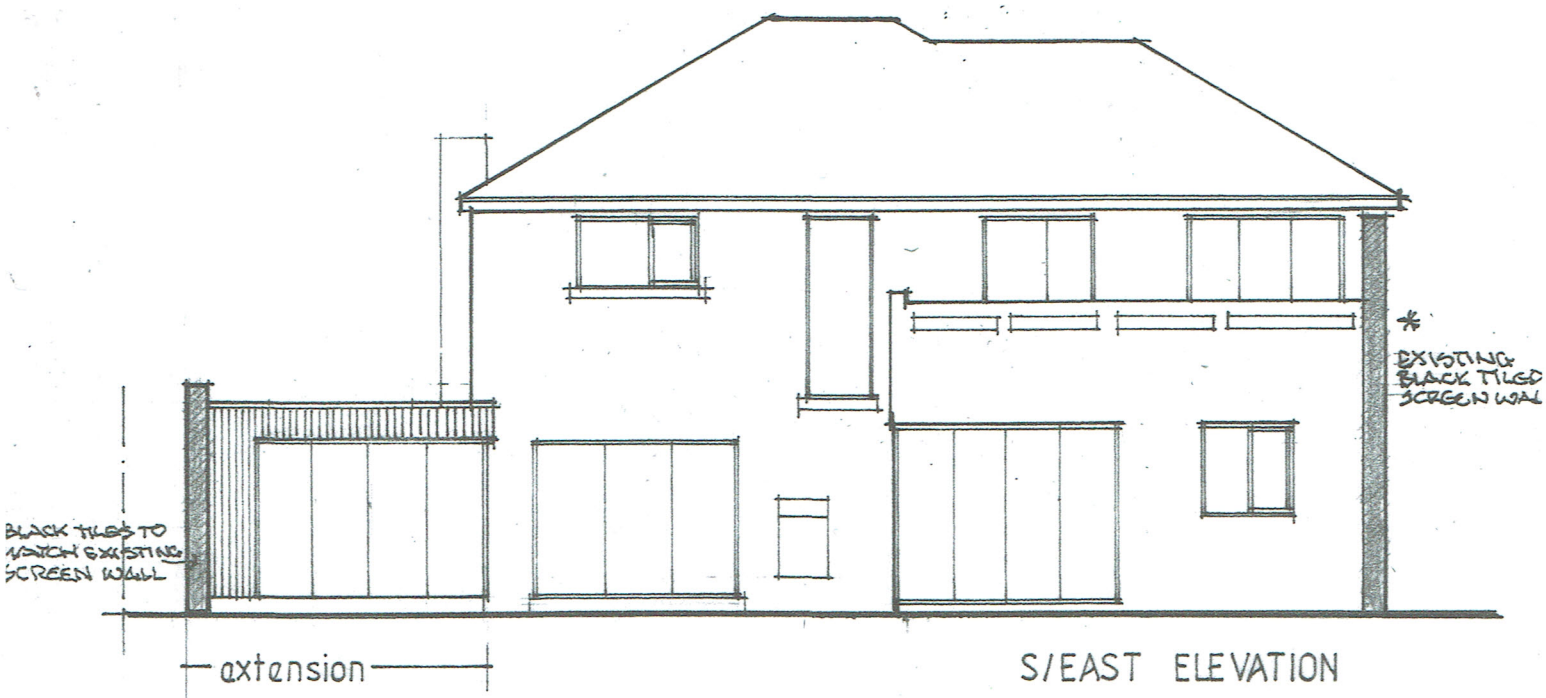

PROPOSED EXTENSION
 33 NETHERWOOD ROAD
 NORTHENDEN M22 4BW
 scale 1:100 Dg Na RM.2203A