




1. Front - Proposed
1 : 100


2. Rear - Proposed
1 : 100

3. Right Side - Proposed
1 : 100


4. Left Side - Proposed
1 : 100

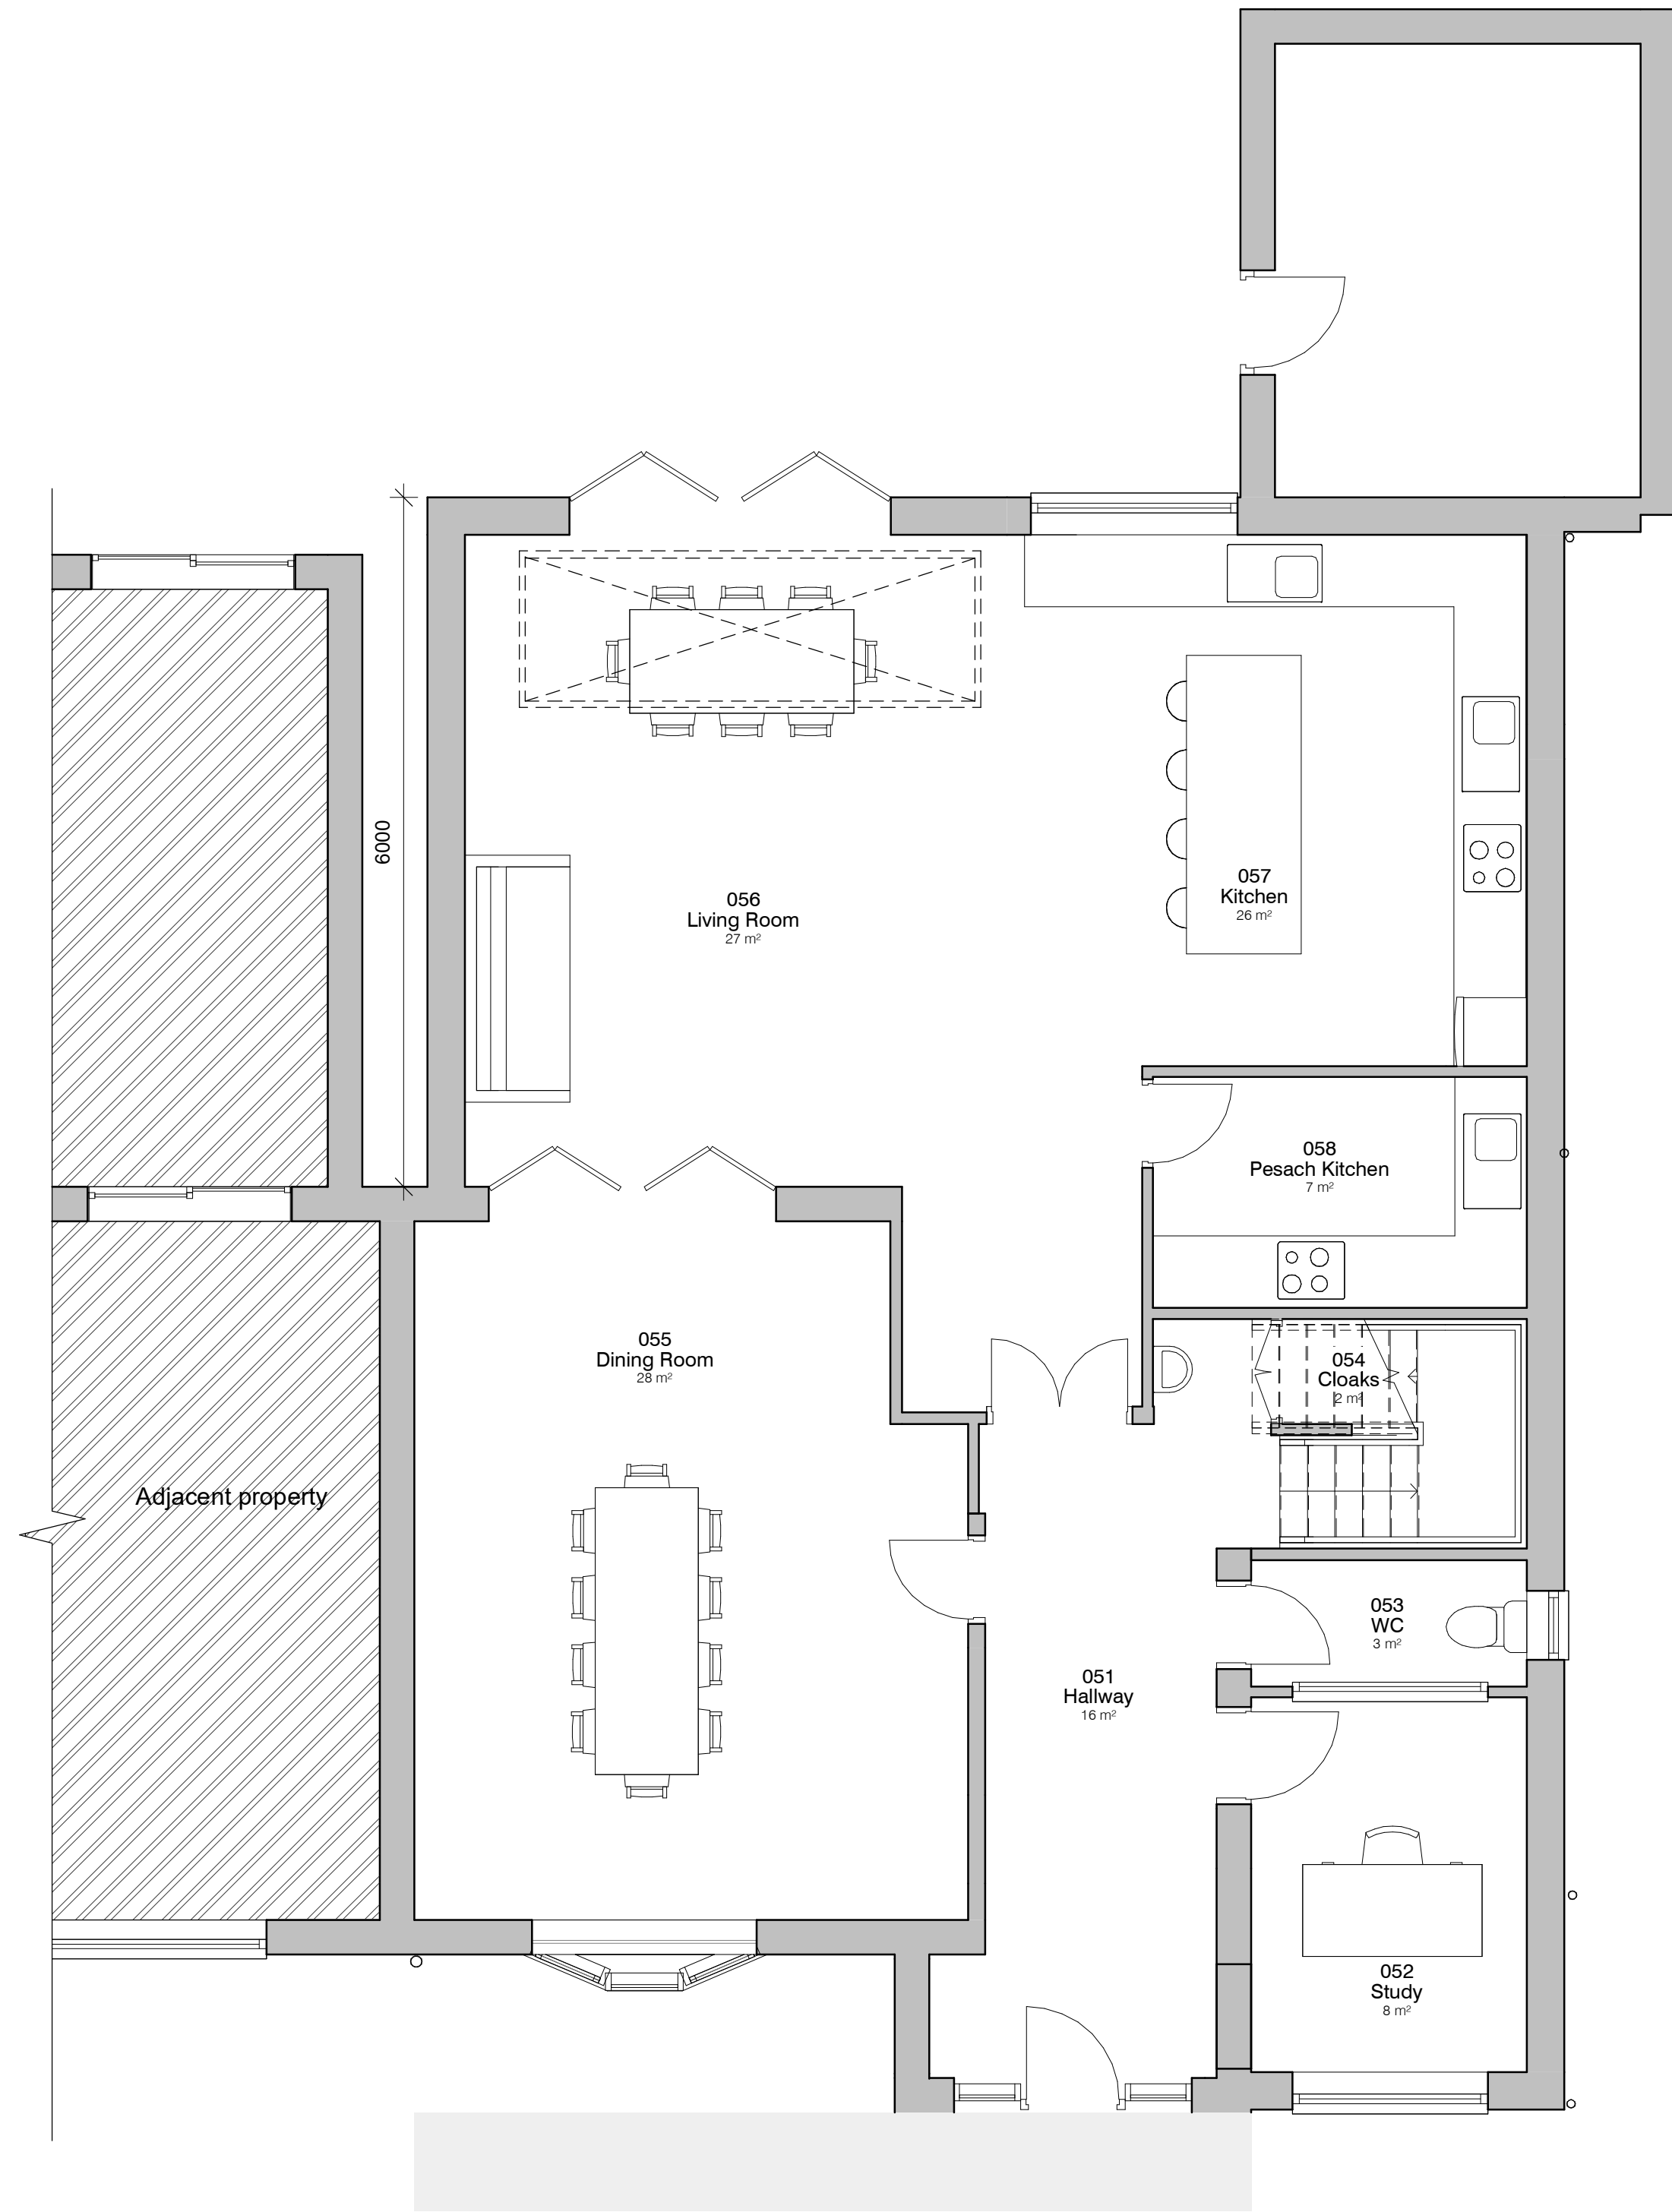

5. Level 0 - GA Proposed
1 : 50

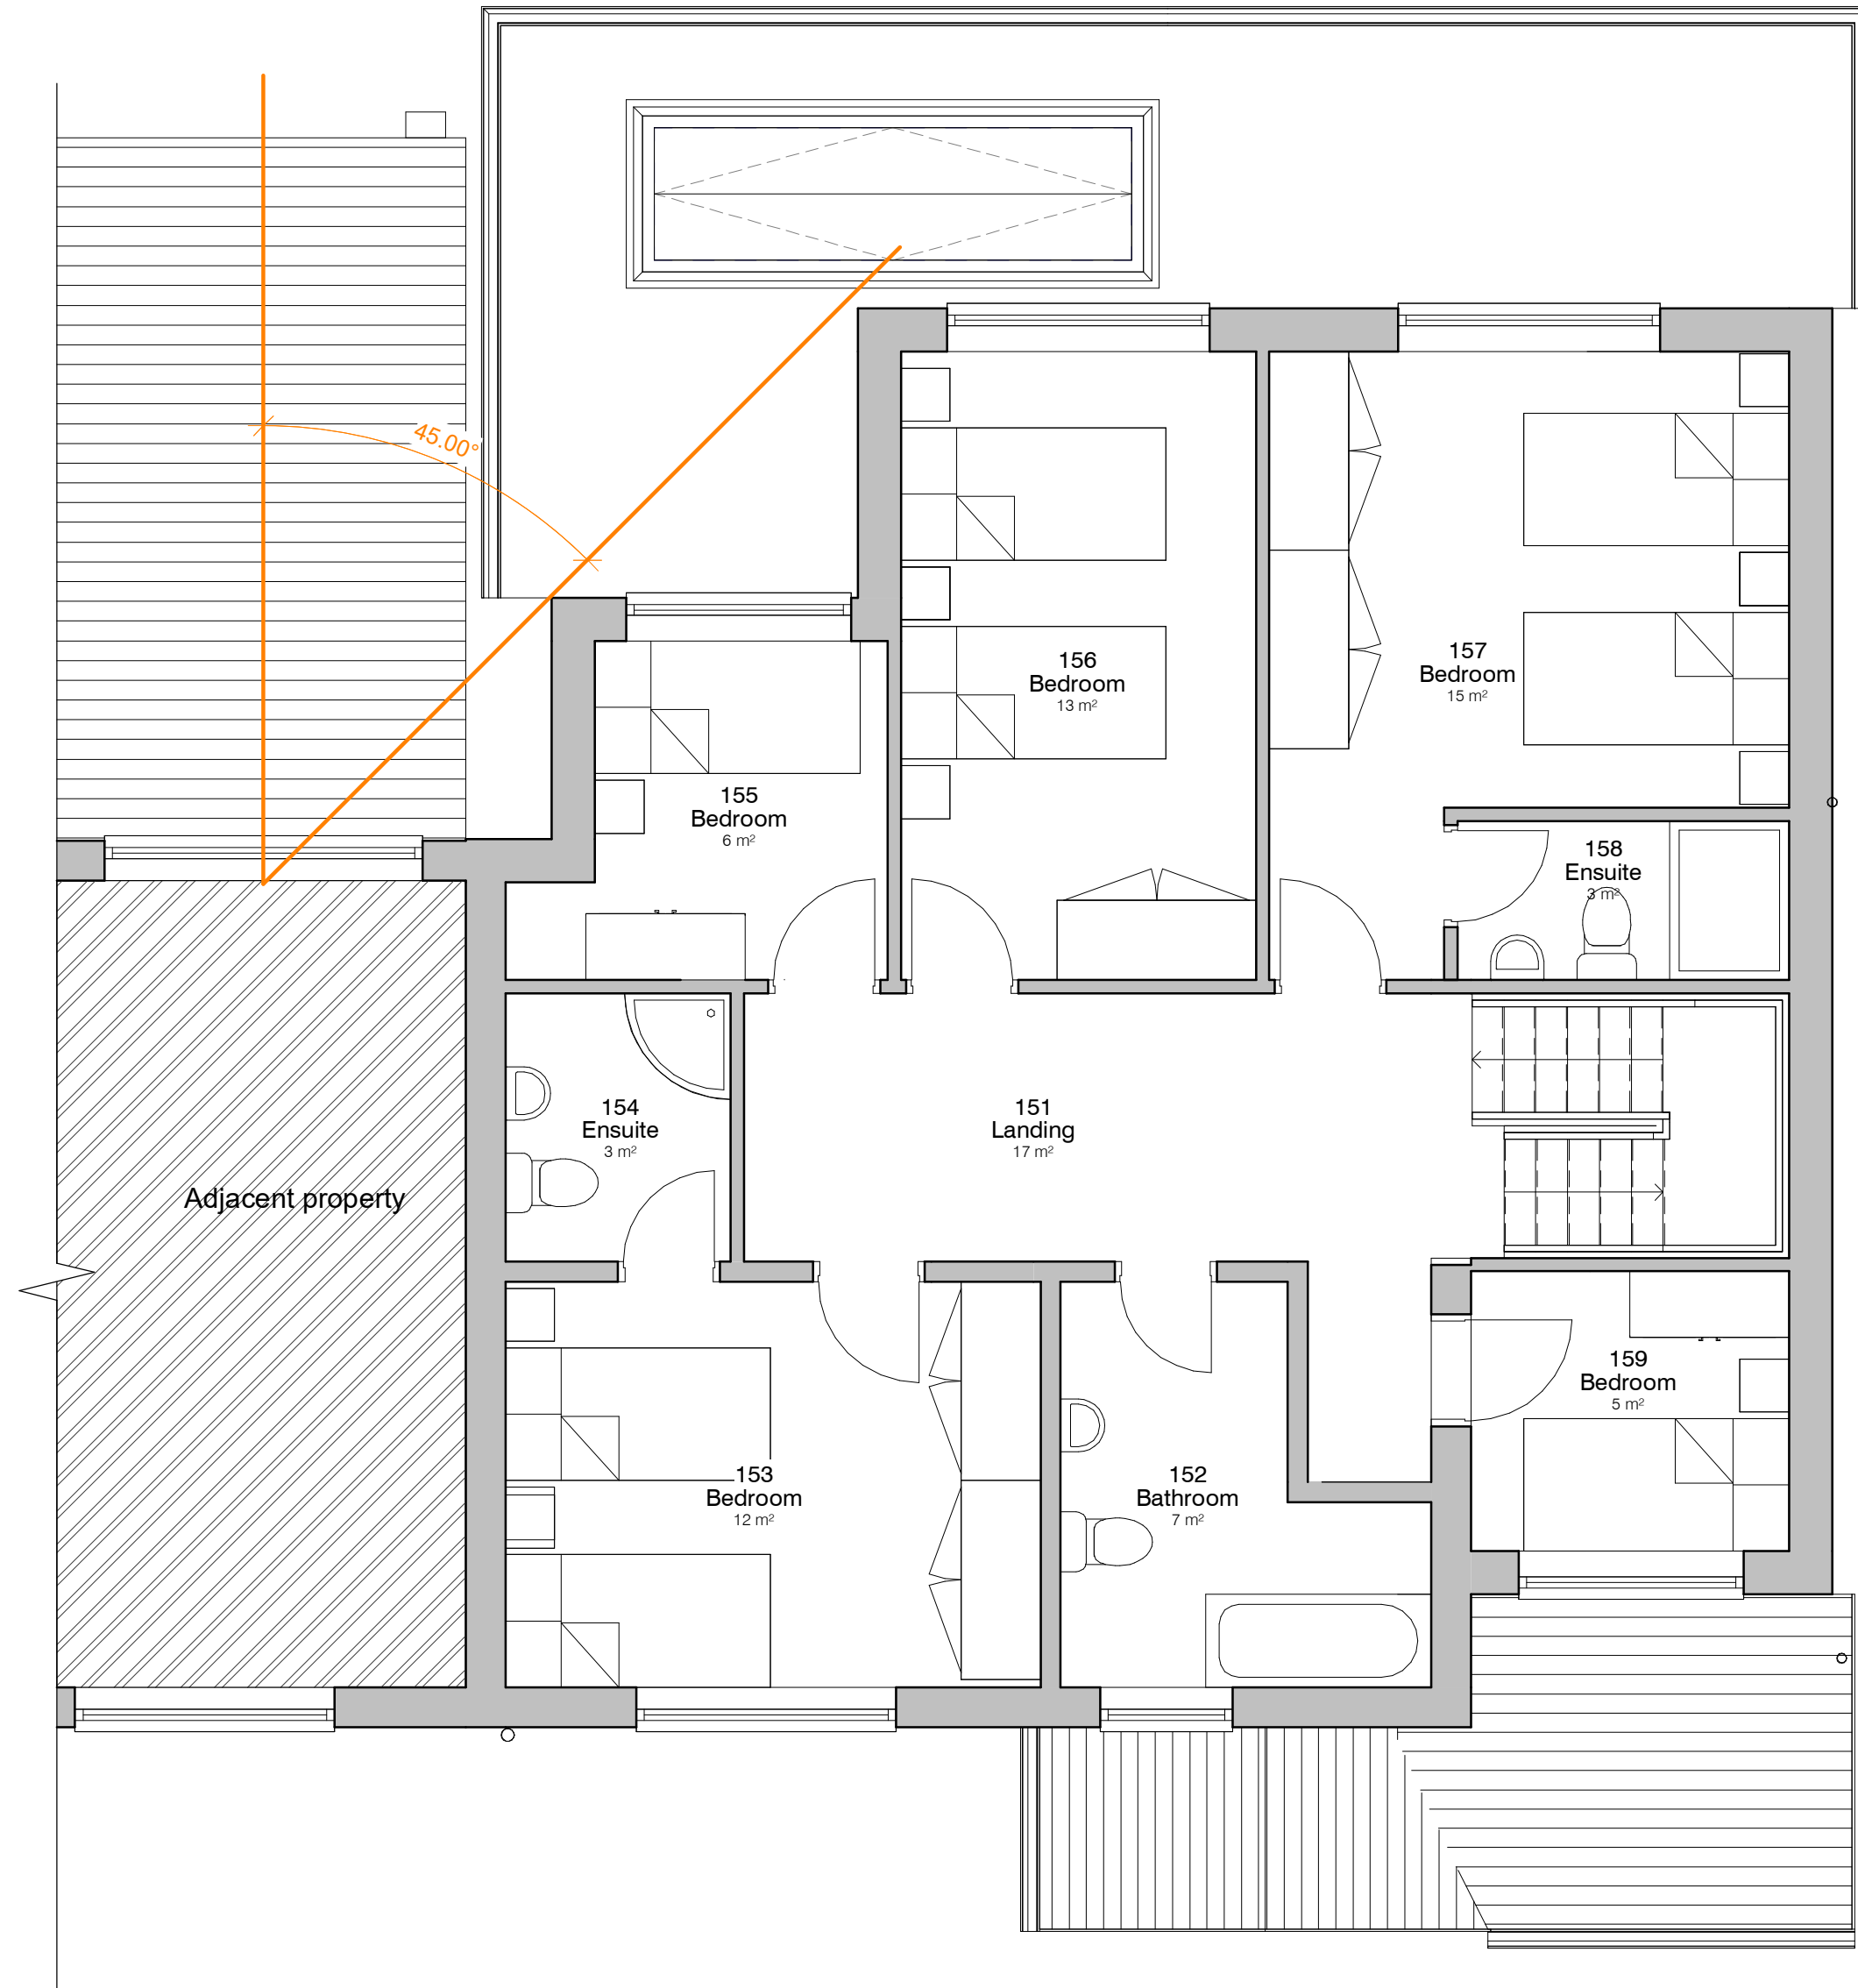

6. Level 1 - GA Proposed
1 : 50

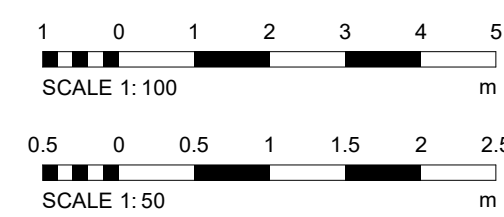

PROJECT	6 Brooklands Road	SCALE & A1	DATE	13 APR 2021	DRAWN BY	AP	
CLIENT	Yitzchok Itzinger	STATUS	PLANNING				
TITLE	Proposed GA Plans and Elevations	PROJECT NO.	DA21015.	DRAWING NO.	003.	REV.	6
NOTES		© COPYRIGHT. ALL RIGHTS RESERVED THIS DRAWING MUST NOT BE REPRODUCED WITHOUT PRIOR WRITTEN CONSENT. DRAWING TO BE USED FOR THE STUDY INDICATED ONLY ALL DIMENSIONS AND MATERIALS TO BE CHECKED AND CONFIRMED BY THE ARCHITECT. ANY DISCREPANCIES TO BE REPORTED TO THE CLIENT IMMEDIATELY. IN ACCORDANCE WITH CURRENT STATUTORY REGULATION, ALL DIMENSIONS ON THIS DRAWING ARE IN MILLIMETRES UNLESS OTHERWISE STATED. THIS DRAWING IS THE PROPERTY OF DEBTAL ARCHITECTURE. IT IS TO BE USED IN ACCORDANCE WITH CURRENT STATUTORY REGULATION, ALL DIMENSIONS ON THIS DRAWING ARE IN MILLIMETRES UNLESS OTHERWISE STATED. PRACTICE AND BRITISH STANDARDS. ALL DIMENSIONS ON THIS DRAWING ARE IN MILLIMETRES UNLESS OTHERWISE STATED.					