




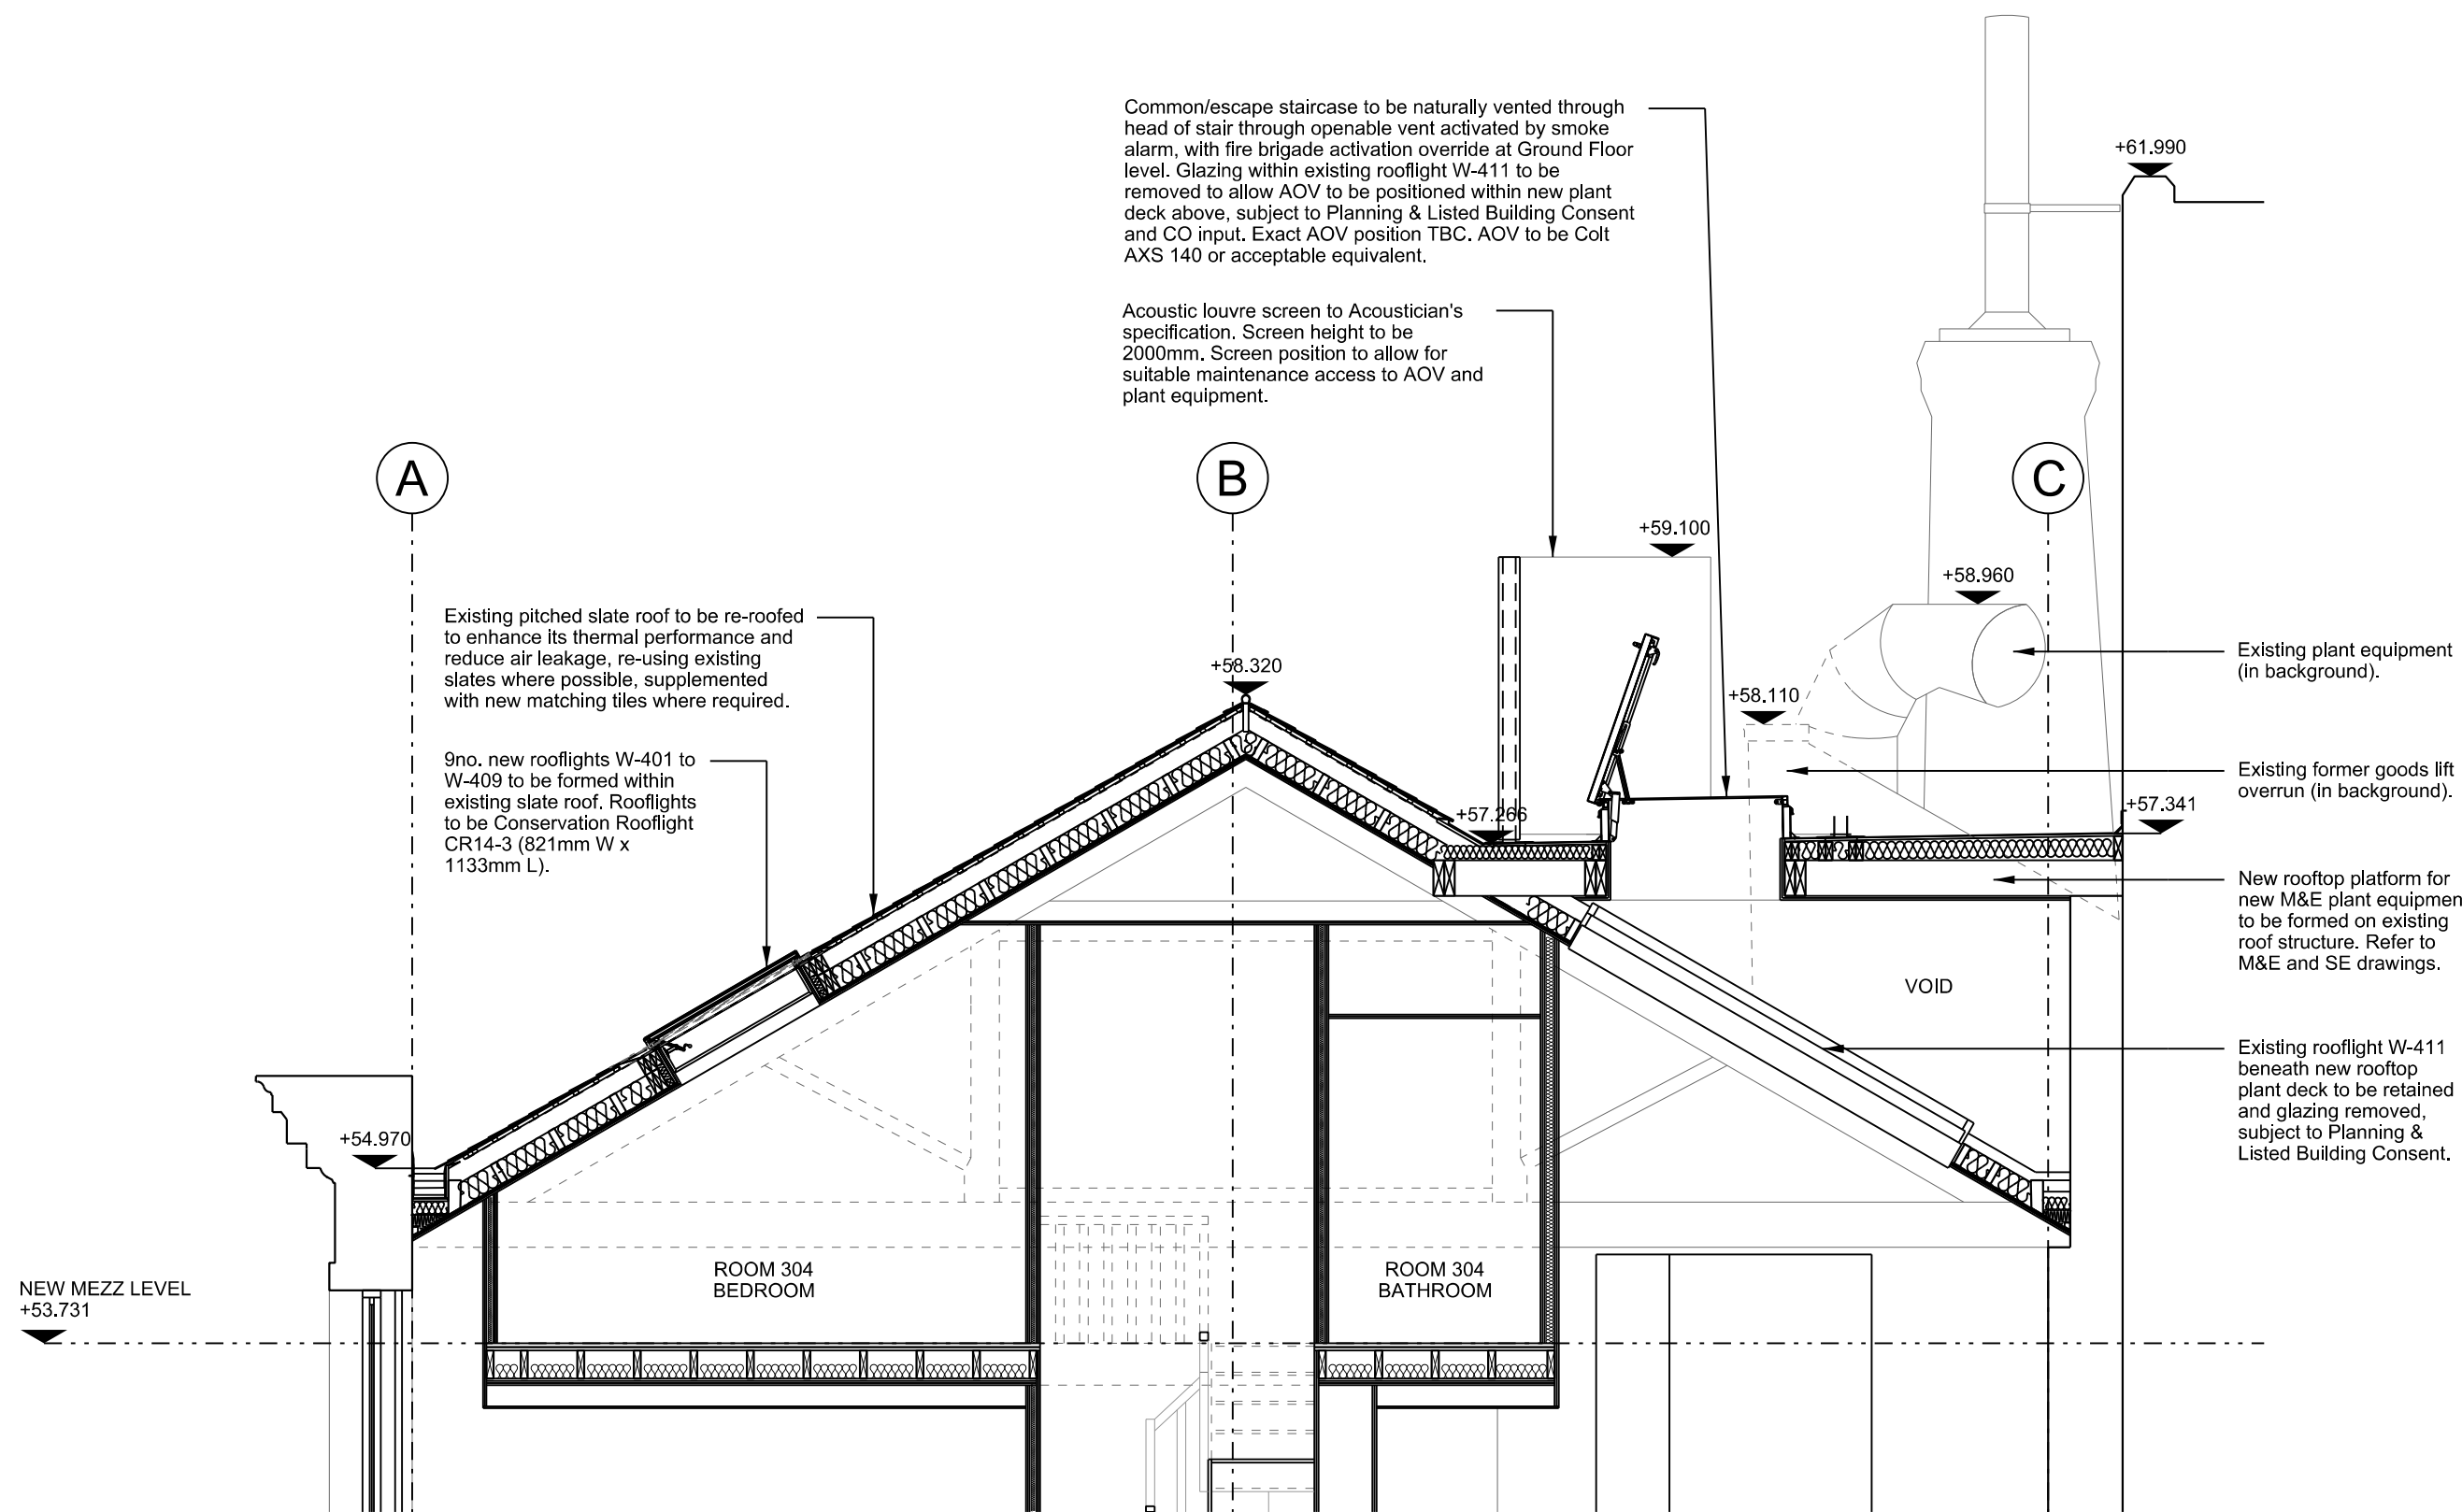

KEY PLAN:

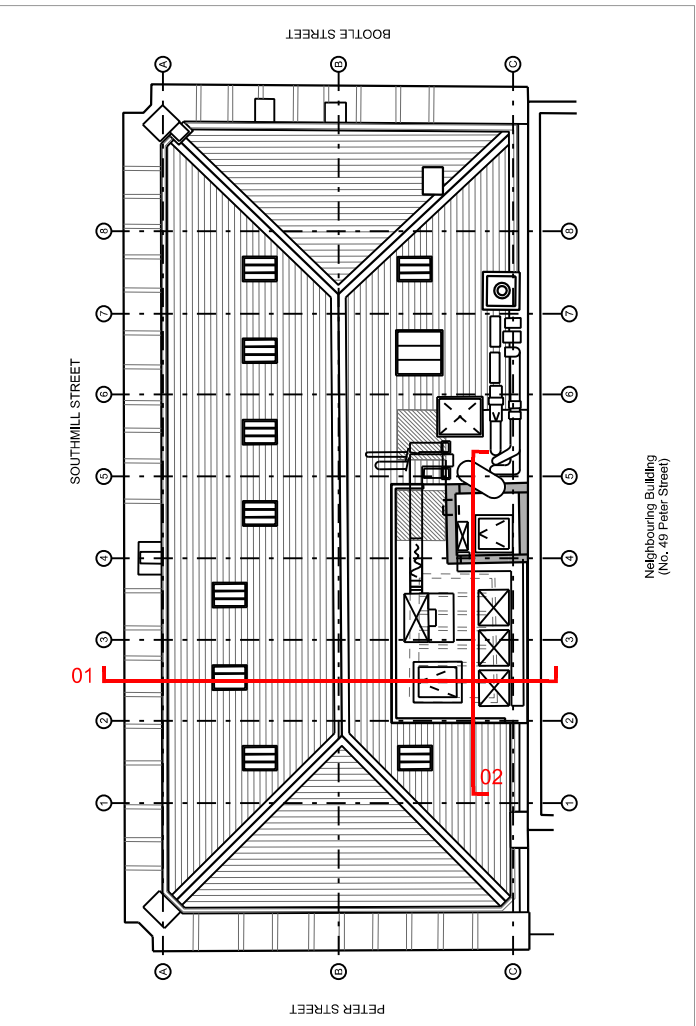

ROOFTOP PLANT DECK SECTION 01

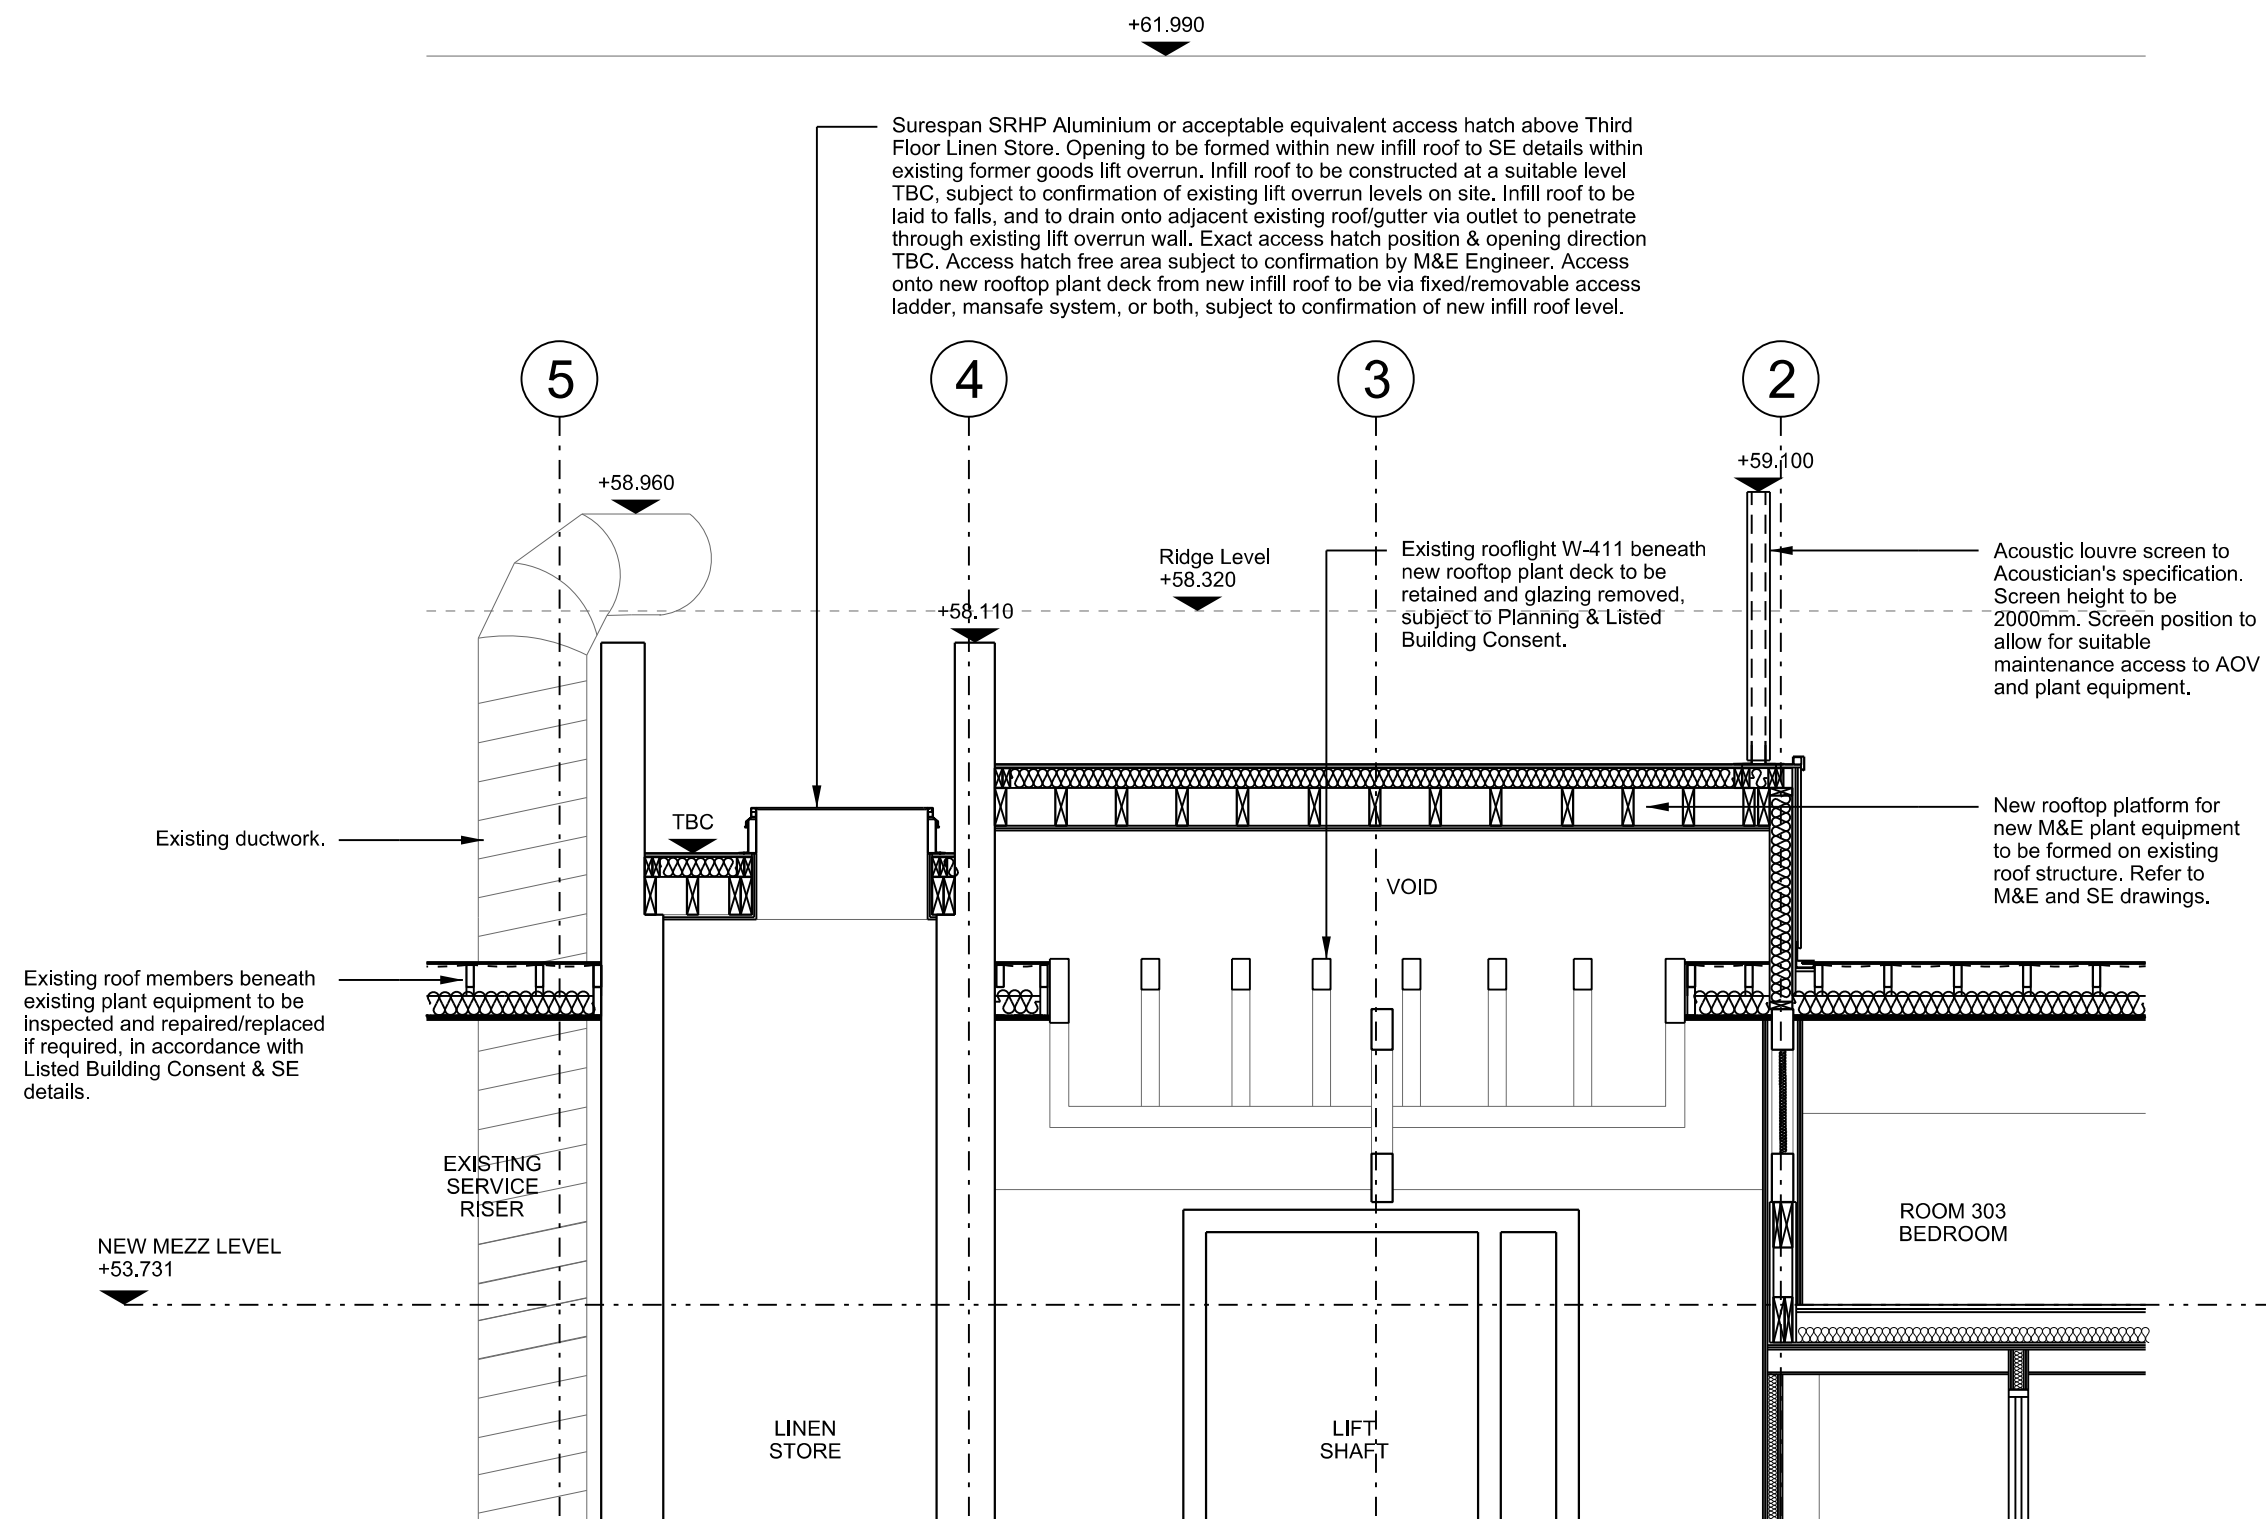

ROOFTOP PLANT DECK SECTION 02

ROOF NOTES:
Existing roof members to be inspected and repaired/replaced if required, in accordance with Listed Building Consent & SE details.
Roof build-up to achieve overall min. 0.18W/m²K U-value, subject to Building Control confirmation.
All levels and dimensions to be checked and verified on site.

P01 17.11.21 MS GJ First issue for comment.
Rev: | Date: | By: | Chk By: | Rev Note:

**FALCONER
CHESTER
HALL**
London | Liverpool | Manchester | www.fcharchitects.com | +44(0)151 243 5800

Project Title
47 Peter Street, Manchester
Client
KRO Hospitality
Drawing Title
Rooftop Plant Deck - Sections 01 & 02
Drawing No.
P20048-FCH-XX-XX-DR-A-5201
Status
S3
Issue suitable for:
COMMENT
Date
17.11.21
Scale
1:50 @ A1
Rev
P01
Drawn By
MS
Checked By
GJ