

0 5m


SCALE 1:100

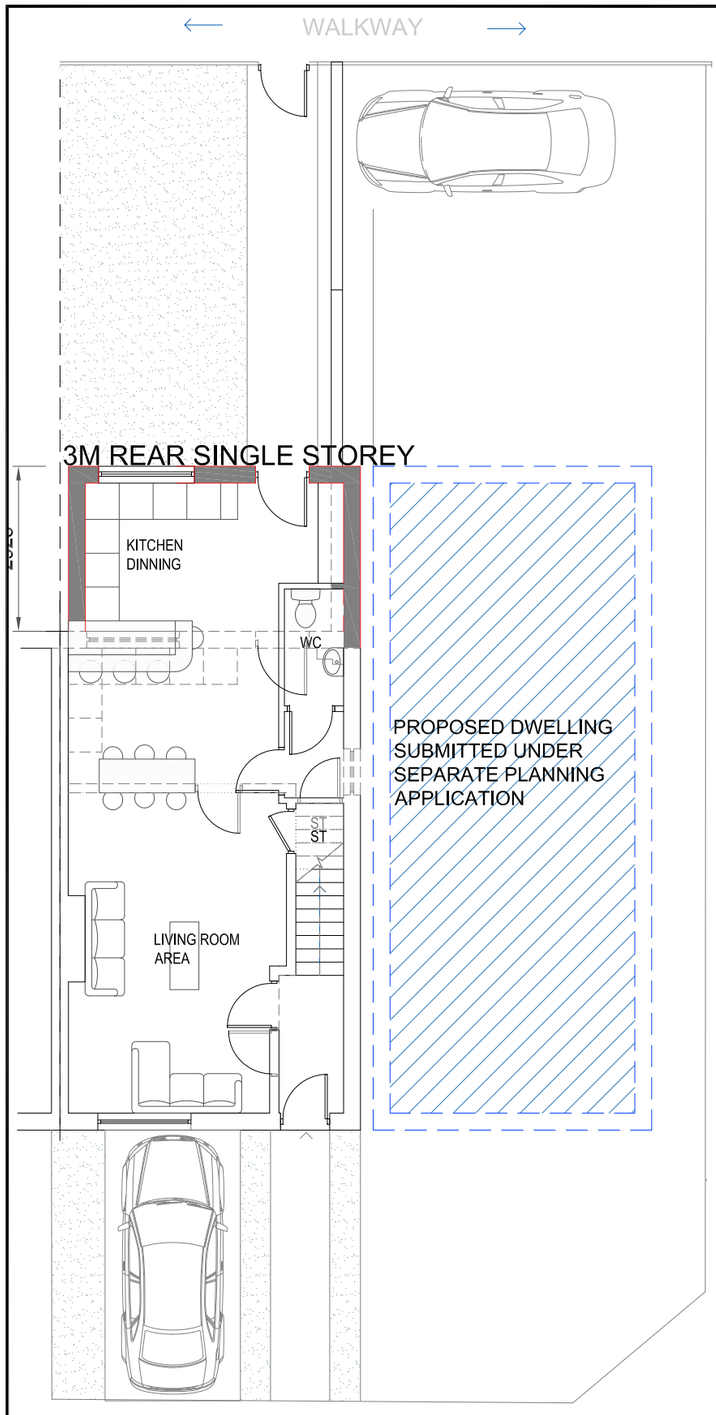

PLOT NO 41
PROPOSED
GROUND FLOOR
1:100

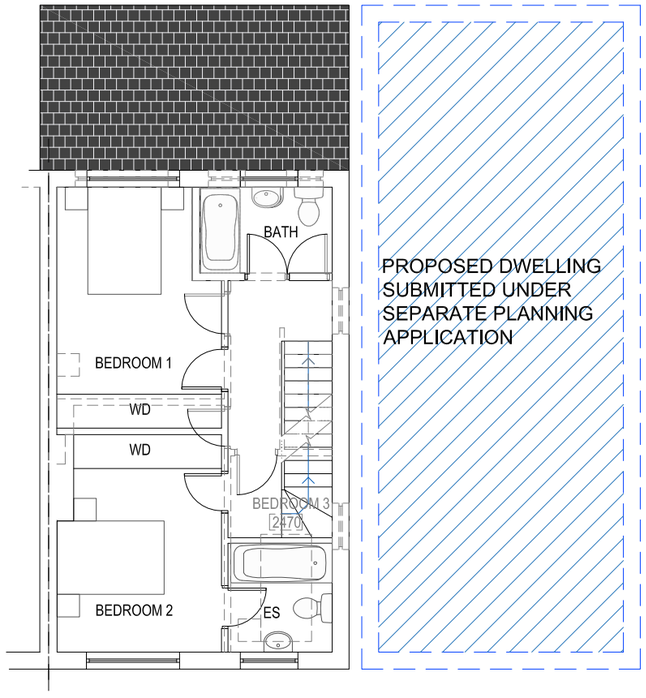

PLOT NO 41
PROPOSED
FIRST FLOOR
1:100

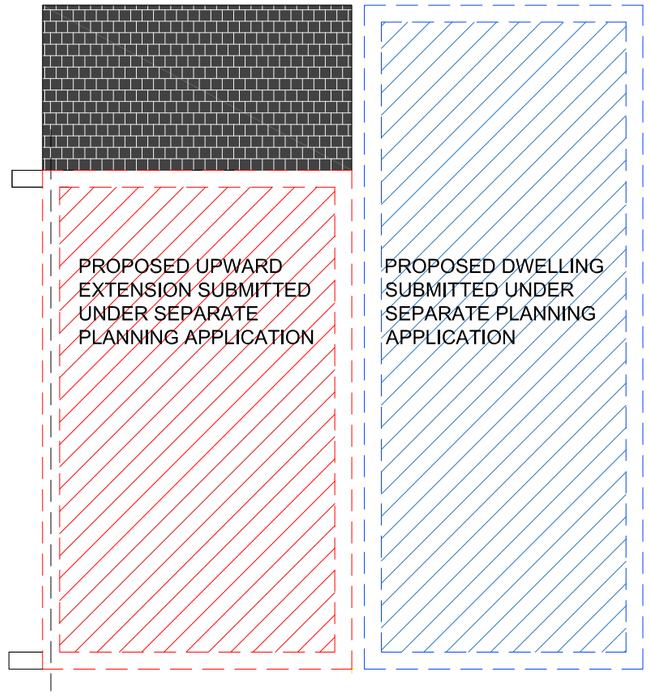

PLOT NO 41
PROPOSED
UPWARD EXTENSION FLOOR

REV	DESCRIPTION	BY	DATE
A	FIRST ISSUE	ET	02.02.22

HOWARD & SEDDON A.R.I.B.A.
CHARTERED ARCHITECTS,
64 WASHWAY ROAD,
SALE, CHESHIRE. M33 7RE.
TEL No 0161-973 8296
FAX No 0161-962 3485
e-mail : admin@howardandseddon.co.uk

PROJECT
RESIDENTIAL DEVELOPMENT,
41 NANCY STREET, M15 4FZ
OLD TRAFFORD

CLIENT
Mr OSMAN & Mr ABDUL SALIM

TITLE
PROPOSED SINGLE
STOREY EXTENSION

DRAWN ET
DATE 02/02/22
SCALE 1:100 (A3)

DRG No. 15,091 13
AMENDMENT A