




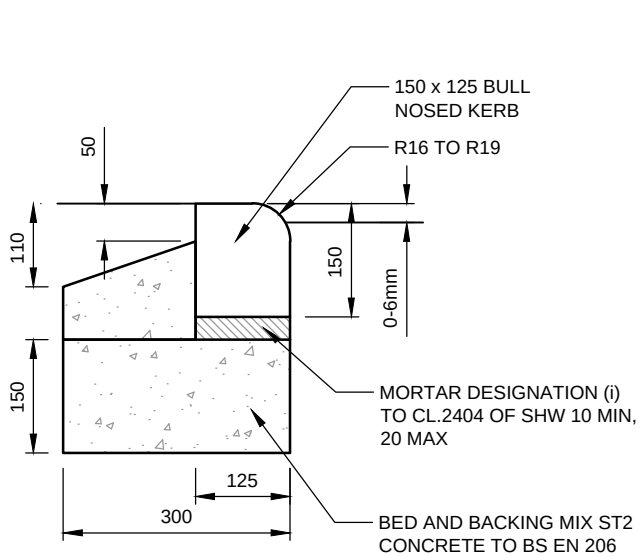


BN KERB
SCALE 1:10

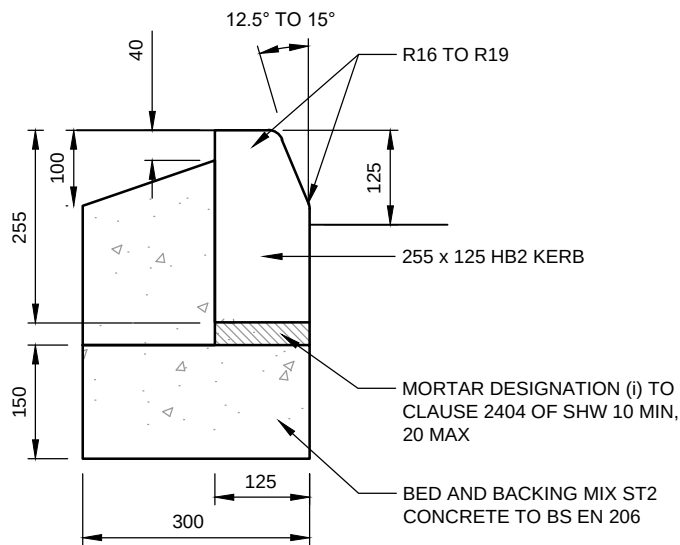


HB2 KERB
SCALE 1:10

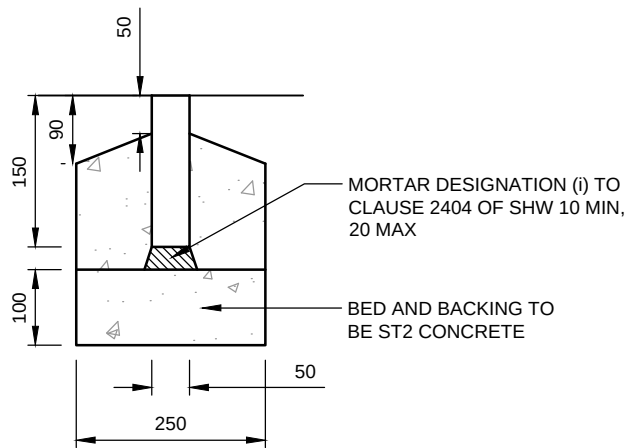

EF KERB
SCALE 1:10

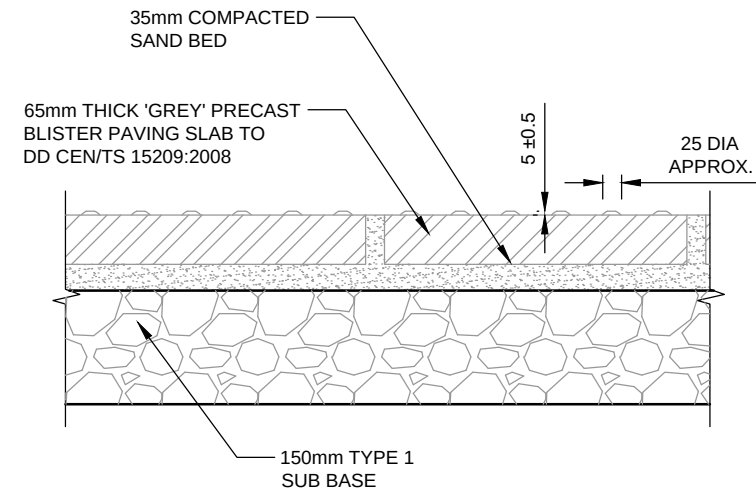

TACTILE PAVING
SCALE 1:10

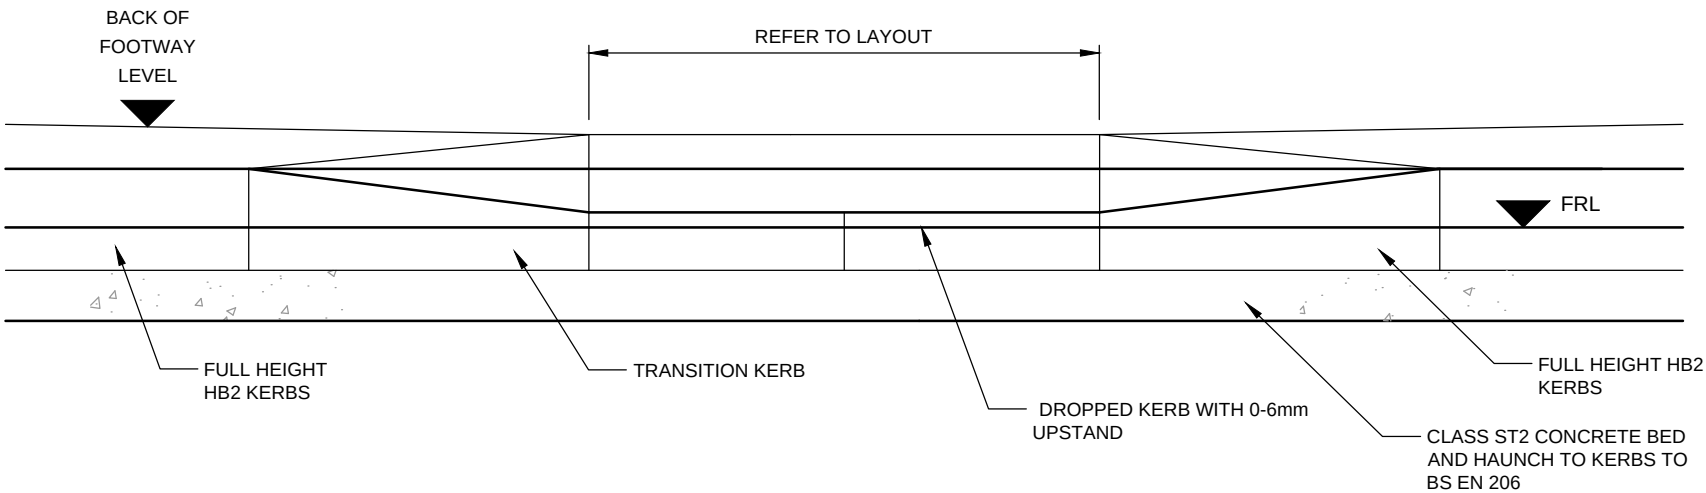

UNCONTROLLED CROSSING ARRANGEMENT
SCALE - 1:20

WORK IN PROGRESS

The information on this drawing is an optimised solution based upon external information as of 24.07.20. It may be subject to change through external influences such as client brief and scope changes, services BWIC, sub-contractor requirements etc. Therefore a suitable contingent approach must be applied where the information is used for strategic decision making, procurement or construction in advance of final design requirements from other designers and sub-contractors.

THIS DRAWING IS THE PROPERTY OF RøCp. COPYRIGHT IS RESERVED BY THEM AND THE DRAWING IS ISSUED ON THE CONDITION THAT IT IS NOT COPIED, REPRODUCED, RETAINED OR DISCLOSED TO ANY UNAUTHORISED PERSON EITHER WHOLLY OR IN PART WITHOUT THE WRITTEN CONSENT OF RøCp

- NOTES
- ALL DIMENSIONS ARE IN METRES UNLESS STATED OTHERWISE.
 - THIS DRAWING SHALL BE READ IN CONJUNCTION WITH ALL OTHER RELEVANT ARCHITECTURAL AND ENGINEERING DETAILS, DRAWINGS AND SPECIFICATIONS.
 - ANY DISCREPANCIES SHOULD BE REPORTED TO THE ENGINEER IMMEDIATELY SO THAT CLARIFICATION CAN BE SOUGHT PRIOR TO THE COMMENCEMENT OF WORK.
 - FOR GUIDANCE, ALL CLAUSE NUMBERS RELATE TO THE SPECIFICATION FOR HIGHWAY WORKS VOLUME 1.
 - PREPARATION AND SURFACE TREATMENT OF FORMATION SHALL BE IN ACCORDANCE WITH CL. 616.
 - GENERAL REQUIREMENTS FOR ROAD PAVEMENTS SHALL BE IN ACCORDANCE WITH CL. 701-707.
 - LAYING AND COMPACTION OF SUB BASE SHALL BE IN ACCORDANCE WITH CL. 802.
 - ANY SOFT SPOTS & OBSTRUCTION ENCOUNTERED SHALL BE REMOVED AND REPLACED WITH SUITABLE WELL COMPACTED FILL .
 - NO MATERIAL WITHIN 450mm OF THE ROAD SURFACE SHALL BE FROST SUSCEPTIBLE.

T2	24.07.20	STAGE 4 TENDER ISSUE	ARJ	PW
T1	29.05.20	STAGE 3+ TENDER ISSUE	RM	ARJ
P3	15.05.20	ISSUED FOR APPROVAL	ARJ	JS
P2	09.04.20	PRELIMINARY	ARJ	PW
P1	26.02.20	ISSUED FOR COMMENT	ARJ	PW
REV.	DATE	DETAILS	DRN.	CHK.

DRAWING STATUS

TENDER

RIBA STAGE

STAGE 4

RøC CONSULTING

Commercial Wharf
6 Commercial Street
Manchester M15 4PZ
T 0161 214 5390
W roconsulting.com

DRAWN ARJ	DATE 25.02.20	SCALES 1:500(H), 1:100(V)
CHECKED PAW	DATE 25.02.20	THE ABOVE SCALES APPLY WHEN PLOTTED AT A3 SIZE --DO NOT SCALE--
APPRVD. ROC	DATE 26.02.20	EMAIL FOR DRAWINGS info@roconsulting.com

CLIENT
AIRPORT CITY LIMITED
PARTNERSHIP (ACLP)

PROJECT TITLE
THQ
PHASE 1

DRAWING TITLE
S278 WORKS
SITE ACCESS JUNCTION
DETAILS SHEET 1

DRAWING No. THQ-ROC-XX-XX-PL-C-717	REV. T2
---------------------------------------	------------