


Do not scale from this drawing.


The contractor is to check all dimensions on site and report any discrepancies to MHA.

© 2021 Michael Hyde and Associates. All rights reserved. This drawing has been produced for Sixteen Real Estate for 25 King Street and is not intended for use by any other person or any other purpose.


MHA Architects is a trading name of Michael Hyde and Associates, a limited company registered in England and Wales under company number 1178091 whose registered office is at Suite 1B Origin, 70 Spring Gardens, Manchester, M2 2BQ.

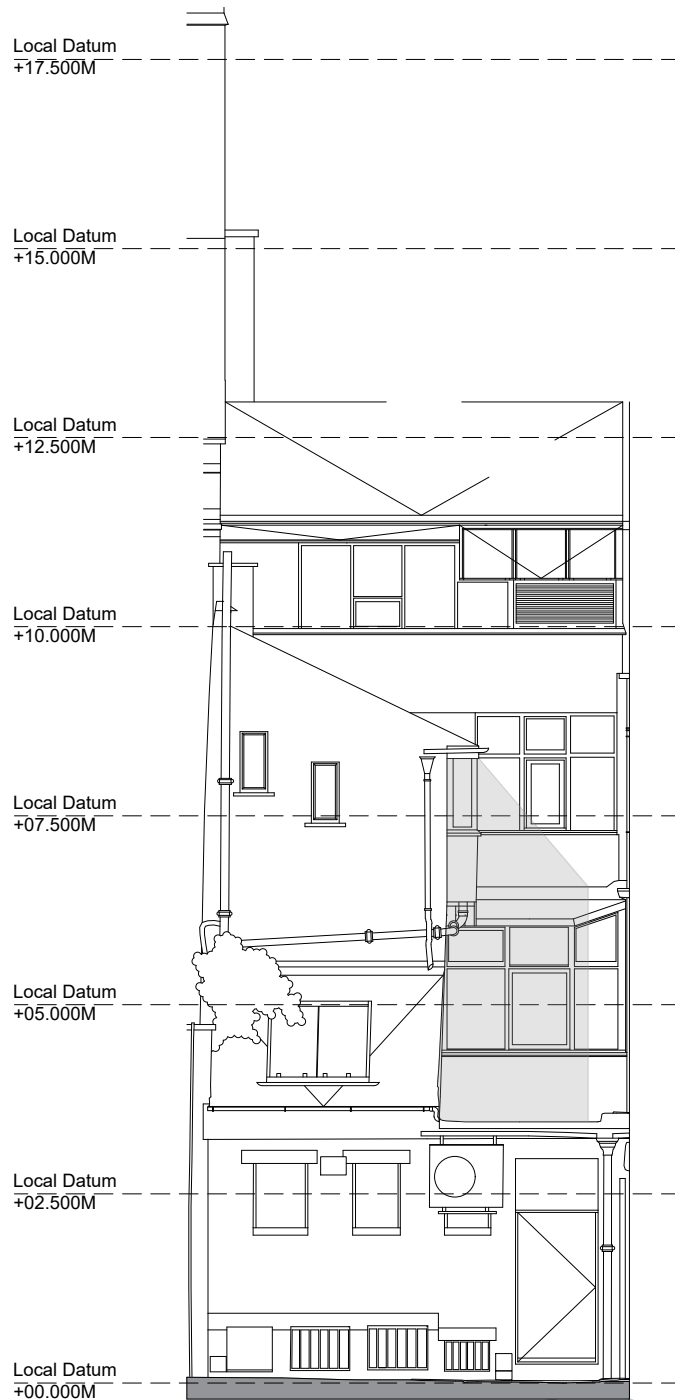

Existing Elevation B

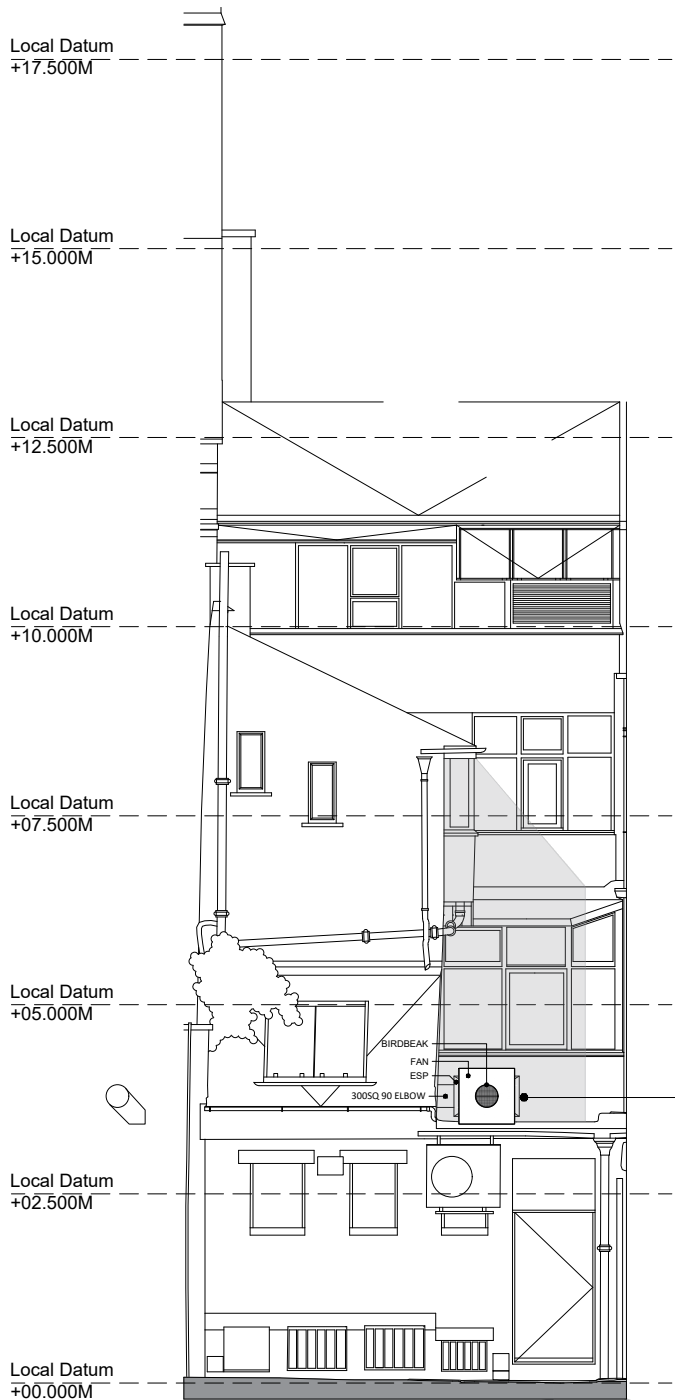

Proposed Elevation B

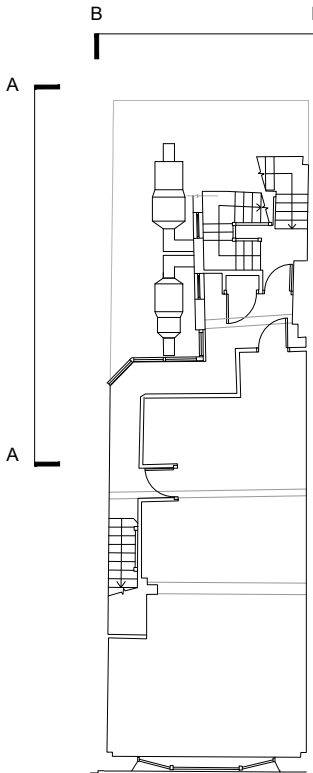

Key Plan

P2	2022-01-17	Equipments named as requested	SB	SB
P1	2022-01-17	Initial issue	SB	SB
REV	DATE	DESCRIPTION	DRN	CHK

CLIENT

Sixteen Real Estate

PROJECT TITLE

25 King Street
Manchester

TITLE

Kitchen Ventilation System - Elevation B

SUITABILITY

For Planning

DRAWN / CHECKED	INITIAL ISSUE DATE	SCALE
SB / SB	01 2022	1:100 @ A3

DRAWING ID	Project	Originator	Volume	Level	Type	Role	Number	Status	Revision
1ST03	- MHA	- XX	- ZZ	- DR	- A	-	03002	- S0	- P2