Proposed

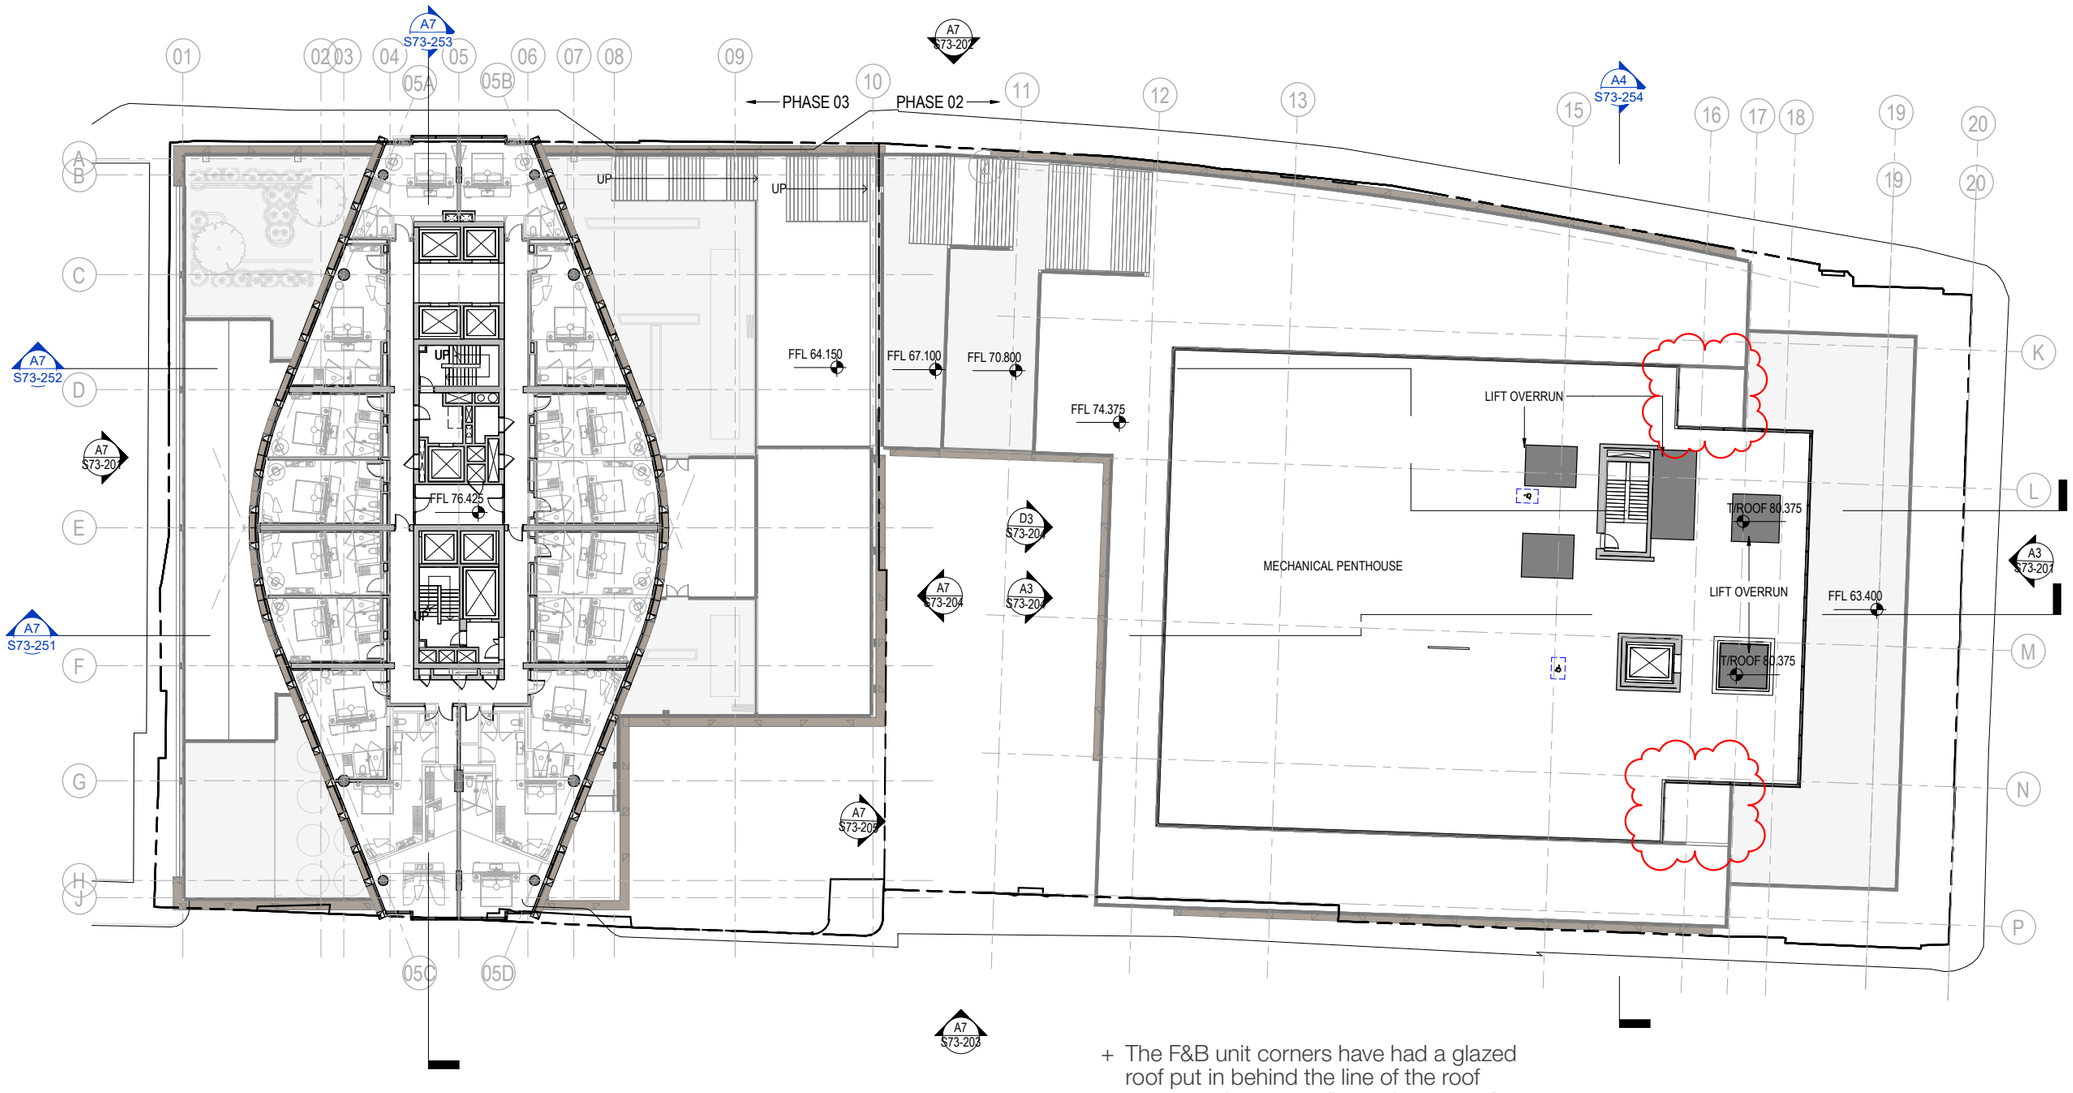

+ The F&B unit corners have had a glazed roof put in behind the line of the roof terrace to better configure the space for the occupier

A7 LEVEL 11 PLAN

1 : 200

10/03/2022 16:10:44

Key Plan

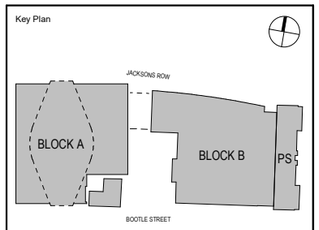

General Notes

NO:	DATE:	ISSUE:
P04	04/03/22	S96A Planning Update
P03	06/09/21	S73 Submission
P02	20/08/21	S73 Submission DRAFT
P01	15/11/19	S73 Submission

Status

FOR INFORMATION

Interior Designer: BOWLER JAMES BRINDLEY

Synagogue Consultant: FDG

Design Consultant: hodder+partners

Civil Engineer: curtins

Services Engineer: HOARE LEA

Fire Engineer: DESIGN FIRE CONSULTANTS

Client: STM

Landscape Designer: p:ie

Project Manager: zerum

Architect: SOM

Skidmore, Owings & Merrill, Inc.
The Broadgate Tower, 20 Primrose Street
London EC2A 2EW, UK
Tel: +44 (0)20 7798 1000 Fax: +44 (0)20 7798 1100

Project Name

ST. MICHAELS DEVELOPMENT, MANCHESTER

Drawing Title

LEVEL 11 GA PLAN

Project No: 0601

Scale @ A0: As indicated

Drawing No: S73-114

Revision: P04

© COPYRIGHT SKIDMORE, OWINGS & MERRILL (EUROPE) LLP. 2021

Existing

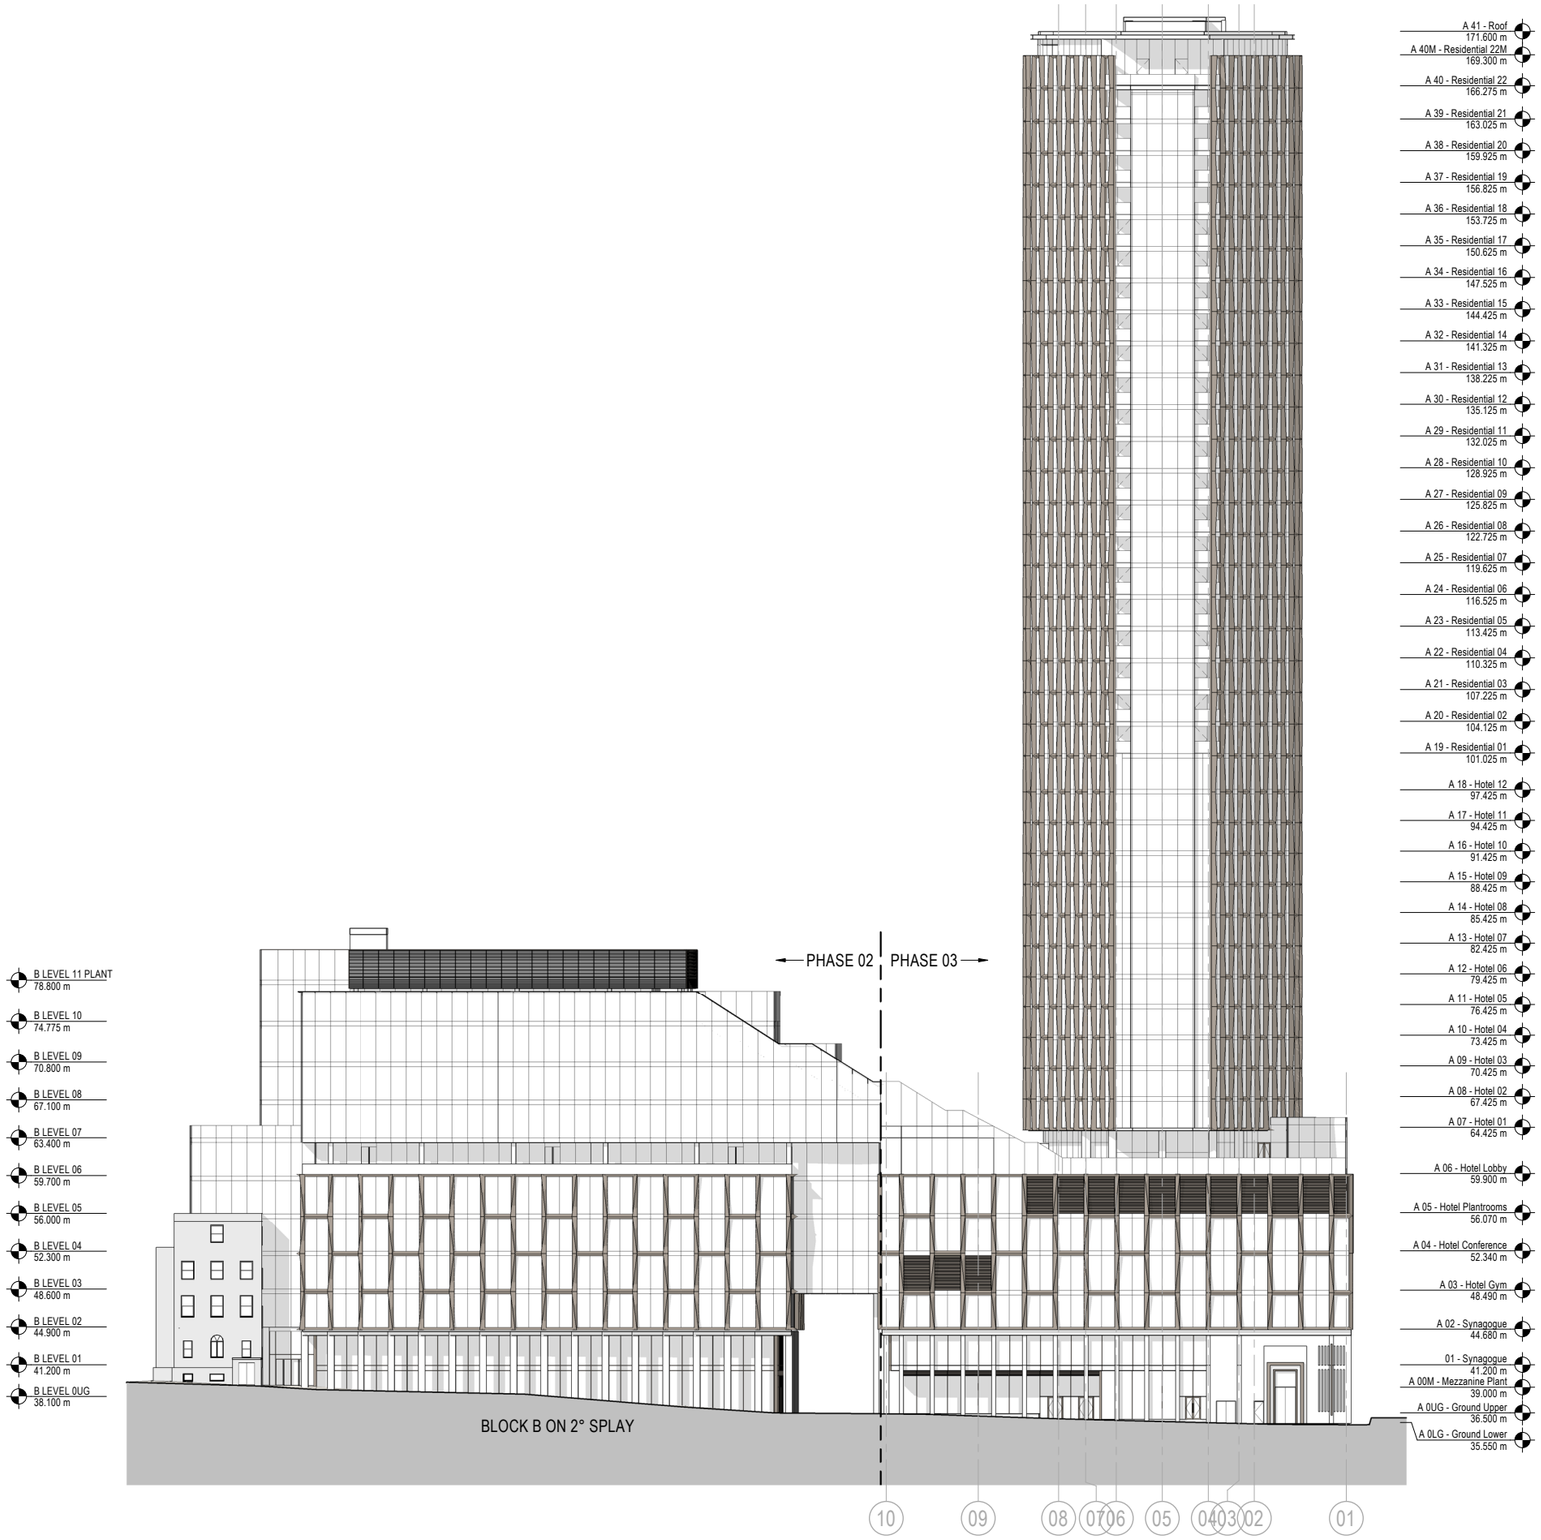

A7 ELEVATION - NORTH

1 : 300

Key Plan

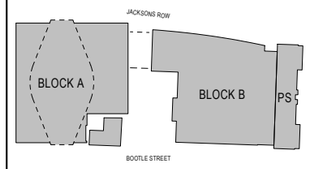

General Notes

NO:	DATE:	ISSUE:
P03	06/09/21	S73 Submission
P02	20/08/21	S73 Submission DRAFT
P01	15/11/19	S73 Submission

Status

FOR INFORMATION

Interior Designer: BOWLER JAMES BRINDLEY

Synagogue Consultant: FDG fairhurst design group

Design Consultant: hodder+partners

Civil Engineer: curtins

Services Engineer: HOARE LEA

Fire Engineer: DESIGN FIRE CONSULTANTS

Client: ST.M

Landscape Designer: p·ie

Project Manager: zerum

Architect: SOM

Skidmore, Owings & Merrill, Inc.
The Broadgate Tower, 20 Primrose Street
London EC2A 2EW, UK
Tel: +44 (0)20 7798 1000 Fax: +44 (0)20 7798 1100

Project Name

ST. MICHAELS DEVELOPMENT, MANCHESTER

Drawing Title

ELEVATIONS - NORTH

Project No: 218739

Scale @ A0: As indicated

Drawing No: S73-202

Revision: P03

© COPYRIGHT SKIDMORE, OWINGS & MERRILL (EUROPE) LLP. 2021

9/6/2021 6:50:42 PM

Proposed

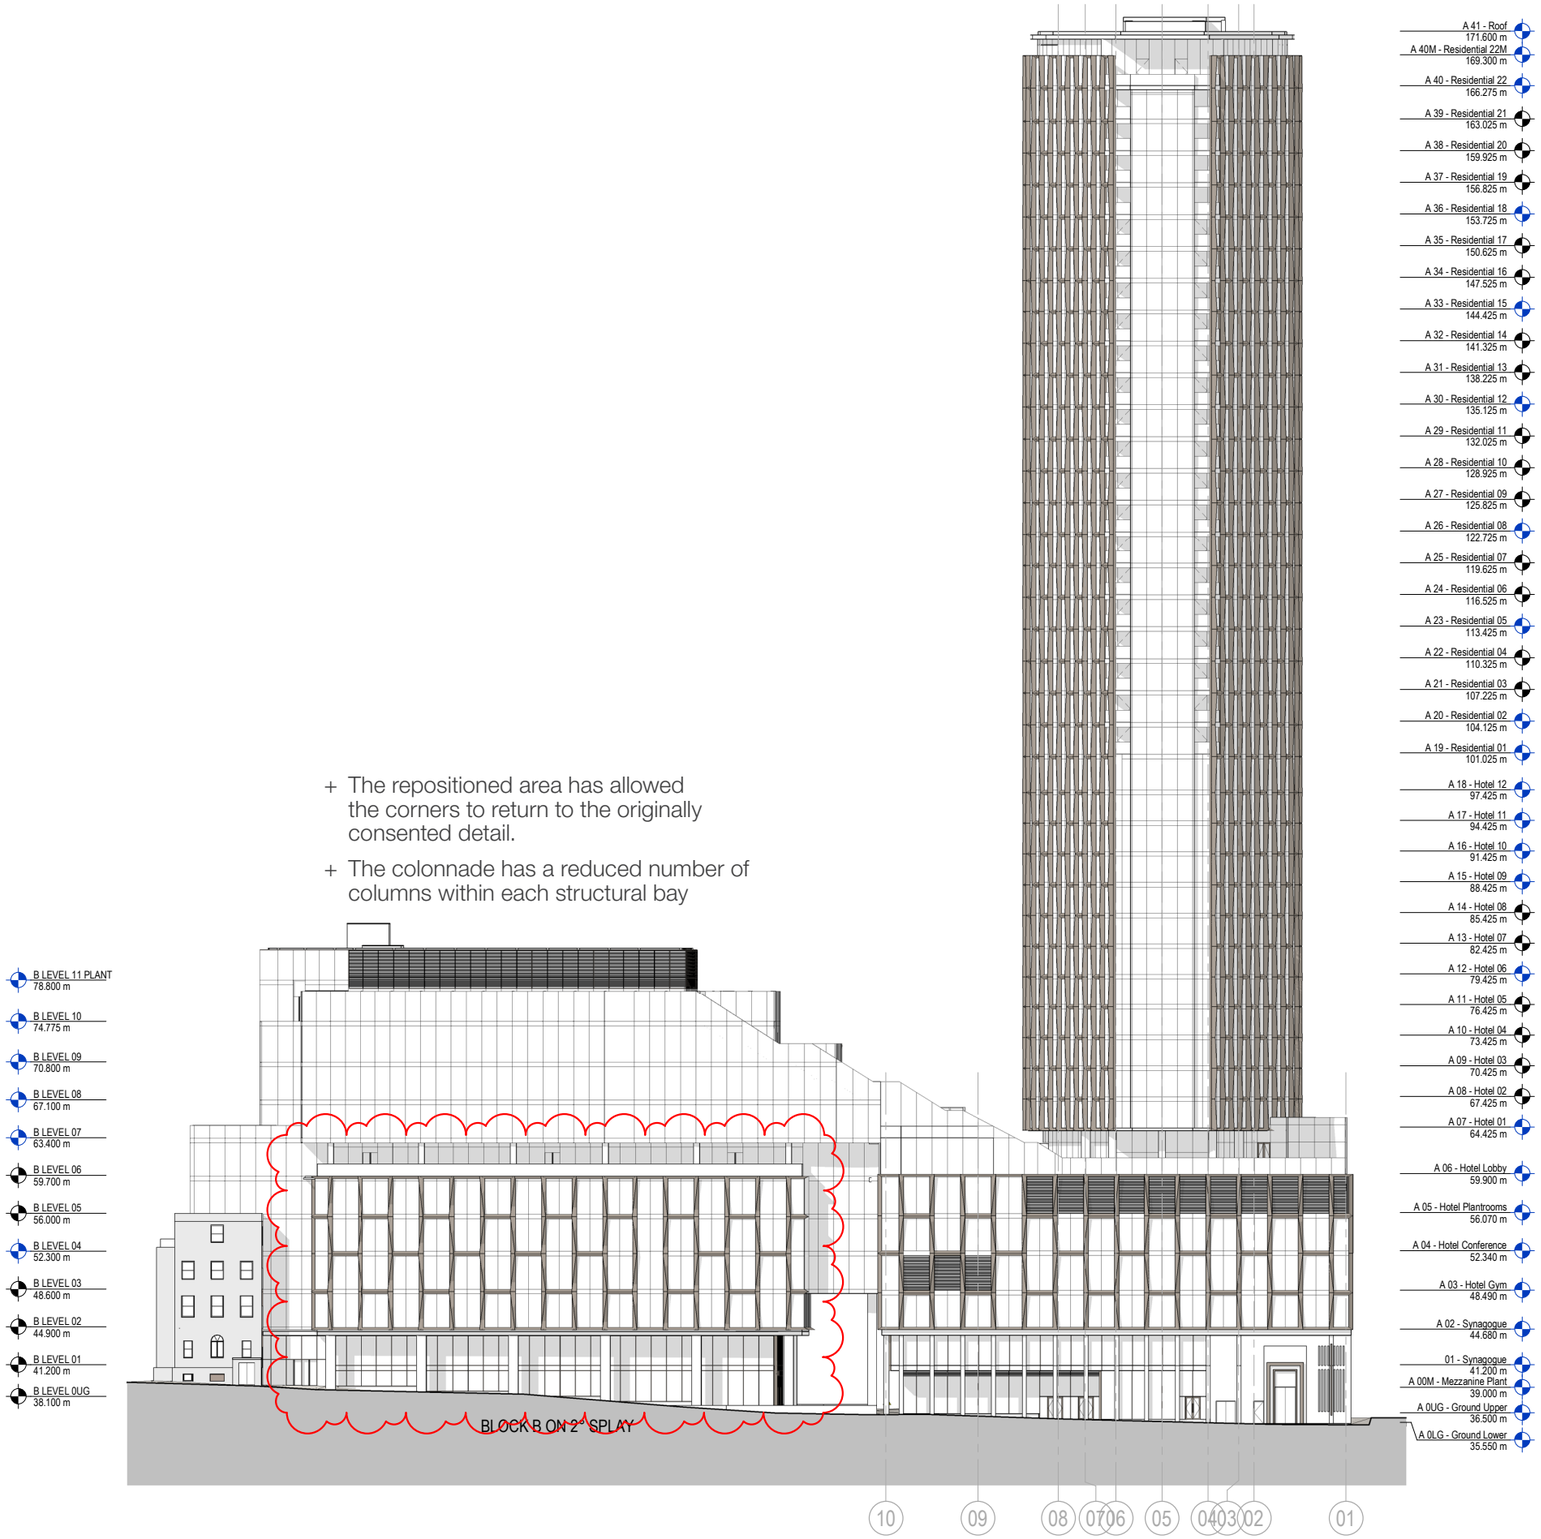

+ The repositioned area has allowed the corners to return to the originally consented detail.
+ The colonnade has a reduced number of columns within each structural bay

A7 ELEVATION - NORTH

1 : 300

10/03/2022 16:13:19

Key Plan

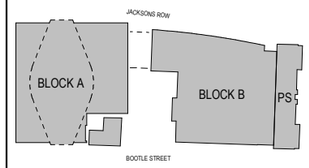

General Notes

NO:	DATE:	ISSUE:
P04	04/03/22	S96A Planning Update
P03	06/09/21	S73 Submission
P02	20/08/21	S73 Submission DRAFT
P01	15/11/19	S73 Submission

Status

FOR INFORMATION

Interior Designer: BOWLER JAMES BRINDLEY

Synagogue Consultant: FDG

Design Consultant: hodder+partners

Civil Engineer: curtins

Services Engineer: HOARE LEA

Fire Engineer: DESIGN FIRE CONSULTANTS

Client: ST.M

Landscape Designer: p·ie

Project Manager: zerum

Architect: SOM

Skidmore, Owings & Merrill, Inc.
The Broadgate Tower, 20 Primrose Street
London EC2A 2EW, UK
Tel: +44 (0)20 7798 1000 Fax: +44 (0)20 7798 1100

Project Name

ST. MICHAELS DEVELOPMENT, MANCHESTER

Drawing Title

ELEVATIONS - NORTH

Project No: 0601

Scale @ A0: As indicated

Drawing No: S73-202

Revision: P04

© COPYRIGHT SKIDMORE, OWINGS & MERRILL (EUROPE) LLP. 2021

Existing

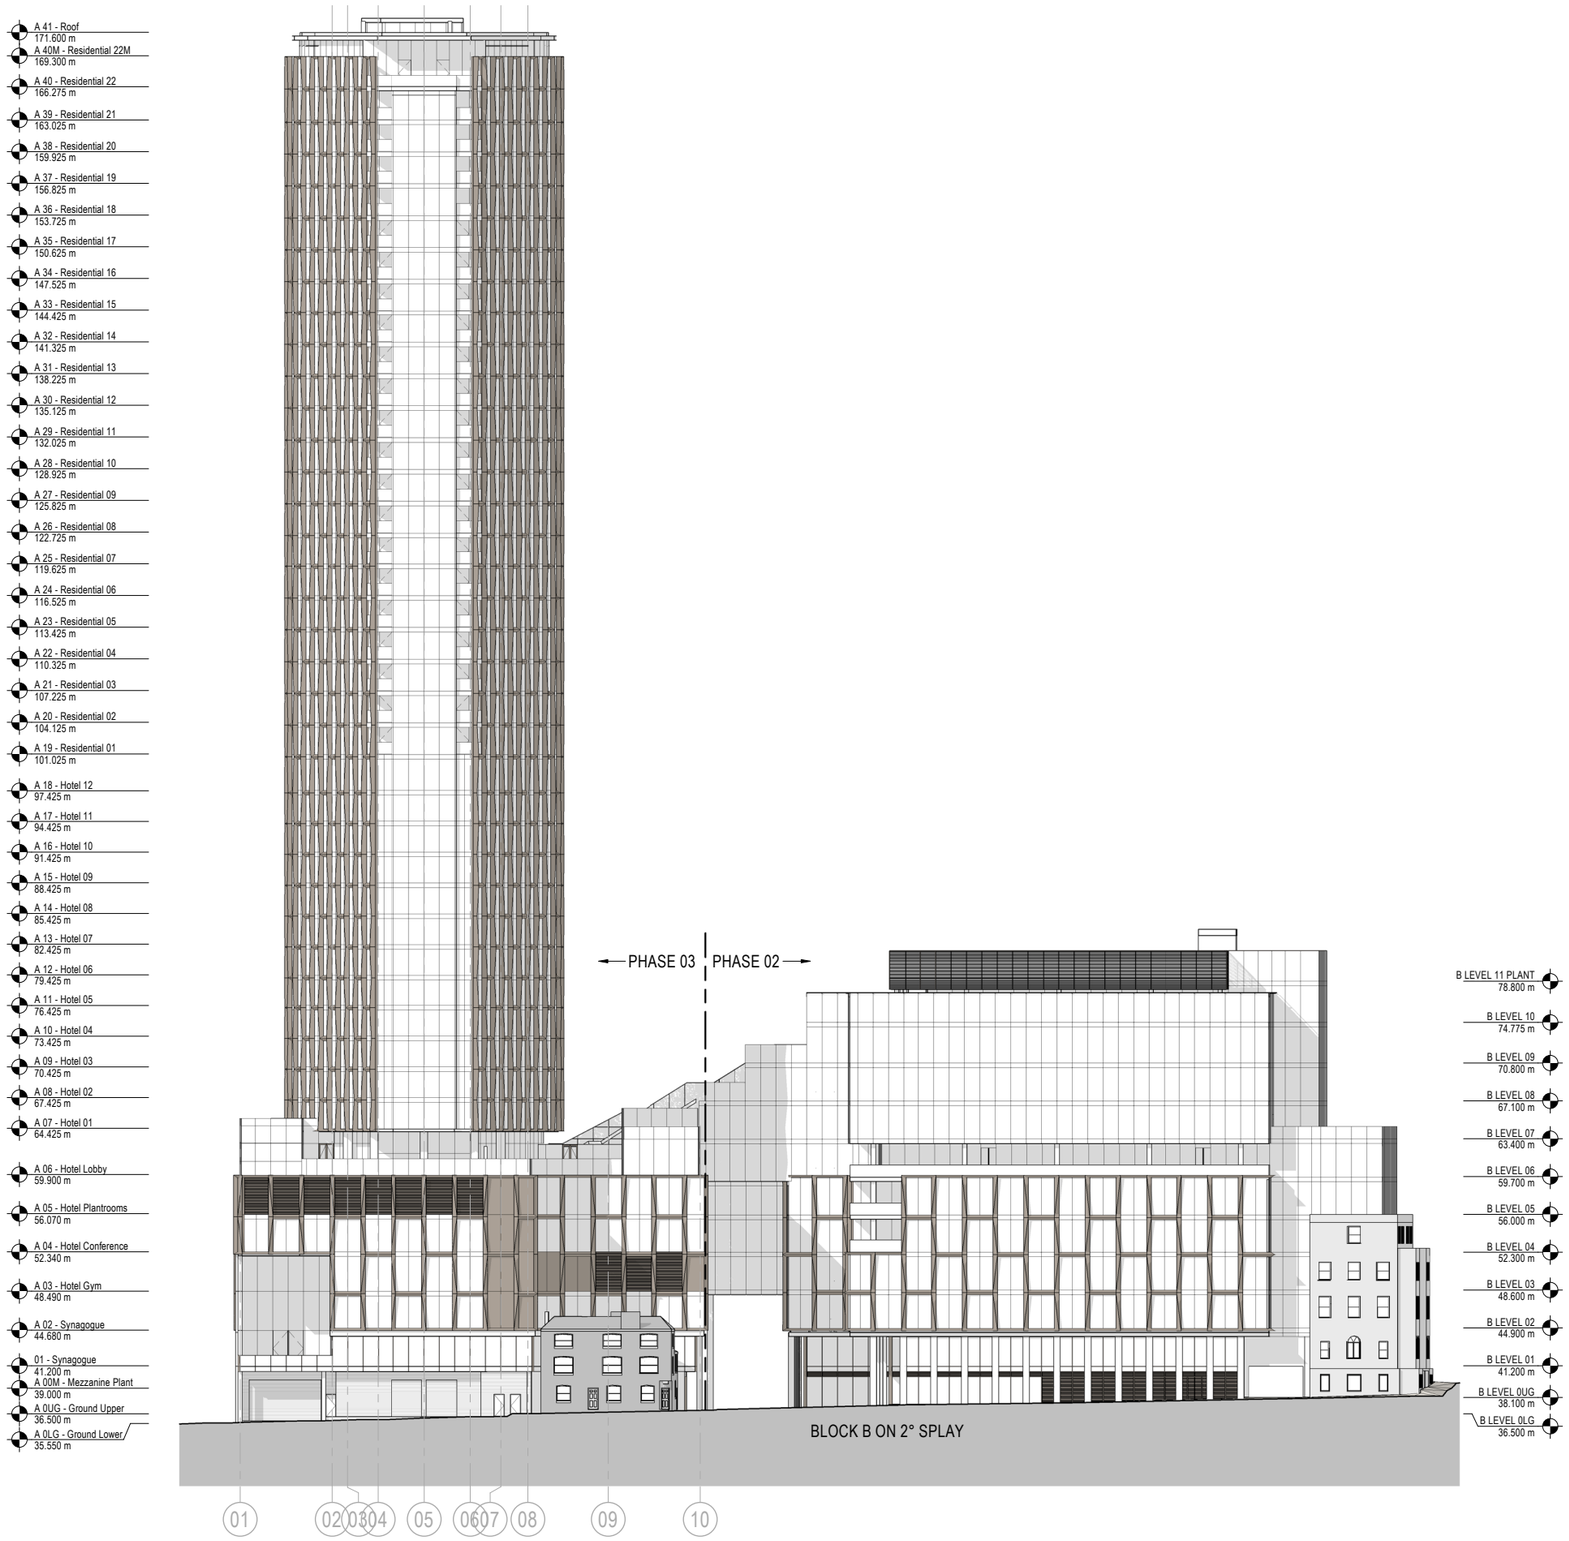

A7 ELEVATION - SOUTH

1 : 300

Key Plan

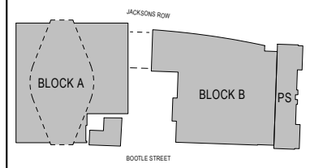

General Notes

NO:	DATE:	ISSUE:
P03	06/09/21	S73 Submission
P02	20/08/21	S73 Submission DRAFT
P01	15/11/19	S73 Submission

Status

FOR INFORMATION

Interior Designer: BOWLER JAMES BRINDLEY

Synagogue Consultant: FDG fairhurstdesign group

Design Consultant: hodder+partners

Civil Engineer: curtins

Services Engineer: HOARE LEA

Fire Engineer: DESIGN FIRE CONSULTANTS

Client: STM

Landscape Designer: p:ie

Project Manager: zerum

Architect: SOM

Skidmore, Owings & Merrill, Inc.
The Broadgate Tower, 20 Primrose Street
London EC2A 2EW, UK
Tel: +44 (0)20 7798 1000 Fax: +44 (0)20 7798 1100

Project Name

ST. MICHAELS DEVELOPMENT, MANCHESTER

Drawing Title

ELEVATIONS - SOUTH

Project No: 218739

Scale @ A0: As indicated

Drawing No: S73-203

Revision: P03

© COPYRIGHT SKIDMORE, OWINGS & MERRILL (EUROPE) LLP. 2021

9/6/2021 6:52:21 PM

Proposed

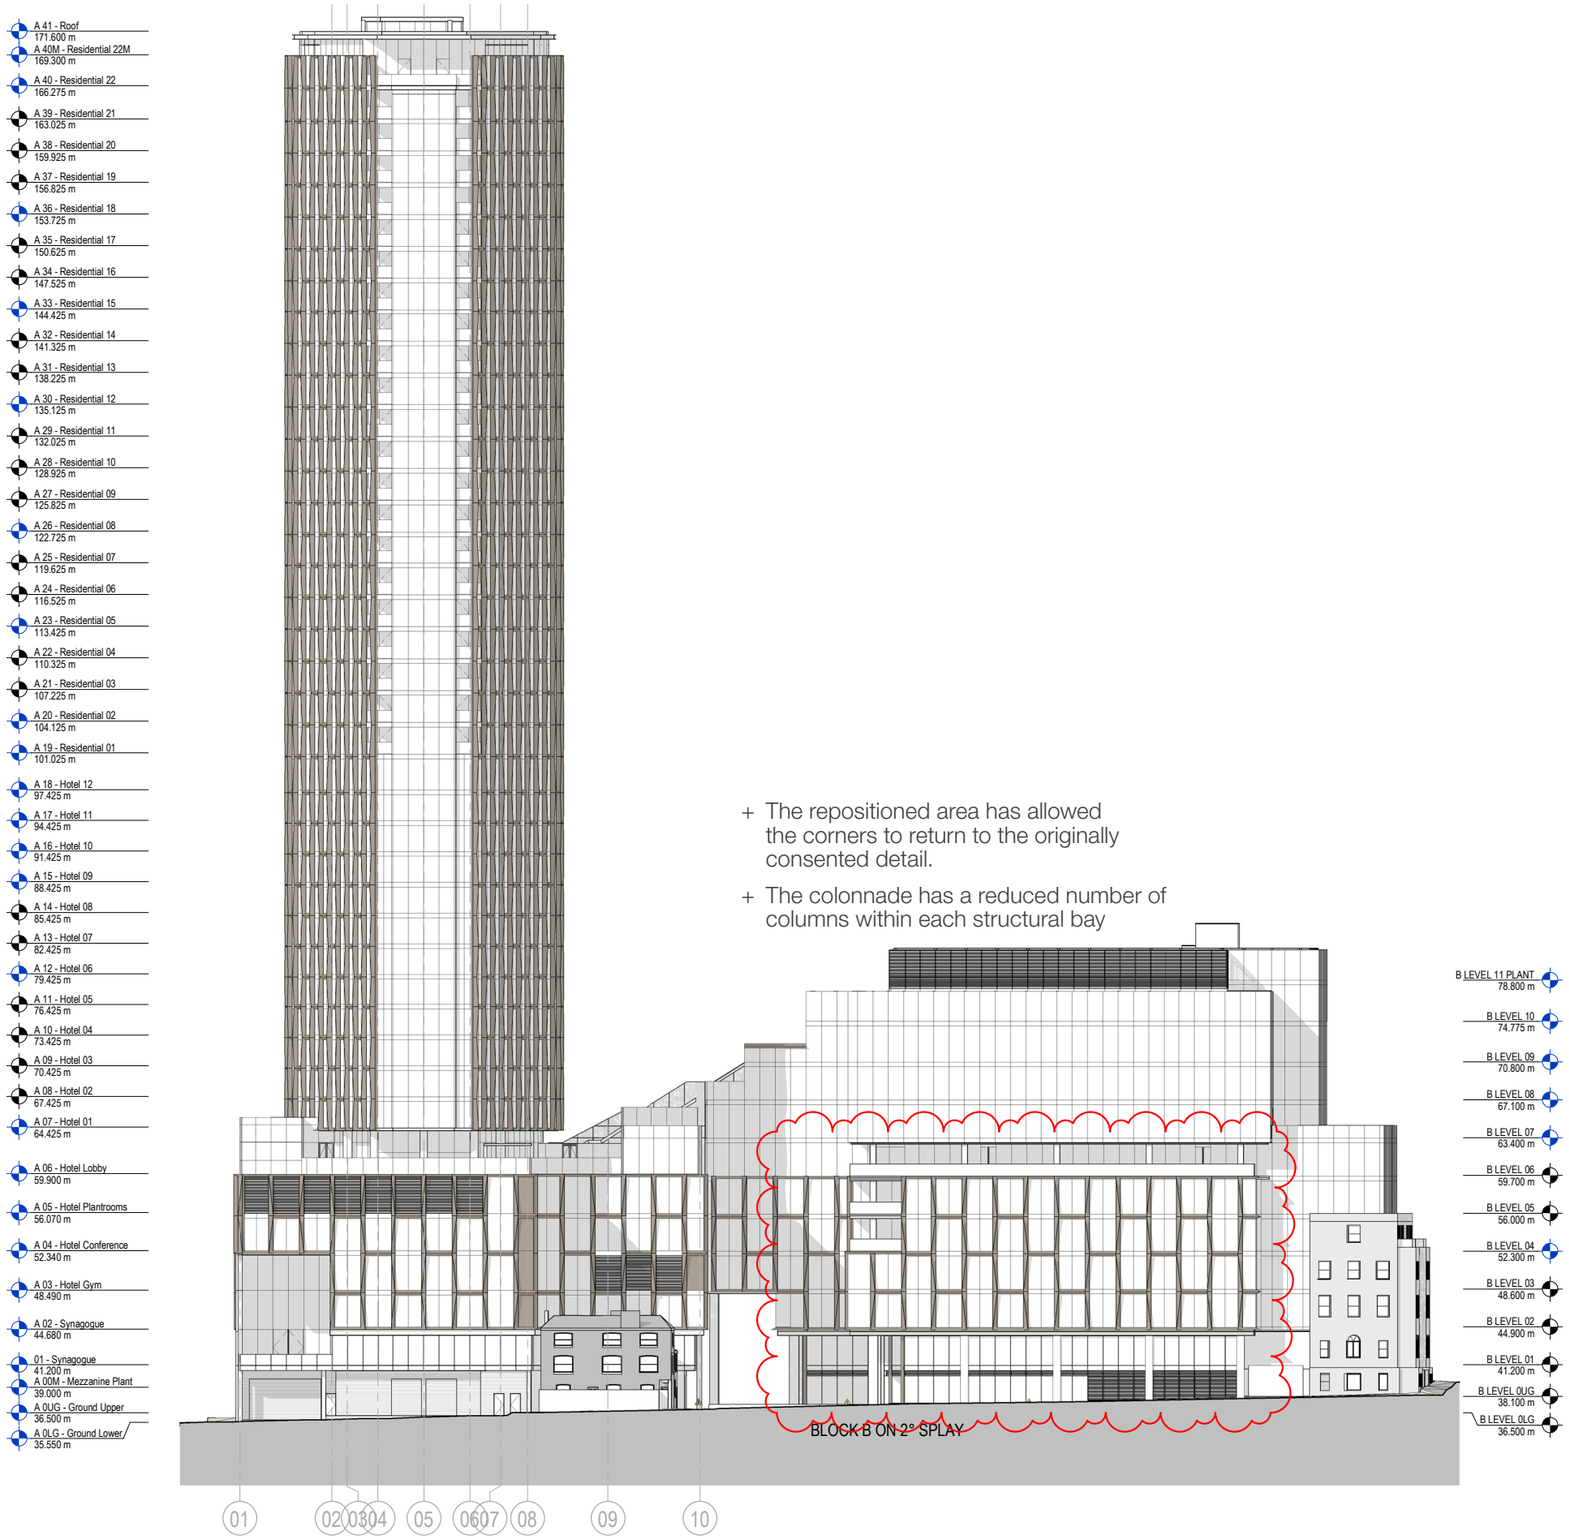

+ The repositioned area has allowed the corners to return to the originally consented detail.
+ The colonnade has a reduced number of columns within each structural bay

A7 ELEVATION - SOUTH

1 : 300

10/03/2022 16:14:46

Key Plan

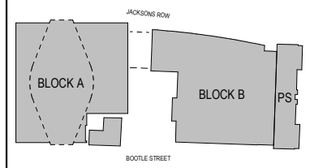

General Notes

NO:	DATE:	ISSUE:
P04	04/03/22	S96A Planning Update
P03	06/09/21	S73 Submission
P02	20/08/21	S73 Submission DRAFT
P01	15/11/19	S73 Submission

Status

FOR INFORMATION

Interior Designer: BOWLER JAMES BRINDLEY

Synagogue Consultant: FDG

Design Consultant: hodder+partners

Civil Engineer: curtins

Services Engineer: HOARE LEA

Fire Engineer: DESIGN FIRE CONSULTANTS

Client: STM

Landscape Designer: p·ie

Project Manager: zerum

Architect: SOM

Skidmore, Owings & Merrill, Inc.
The Broadgate Tower, 20 Primrose Street
London EC2A 2EW, UK
Tel: +44 (0)20 7798 1000 Fax: +44 (0)20 7798 1100

Project Name

ST. MICHAELS DEVELOPMENT, MANCHESTER

Drawing Title

ELEVATIONS - SOUTH

Project No: 0601

Scale @ A0: As indicated

Drawing No: S73-203

Revision: P04

© COPYRIGHT SKIDMORE, OWINGS & MERRILL (EUROPE) LLP. 2021

Existing

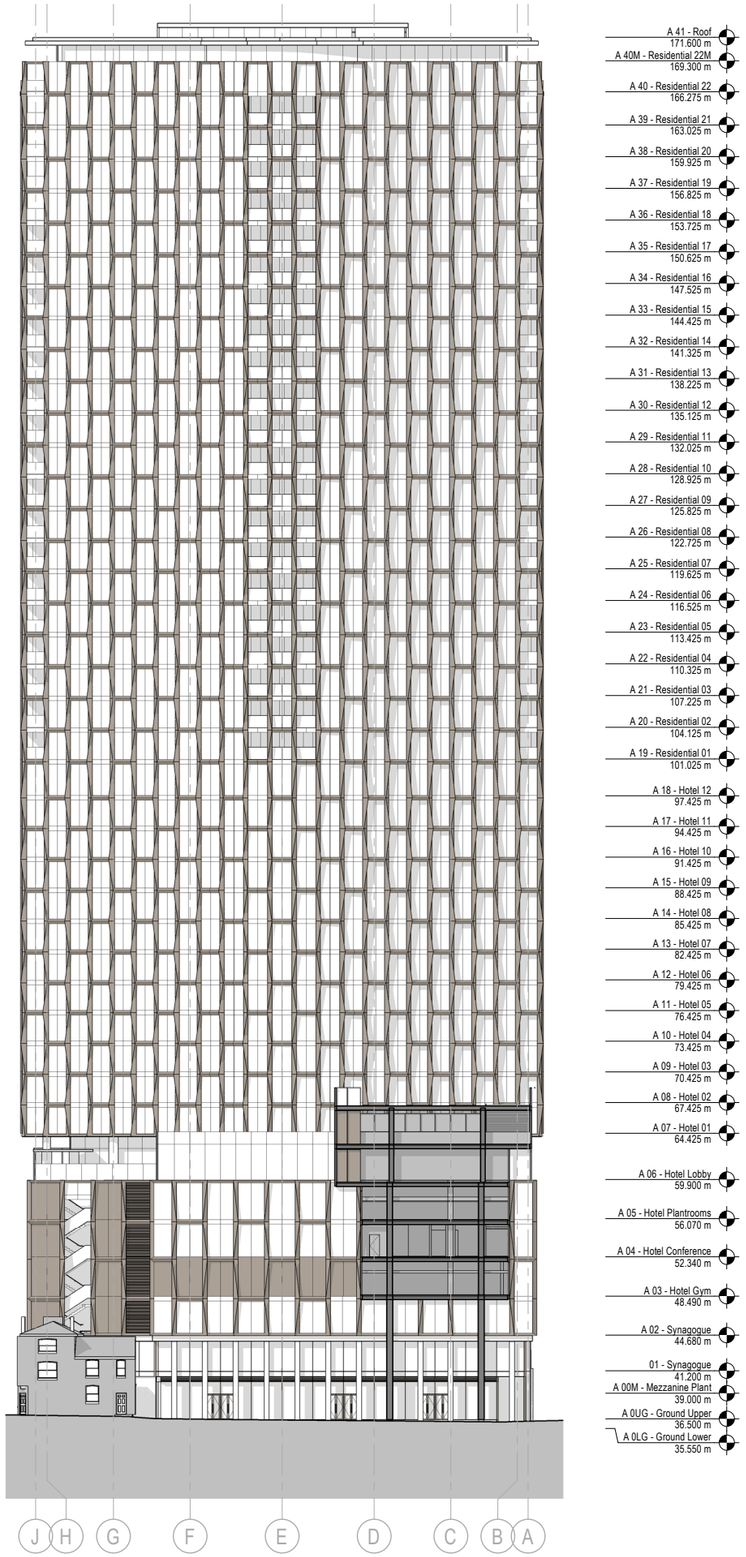

A7 ELEVATION - BLOCK A COURTYARD

1 : 300

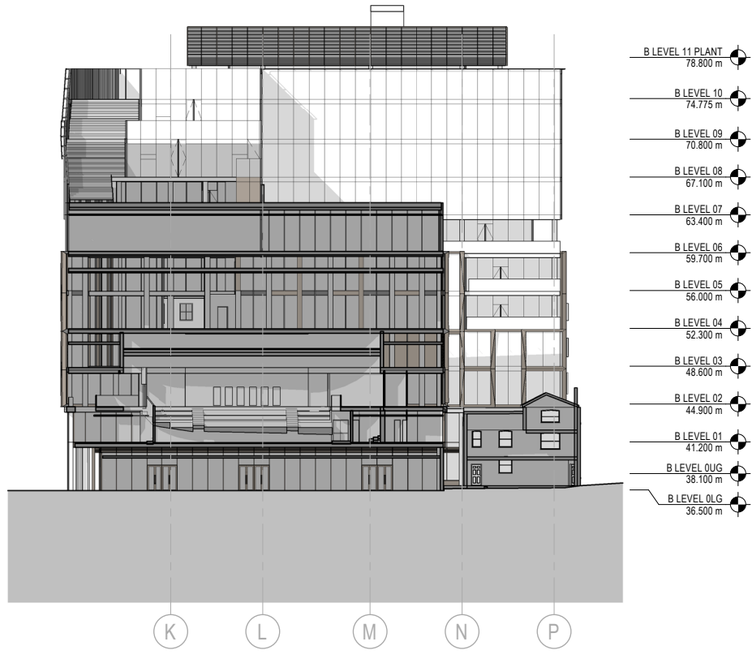

D3 ELEVATION - BLOCK B TERRACES

1 : 300

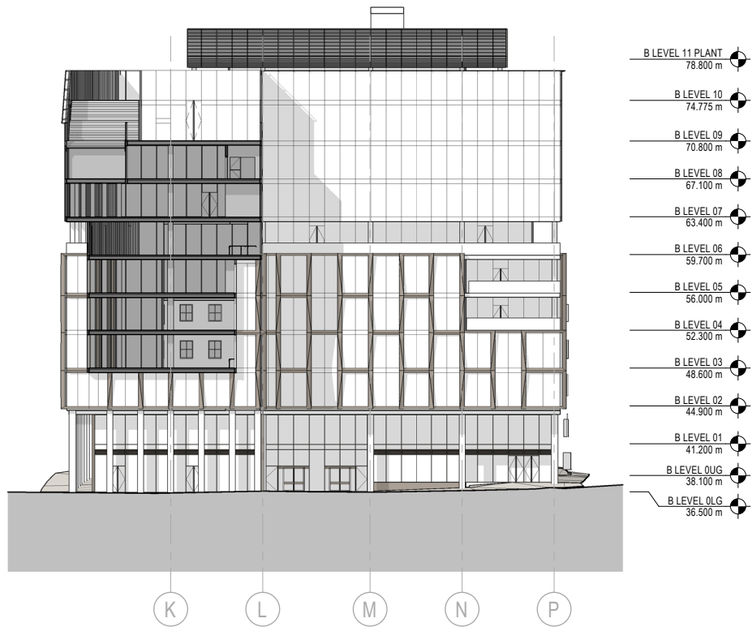

A3 ELEVATION - BLOCK B COURTYARD

1 : 300

Key Plan

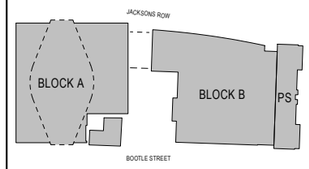

General Notes

NO:	DATE:	ISSUE:
P04	06/09/21	S73 Submission
P03	20/08/21	S73 Submission DRAFT
P02	04/12/19	S73 Submission
P01	15/11/19	S73 Submission

Status

FOR INFORMATION

Interior Designer: BOWLER JAMES BRINDLEY

Synagogue Consultant: FDG fairhurstdesign group

Design Consultant: hodder+partners

Civil Engineer: curtins

Services Engineer: HOARE LEA

Fire Engineer: DESIGN FIRE CONSULTANTS

Client: ST M

Landscape Designer: p-ie

Project Manager: zerum

Architect: SOM

Skidmore, Owings & Merrill, Inc.
The Broadgate Tower, 20 Primrose Street
London EC2A 2EW, UK
Tel: +44 (0)20 7798 1000 Fax: +44 (0)20 7798 1100

Project Name

ST. MICHAELS DEVELOPMENT, MANCHESTER

Drawing Title

ELEVATIONS - COURTYARD BLOCK A AND BLOCK B

Project No: 218739

Drawing No: S73-204

Revision: P04

Scale @ A0: As indicated

© COPYRIGHT SKIDMORE, OWINGS & MERRILL (EUROPE) LLP. 2021

9/9/2021 6:53:58 PM