
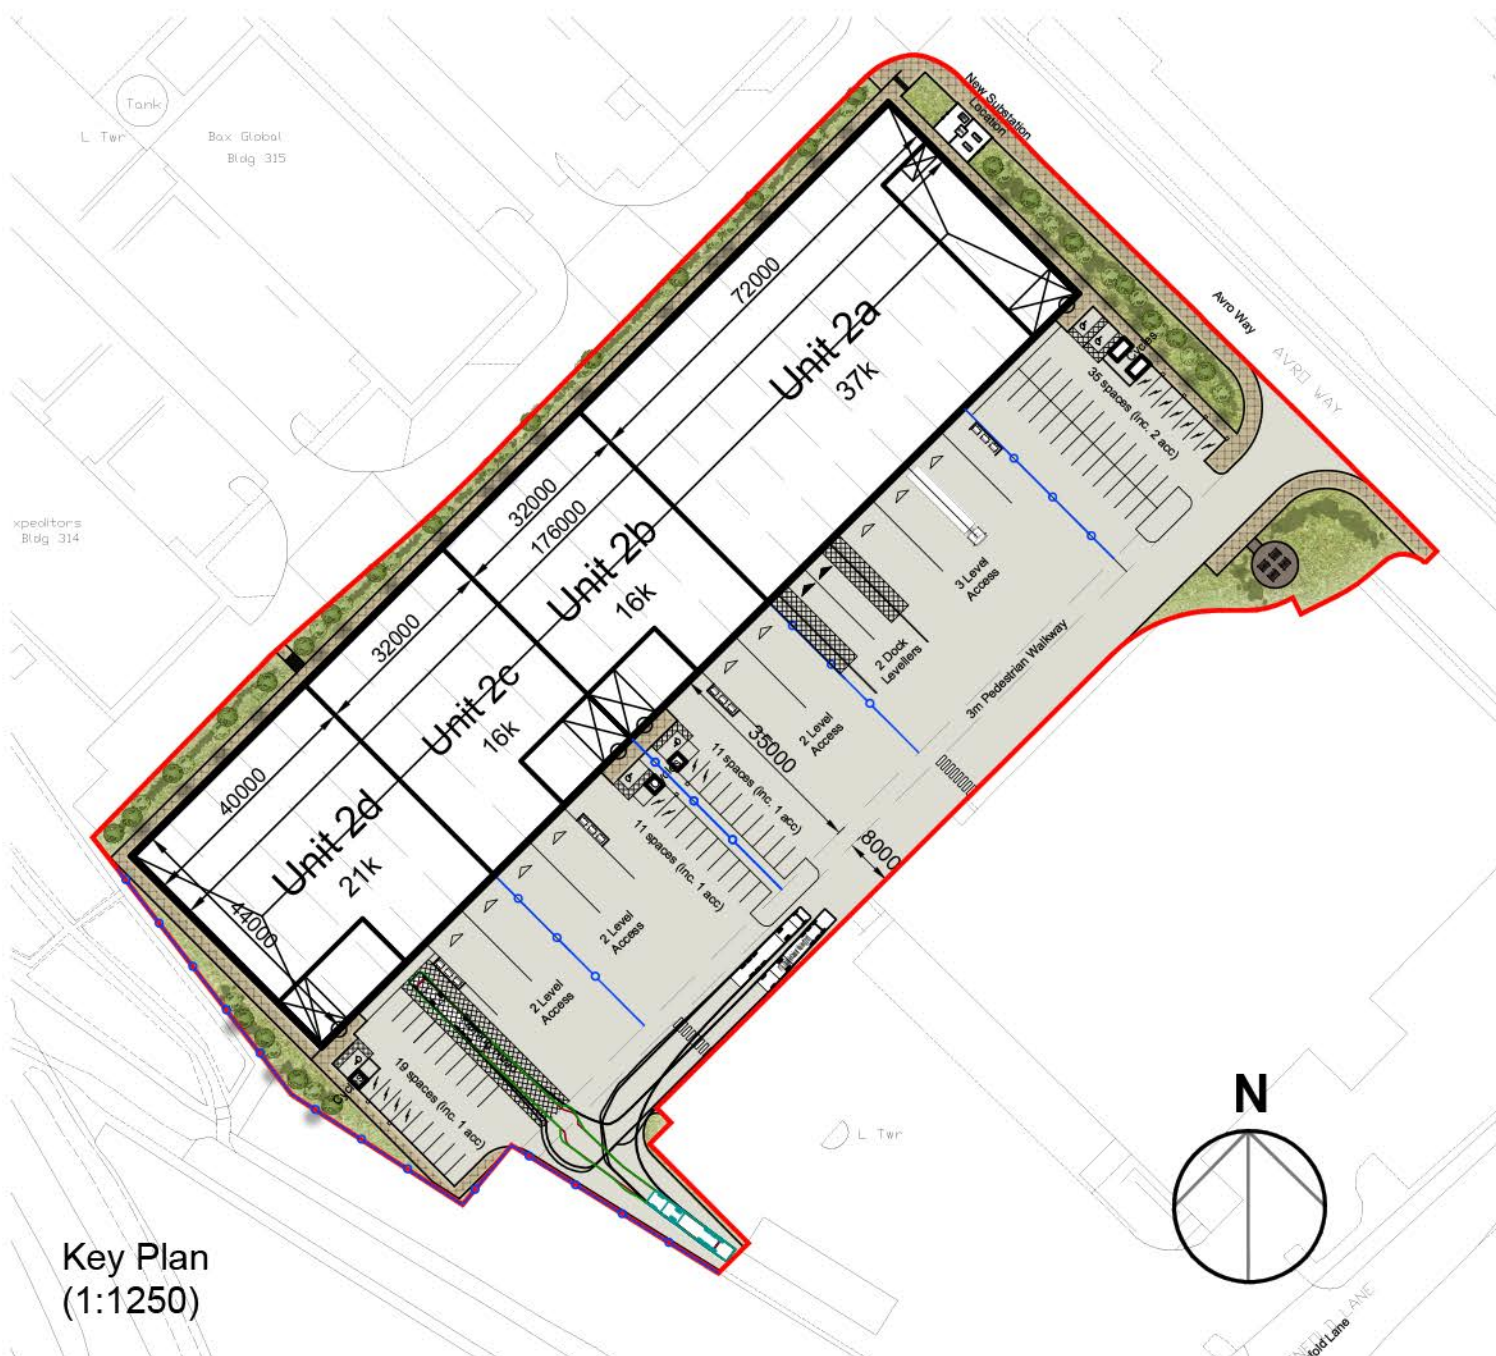
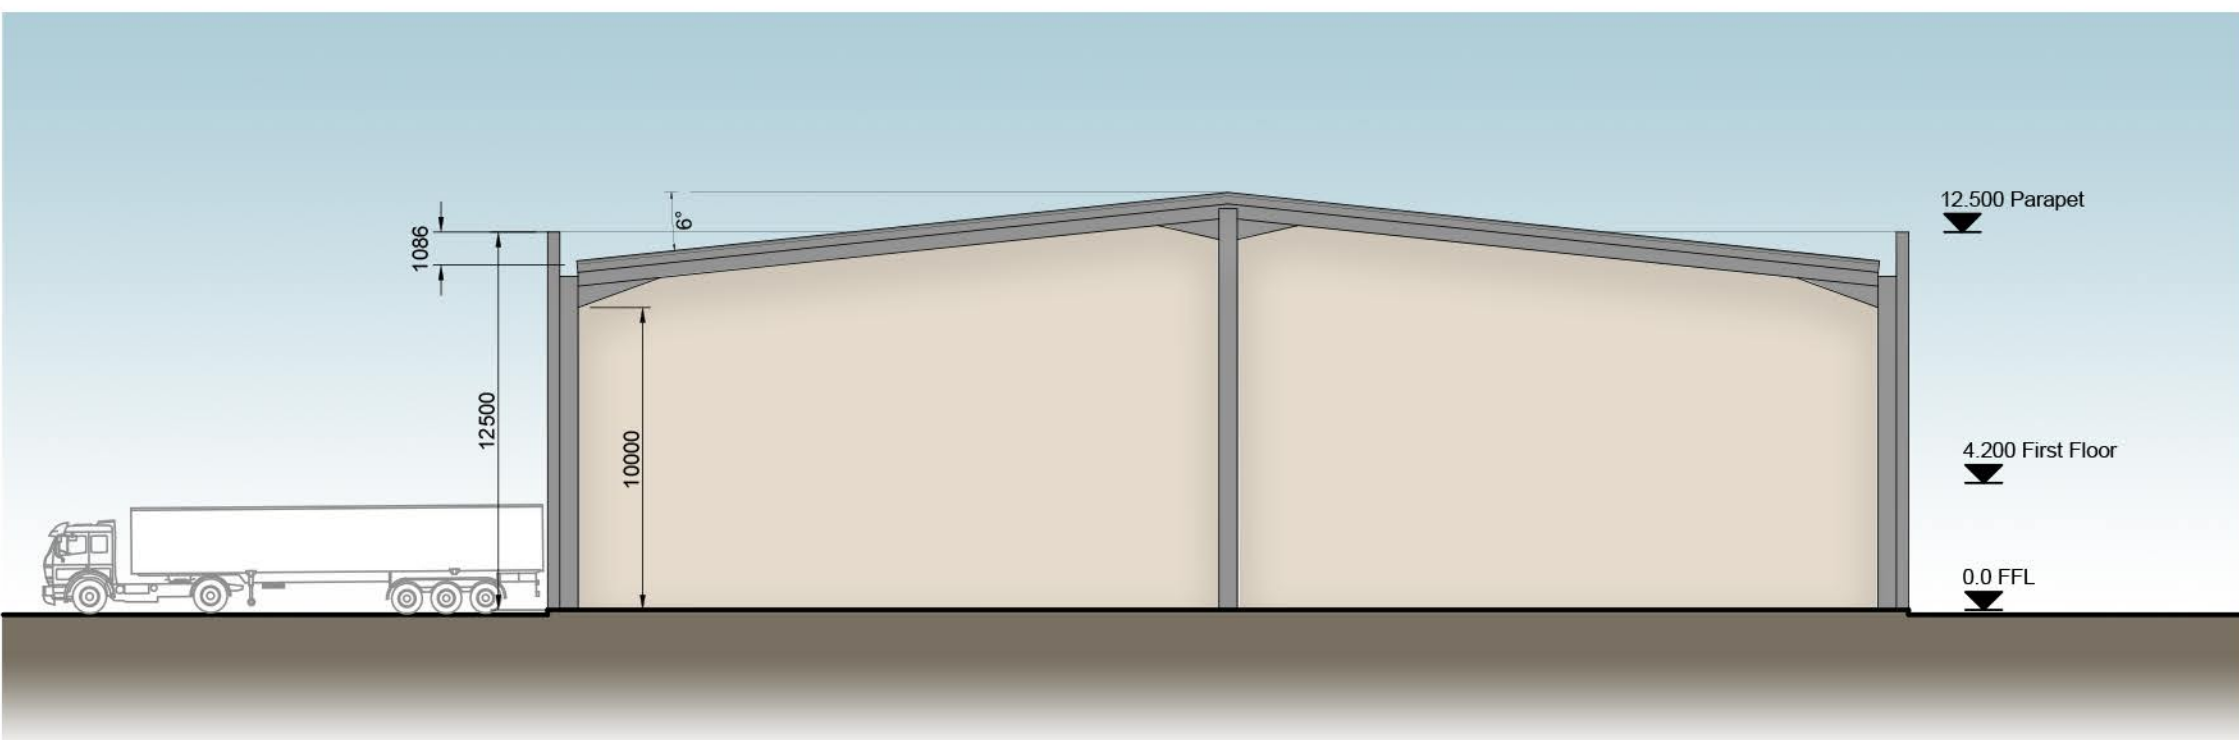
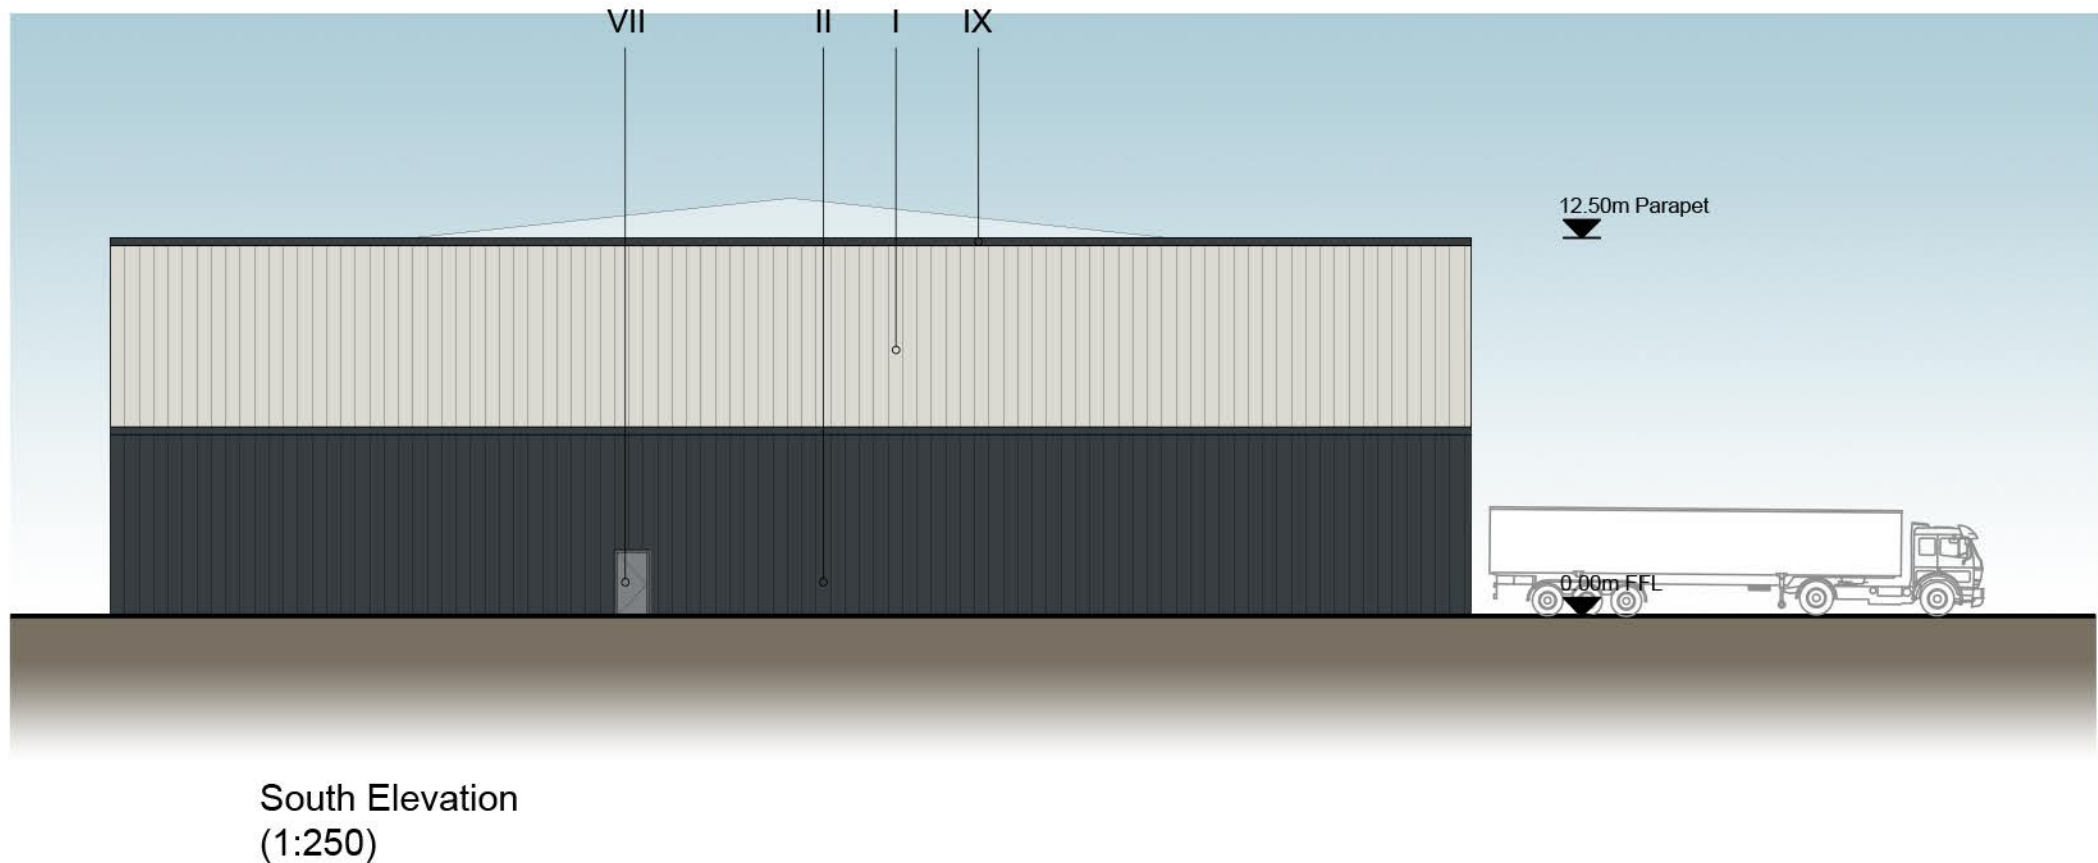
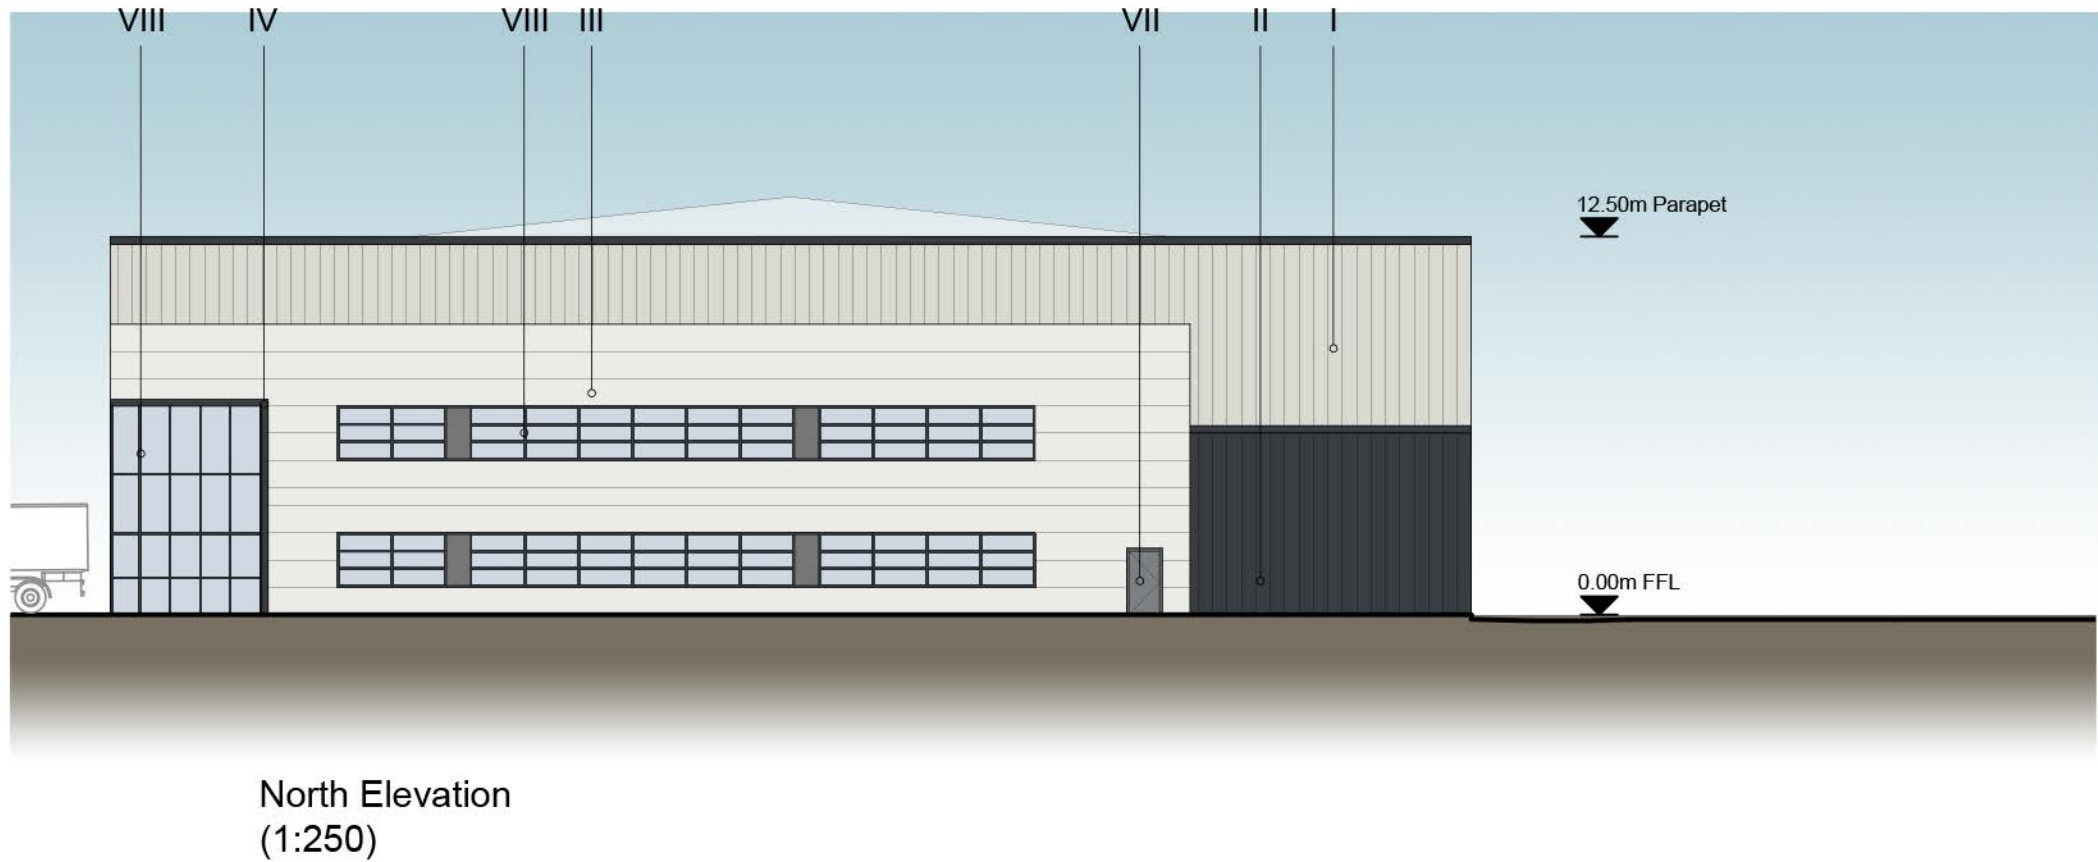
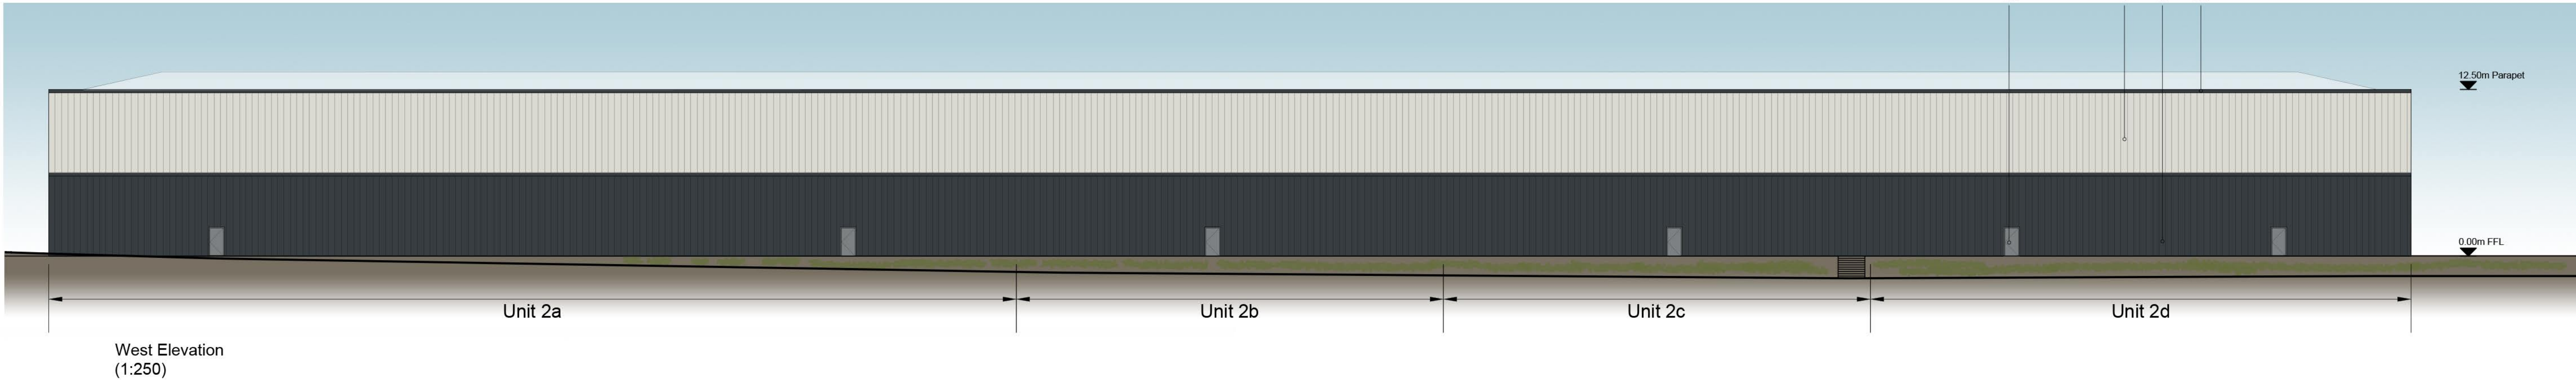


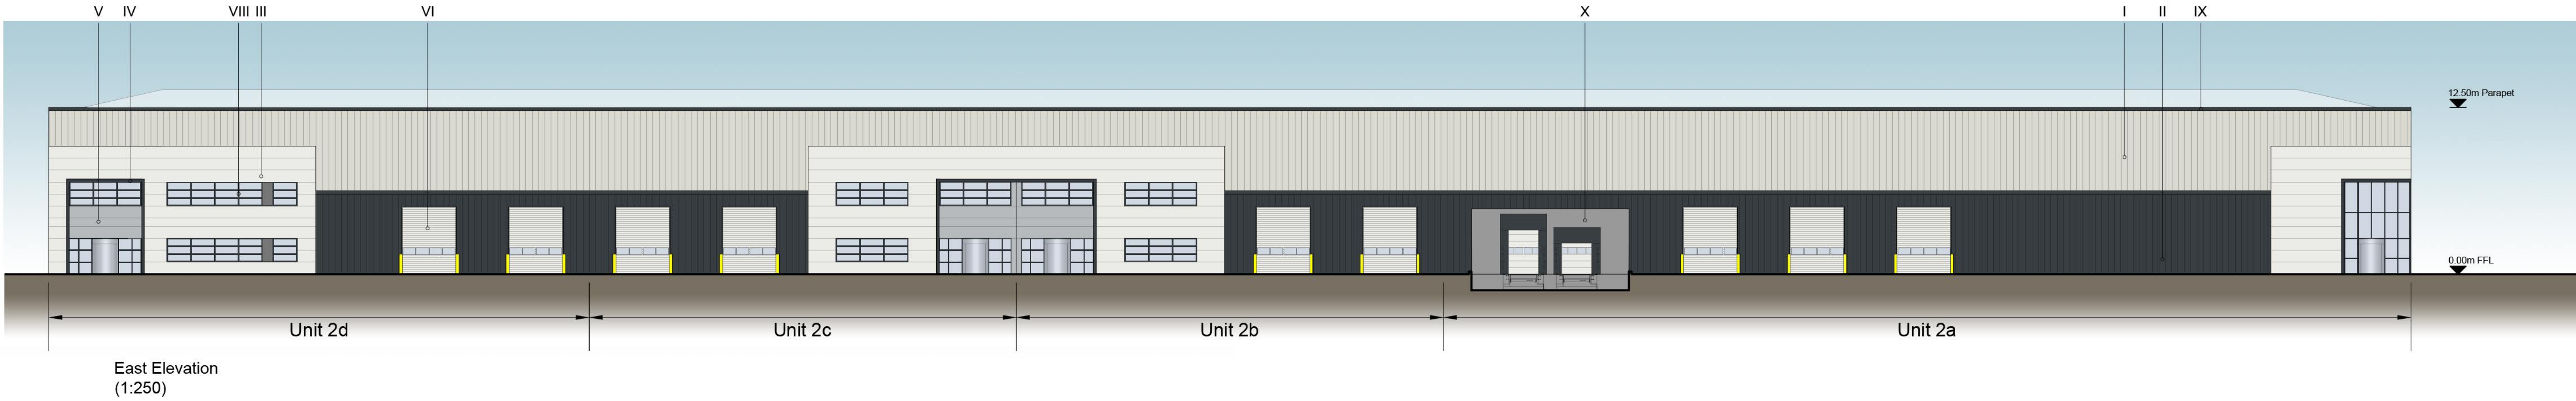

Materials Key

- I Vertically laid trapezoidal cladding panels
Colour coated HPS200 Ultra Hamlet RAL 9002
- II Vertically laid trapezoidal cladding panels
Colour coated HPS200 Ultra Anthracite RAL 7016
- III Horizontally laid composite microrib* cladding Panels
Colour RAL 9003 White
- IV Steel feature band flashing
Colour Anthracite RAL 7016
- V Horizontally laid composite microrib cladding Panels
Colour Medium Grey
- VI Loading Doors
Colour RAL 9003 White
- VII Fire Escape Doors
Colour Light Grey
- VIII Curtain walling and Window Frames
Colour Anthracite RAL 7016 Externally. Glazing to be grey tinted anti-sun outer pane and Pilkington K Glass low E coated inner pane or similar approved.
- IX Parapet flashing
Colour Anthracite RAL 7016
- X Concrete Prowall

Note* microrib panels or similar approved flat appearance cladding type

5m SCALE 1:250

25m SCALE 1:1250

- © 2022 RPS Group
- Notes
1. This drawing has been prepared in accordance with the scope of RPS's appointment with its client and is subject to the terms and conditions of that appointment. RPS accepts no liability for any use of this document other than by its client and only for the purposes for which it was prepared and provided.
 2. If received electronically it is the recipients responsibility to print to correct scale. Only written dimensions should be used.
 3. This drawing should be read in conjunction with all other relevant drawings and specifications.

P01	First Issue	LL	MJH	18/03/22
Rev	Description	By	Ckd	Date
 MAKING COMPLEX EASY				
Sherwood House, Sherwood Avenue, Newark, Nottinghamshire, NG24 1QQ T:01636 605 700 E: rpsnewark@rpsgroup.com				
Client 				
Project MAG, Building 402, Manchester Airport				
Title Proposed Elevations				
RPS Project Number NK020943 Scale @ A1 1:250 Date Created 14/02/22				
Task Team Manager KRP Information Author LL Task Information Manager MJH				
Status S2 (Suitable for Information)				
Document Number 020943-RPS-SI-XX-DR-A-0111 Revision P01				
Project Code - Originator - Zone - Level - Type - Role - Drawing Number				
rpsgroup.com				