


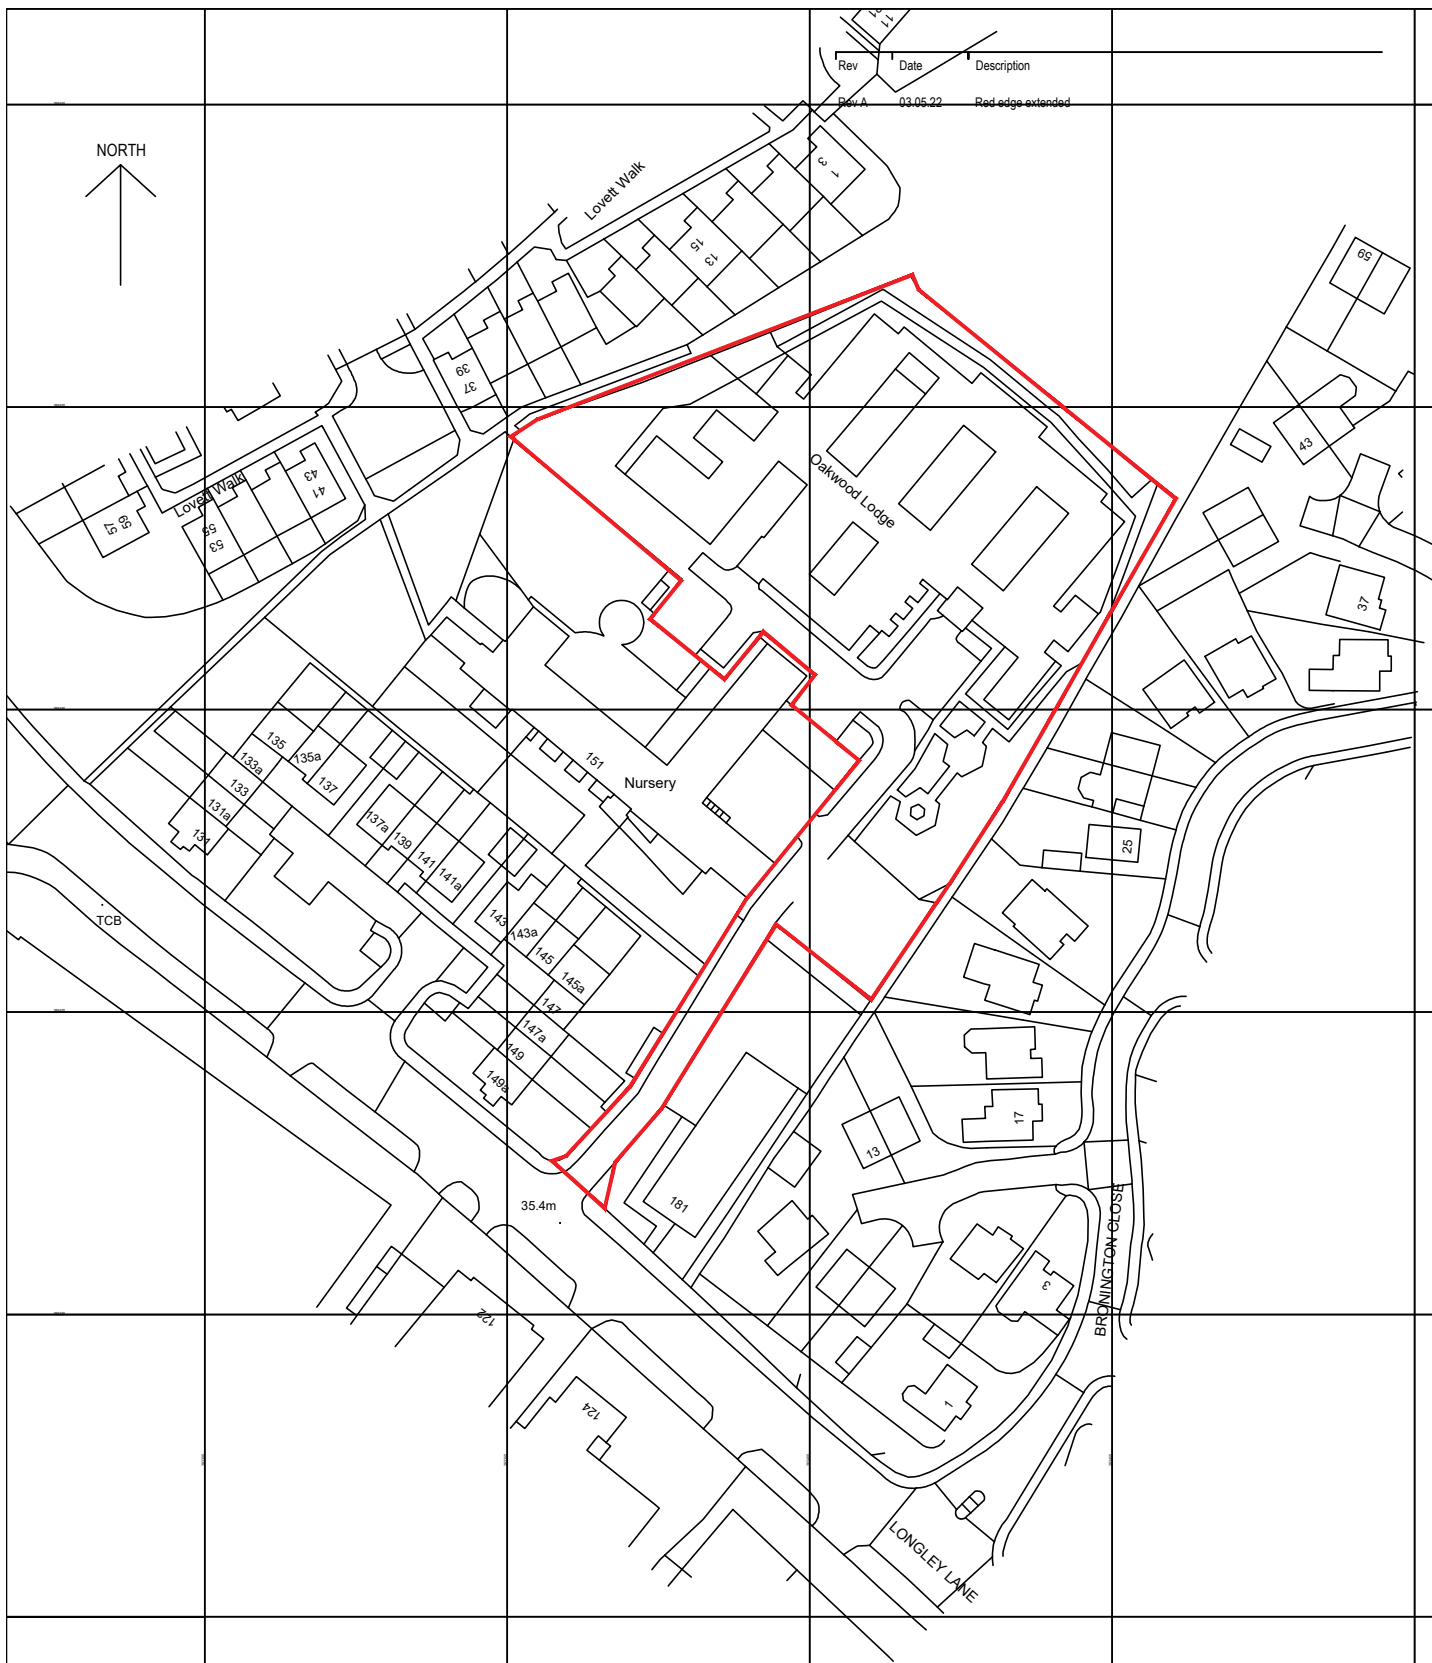

Ordnance Survey, (c) Crown Copyright 2018. All rights reserved. Licence number 100022432

Client
Wythenshawe Community Housing Group

Job No
5415

Project
Oakwood Lodge
Wythenshawe

Drawing No
P-00

Title
Location plan

Scale
1:1250

Date
03.11.21

Status
-

Rev
A

Drawn
-



Arcus Consulting LLP

Wakefield 0192 466 9000

Liverpool 0151 708 1080

info@arcus.uk.com

Manchester 0161 905 3222

Newcastle 0191 272 5781

www.arcus.uk.com

London 0208 8742 2512

Rugby 01788 297 127

This drawing is the copyright of Arcus. Contractors must check all dimensions on site. Do not scale the drawings. Only figured dimensions are to be worked to.