

Notes:

Refer to Planet-IT drawings and specification for the following:

- Hard landscaping proposals
- Boundary treatments
- Landscaping and planting proposals

Refer to Vectos drawings for site level and FFLs.

Refer to Detailed Application chapter of the DAS for material selection




1 Canal Edge Elevation
SCALE 1 : 200




2 10 Acres Lane Street Elevation
SCALE 1 : 200



3 Primary East-West Street Elevation
SCALE 1 : 200

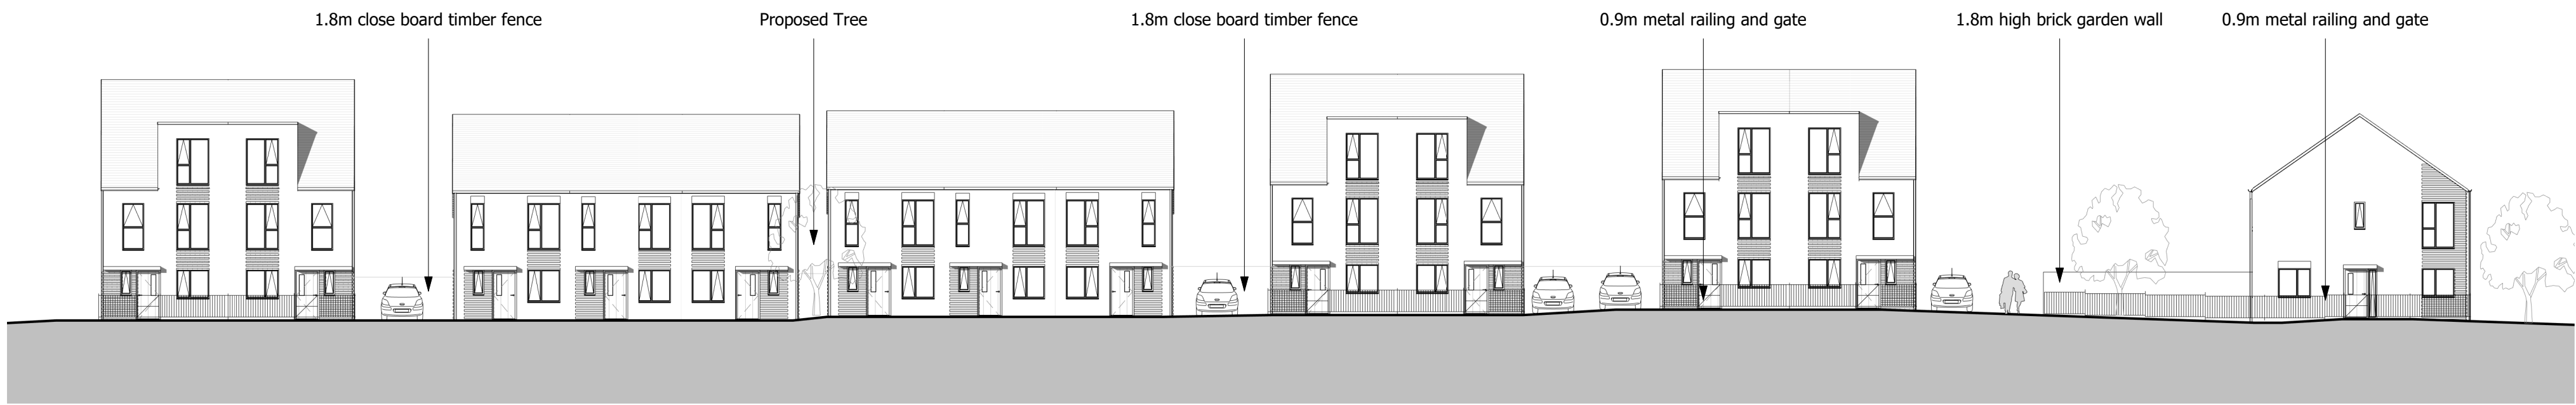

4 ZONE 1_St Elevation_Hallam
SCALE 1 : 200

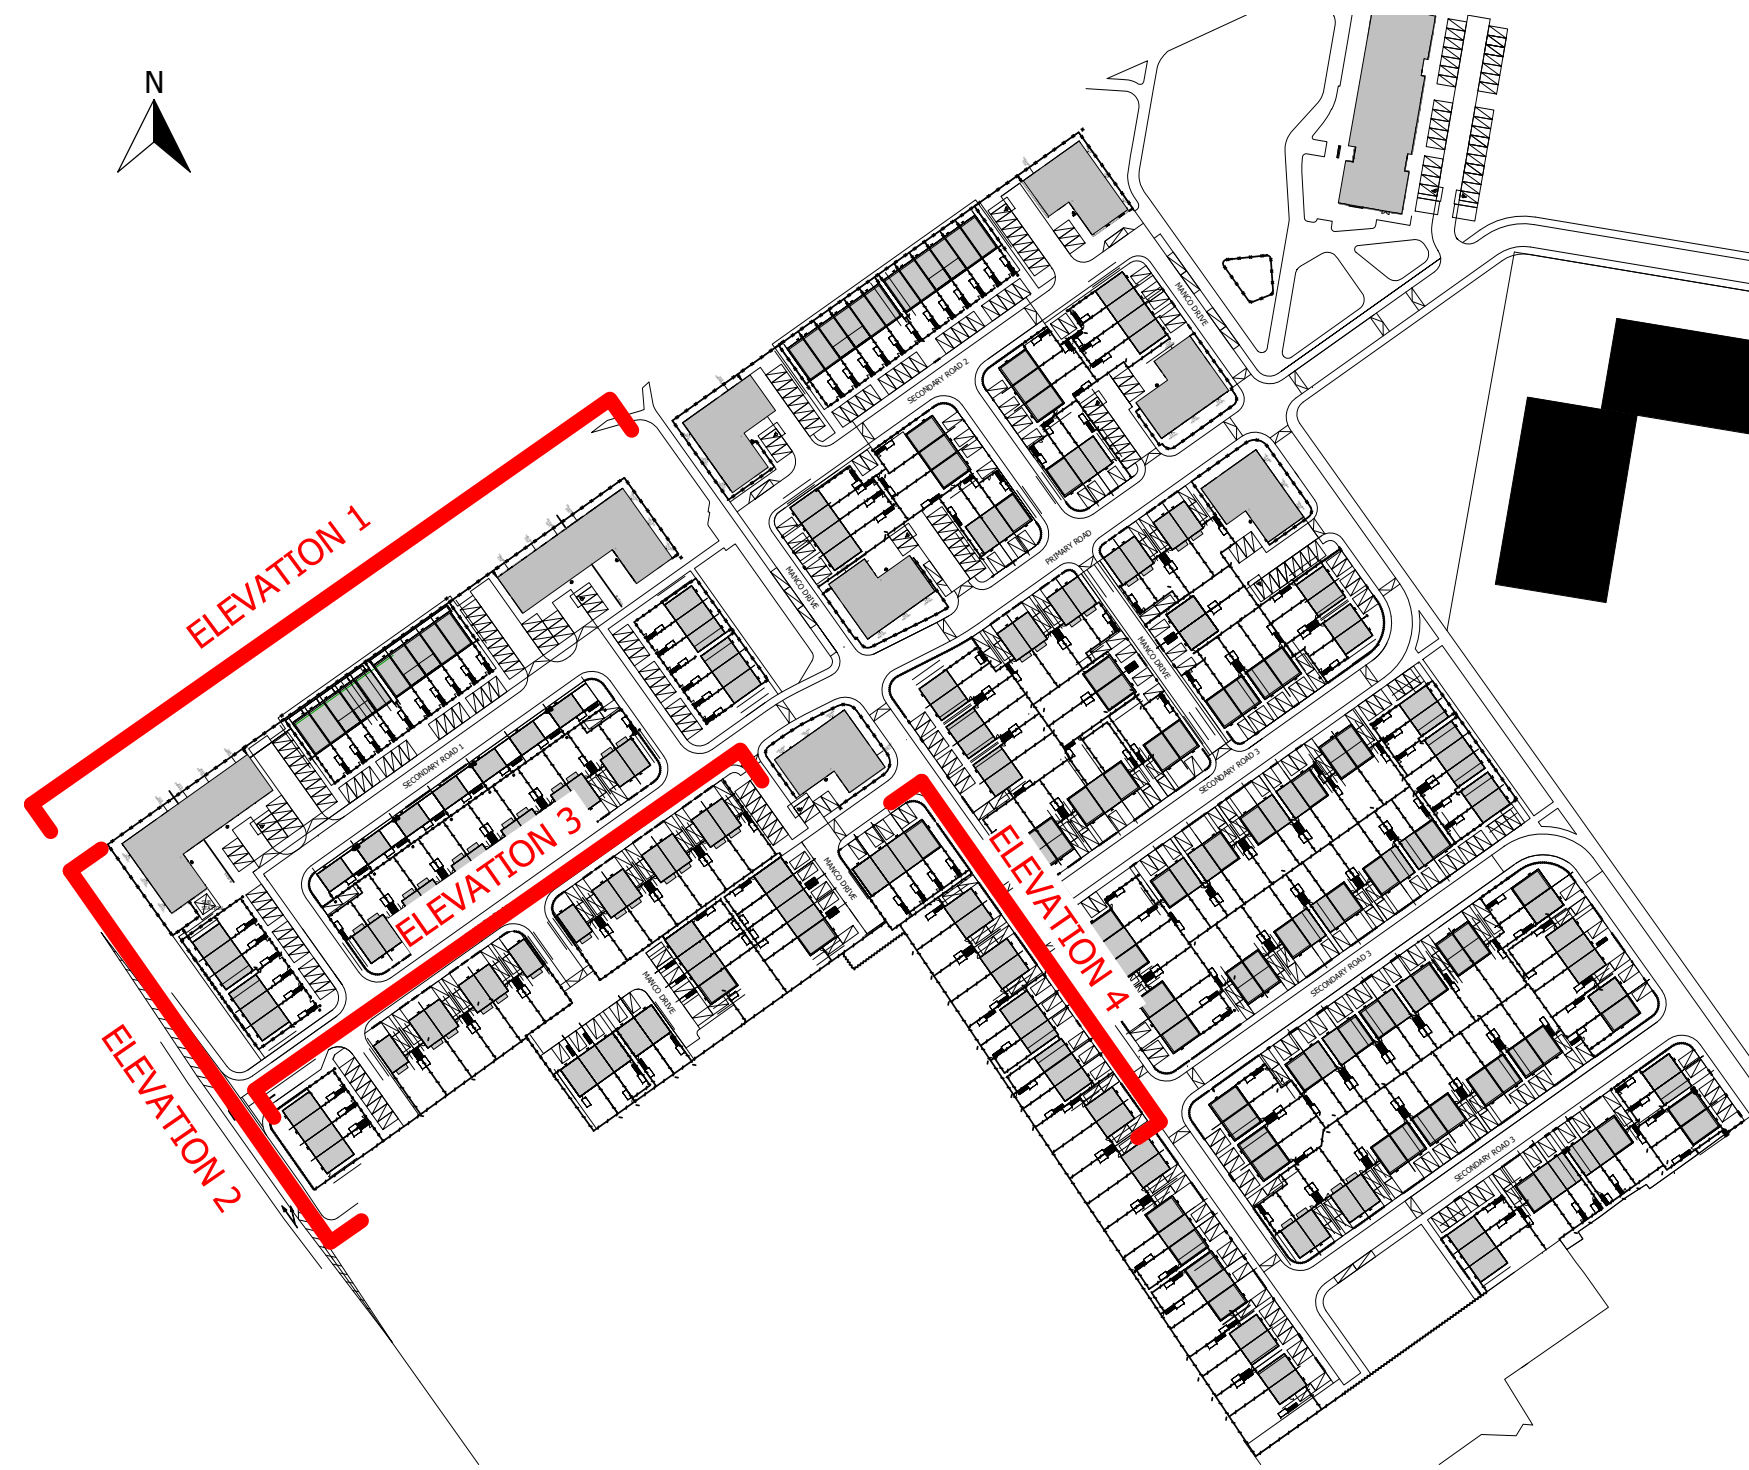

5 Site Key Plan
SCALE 1 : 2000

PROJECT STAGE

Project
10 Acres
Manchester
Drawing Title
Planning - Street Elevations
Sheet 1 of 2
Date
02/28/22
Project No
32576
Scale
As indicated @ A1
Drawing No
A-P10-100
Drawn by
DK
Check by
PN
Revision
P1

**BARTON
WILLMORE**

Town Planning • Masterplanning & Urban Design • Architecture •
Landscape Planning & Design • Infrastructure & Environmental
Planning • Heritage • Graphic Communication •
Communications & Engagement • Development Economics

bartonwillmore.co.uk



Offices at Birmingham Bristol Cambridge Cardiff Ebbw Vale Edinburgh
Glasgow Leeds London Manchester Newcastle Reading Southampton