




All dimensions shall be verified by the Contractor(s) on site prior to work commencing and relevant orders being placed. Do not scale from this drawing and only work to written dimensions. Any discrepancies to be brought to the attention of the Contract Administrator for instructions prior to proceeding.


DRAWING STATUS:

STAGE THREE

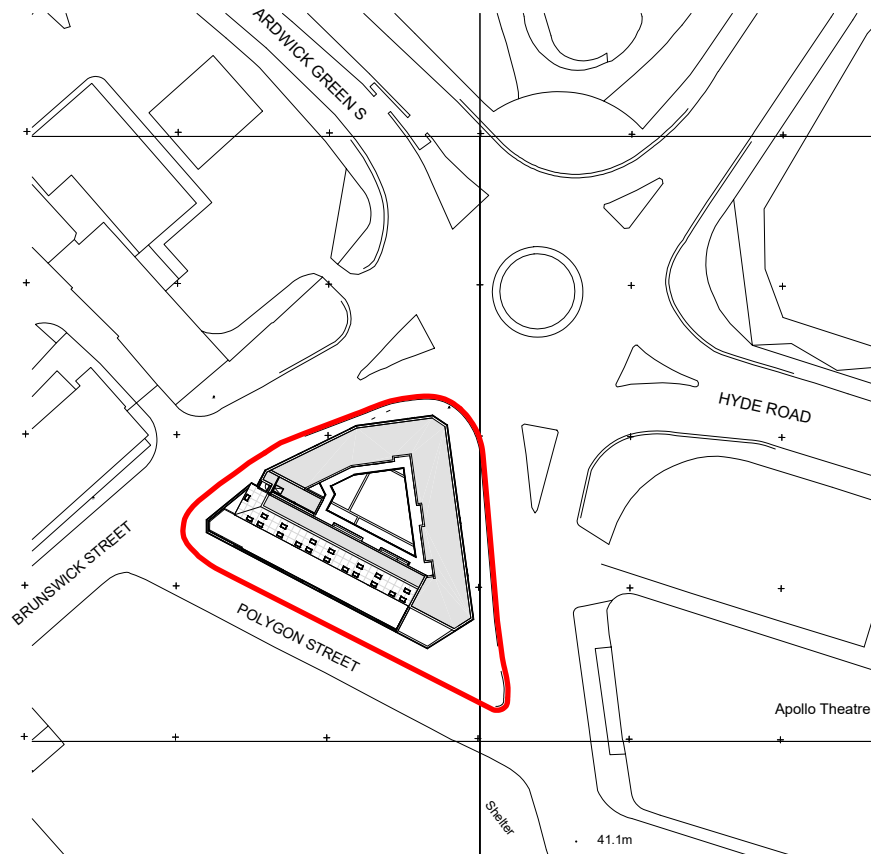

1 Location Plan

1 : 1250

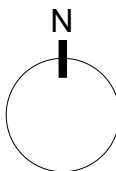

REV	DATE	COMMENT
-----	------	---------

CLIENT:

CERT

PROJECT:

BRUNSWICK STREET

DRAWING:

LOCATION PLAN

PROJECT N°: 2066	SCALE: 1 : 1250	CHECKED: GW	DRAWN: LG
DRAWING N°: 2066-ABWA-XX-XX-DR-A-(00)-0001	REV:	SHEET: A4	DATE: 20.12.2021

AUDER-BW
ARCHITECTS