



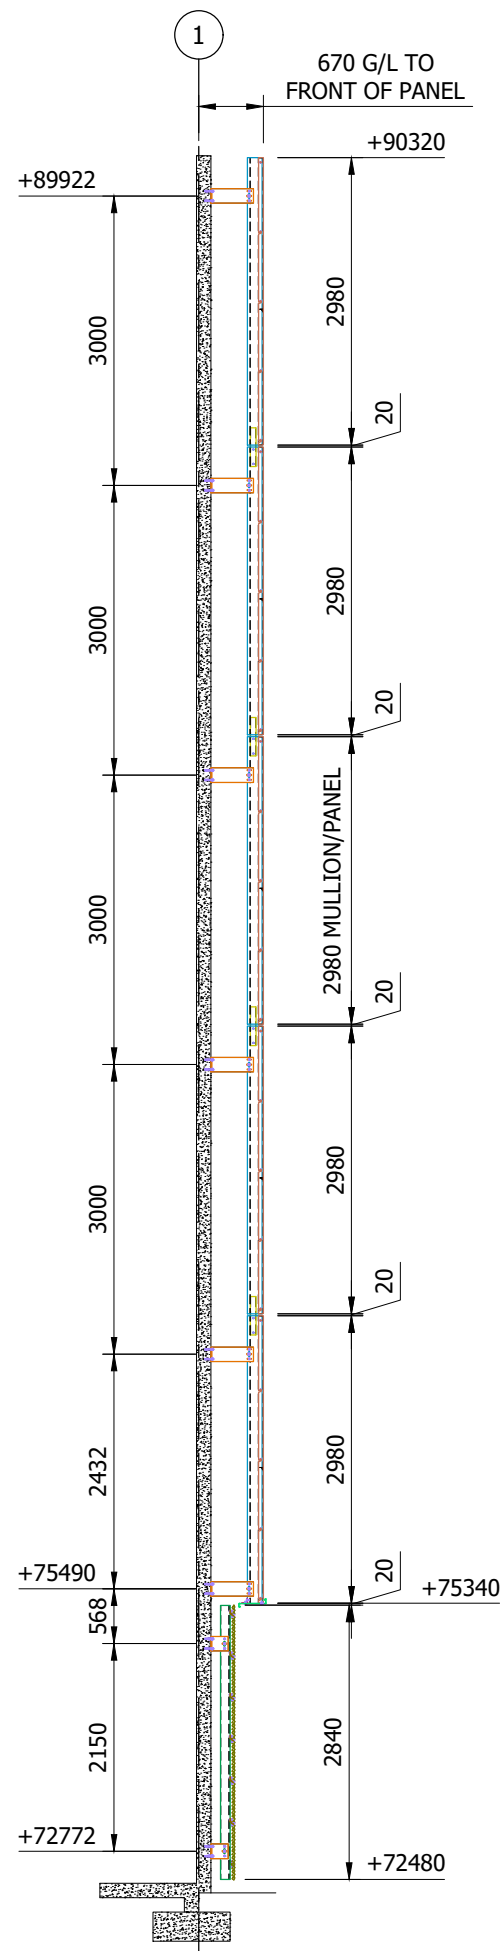

TYPICAL SECTION AT CORE

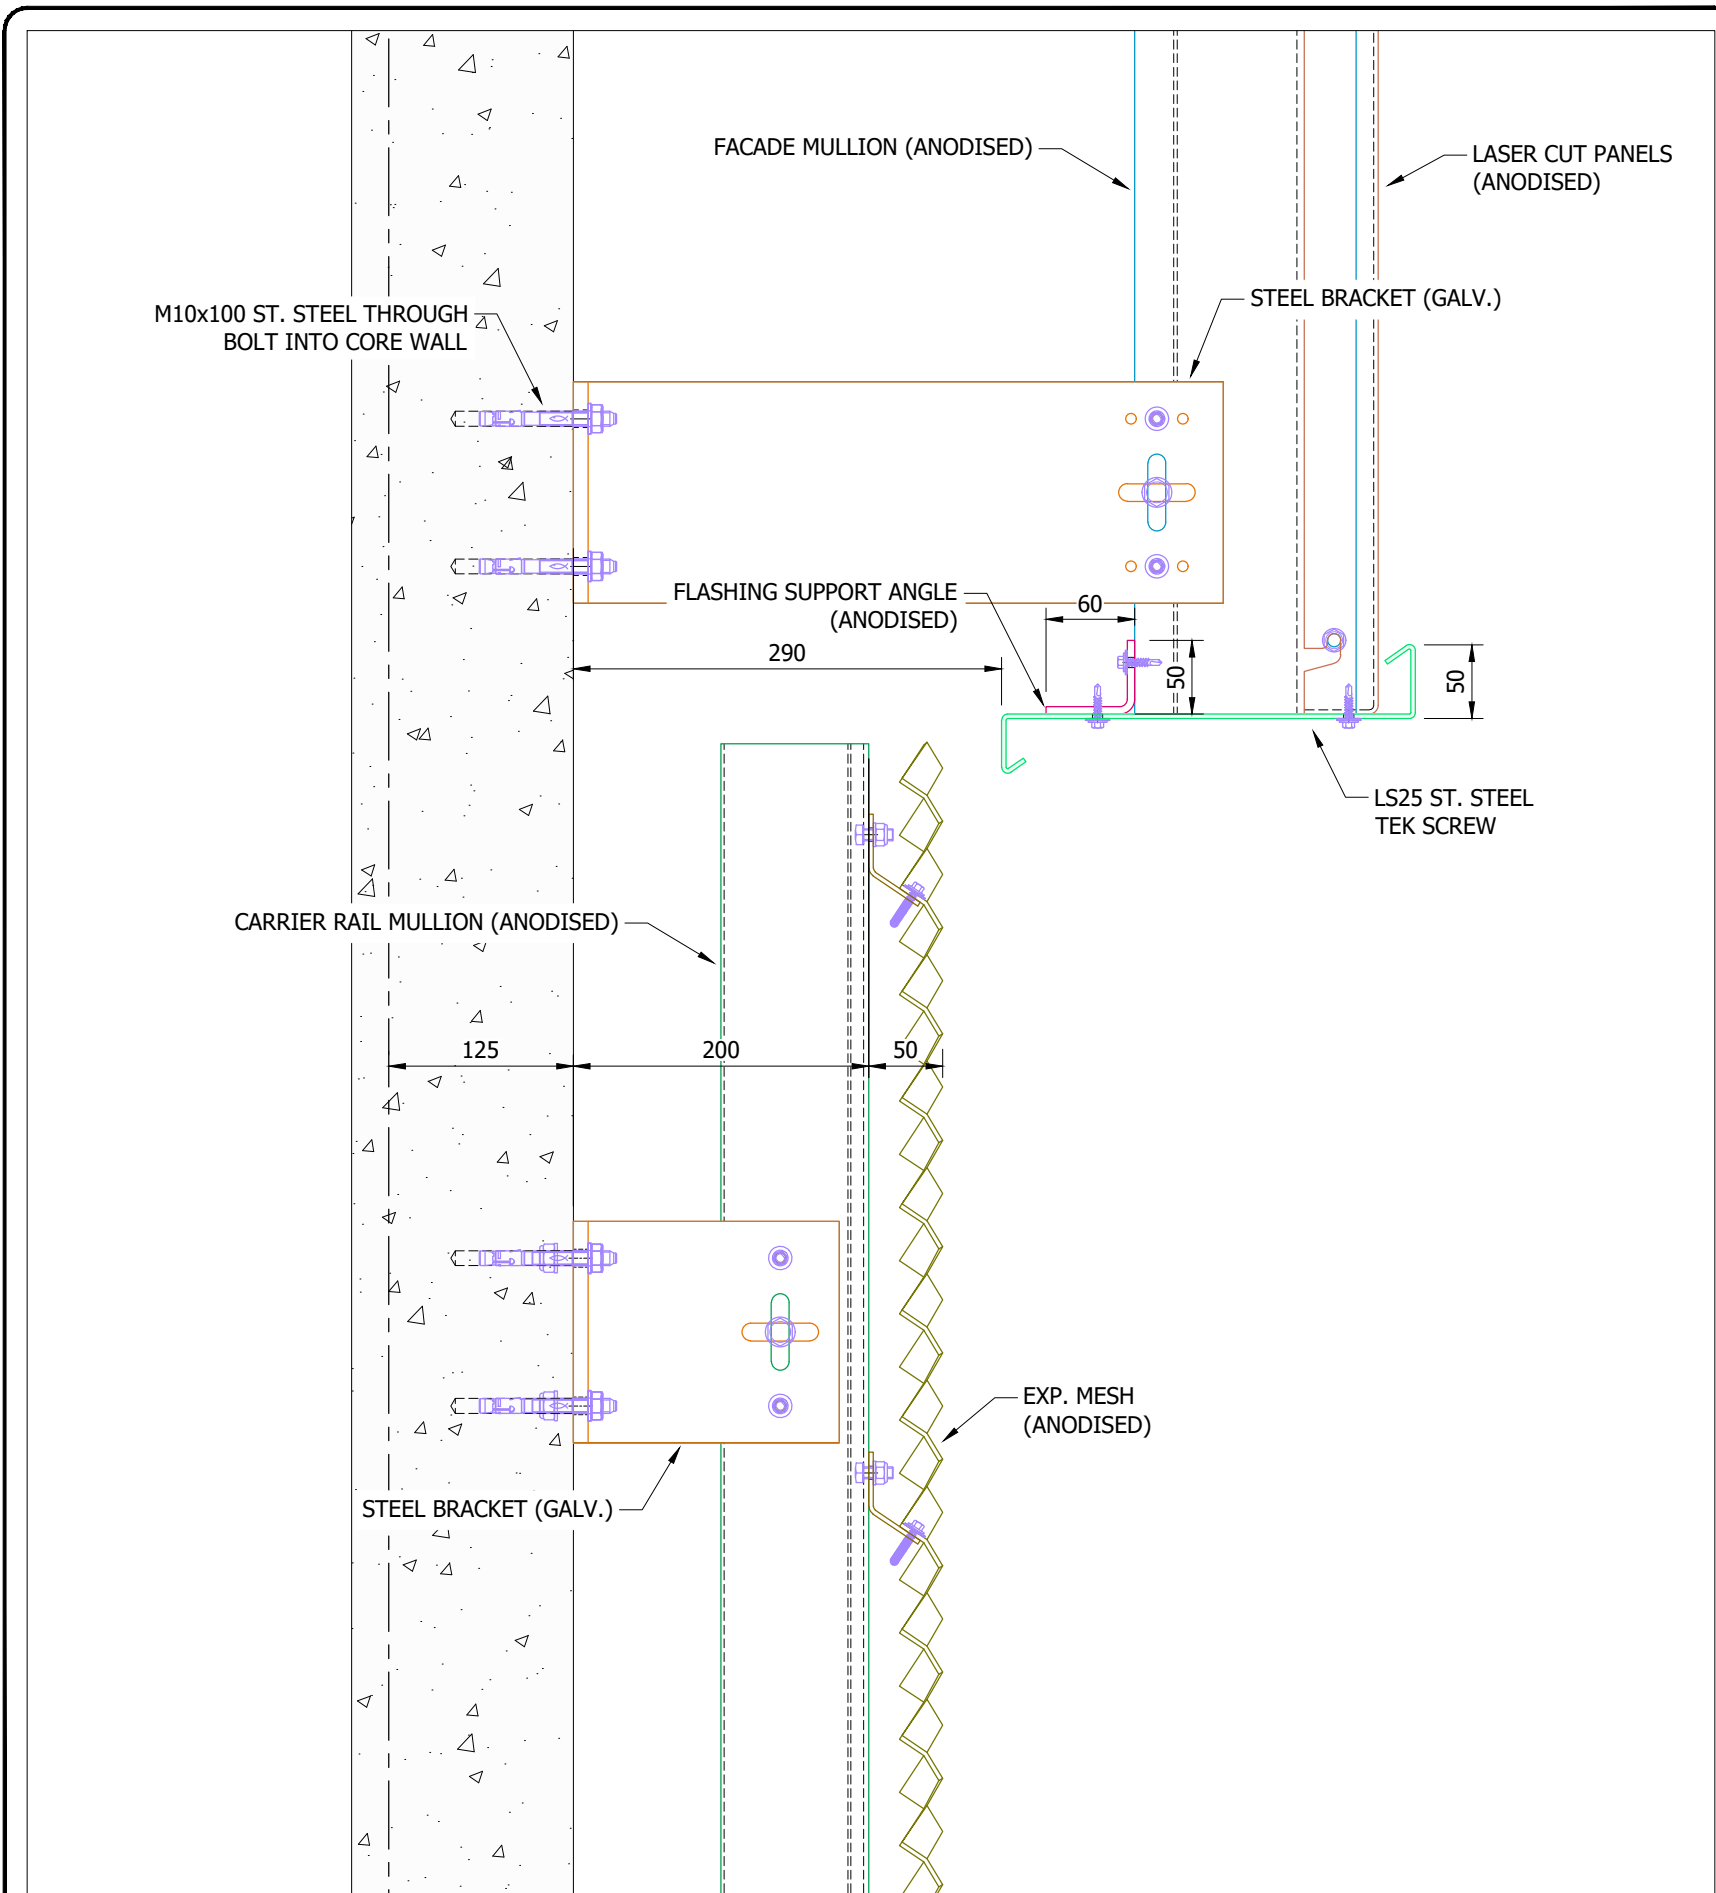

EXP. MESH/LASER CUT PANEL GROUND - 1st FLOOR CORE SECTION DETAIL

FINISH SPECIFICATION		
FINISH TYPE:	ANODISED	
THICKNESS:	AA25	
COLOUR REF:	TBC	

NOTE: DESIGN IS SUBJECT TO STRUCTURAL ANALYSIS.

- Notes:
- All orthographic projections are in third angle.
 - Stainless steel fixings cannot be painted due to lack of adhesion.
 - All set screws to be hex head c/w nyloc nuts U.N.O.
 - Anodised components from different sources/alloys may exhibit colour variation.
 - Tolerance is $\pm 1\text{mm}$ U.N.O.
 - Penetrations in building envelope to be weathered by others.
 - Maximum tolerance of other trades:
 - Brick/block & steel $\pm 10\text{mm}$
 - Concrete $\pm 15\text{mm}$

This drawing & copyright belongs to Maple Sunscreening Ltd. Do not copy, reproduce or supply any information without prior written permission.

A	EMG	SYSTEM MOVED OUT BY	
	08/07/21	25mm TO ALLOW FOR VIB.	
Rev:	Init/Date:	Revision:	Chk:

MAPLE

Units 11a-11d Bramhall Technology Park, Pepper Rd,
Hazel Grove, Stockport, Cheshire, SK7 5SA

Tel: 0161 456 6644

www.maplesunscreening.co.uk

Project Title:
NORTH MANCHESTER GENERAL HOSPITAL

Client:
MORGAN SINDALL

Maple Project Ref: EX31618
Maple Element Ref:

Site Address:

Drawing Title:
LASER CUT PANELS & EXP. MESH FACADE
TYPICAL SECTION AT CORE

Drawn: EMG
Checked: ADJ
Date: 18/06/2021

Scale: DO NOT SCALE
Paper Size: A3 LANDSCAPE

Status: PROPOSAL
Revision: A

Document Reference:
EX31618-01C-D-S03