



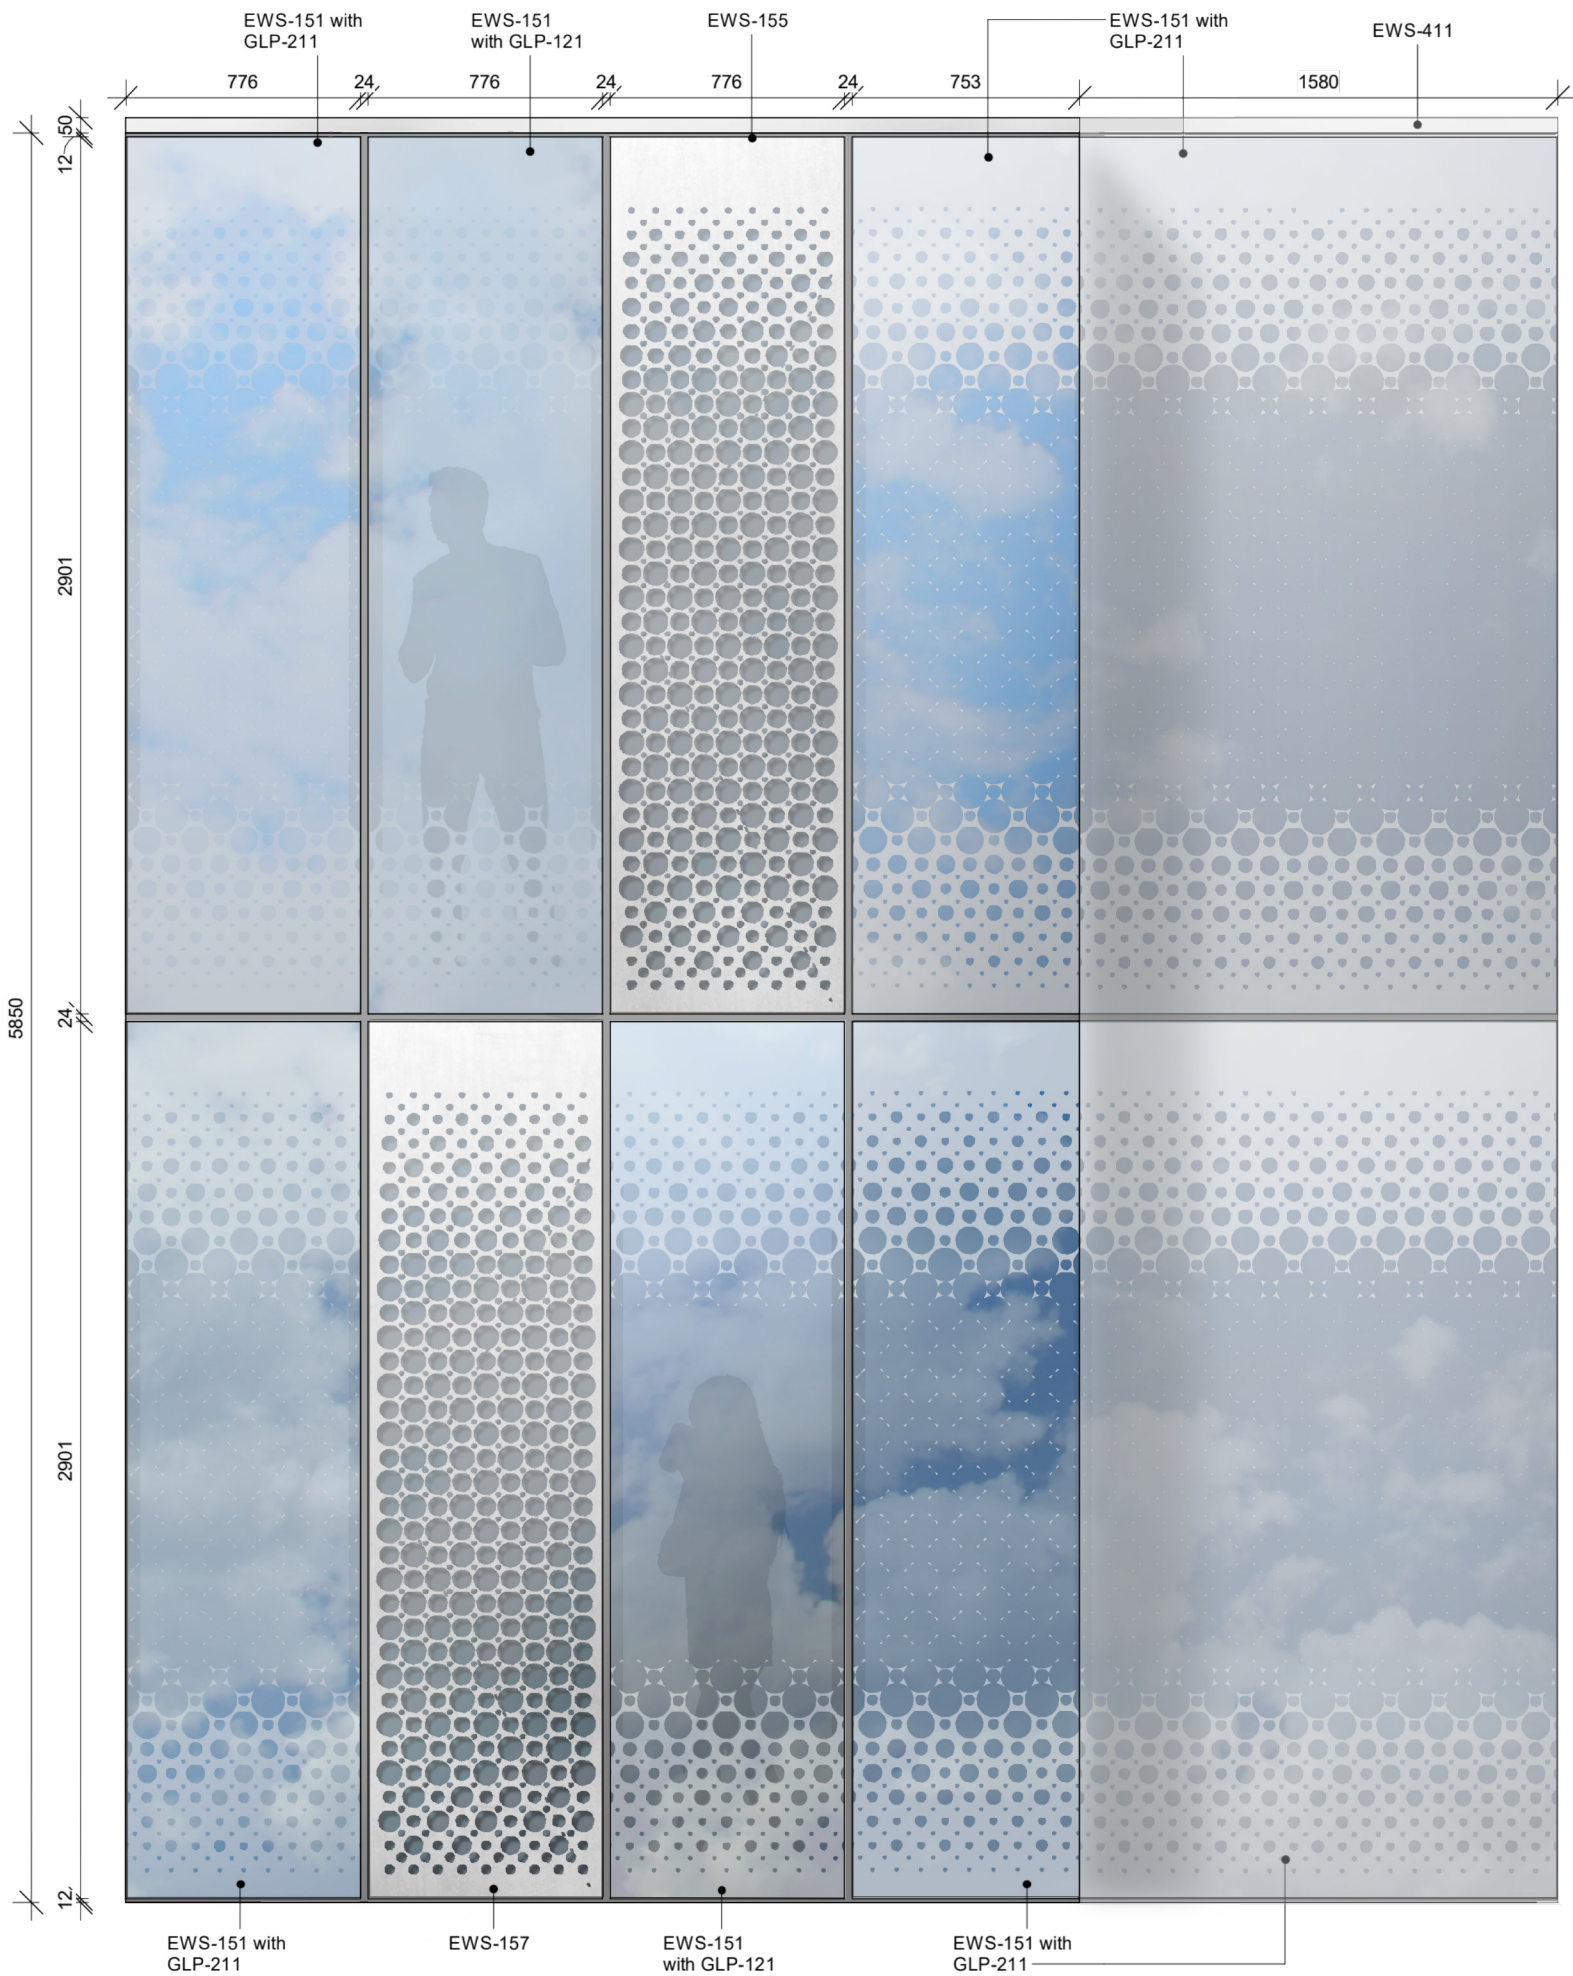

Elevation

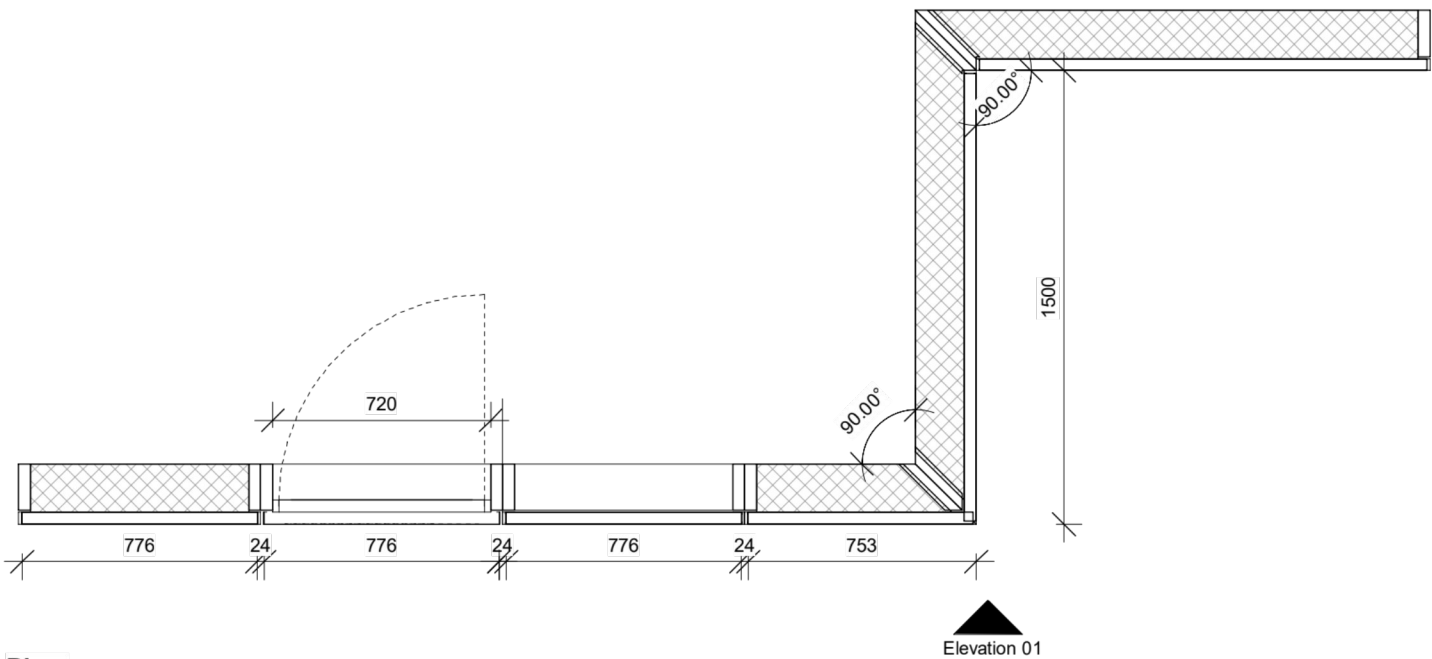

Plan

Visual Mock-Up 01
Two Storey ZA, ZB, ZC Corner

This drawing is copyright
Do not scale off dimensions.
All dimensions to be checked on site by contractor.
Contractor to report any dimensional discrepancies,
errors or omissions prior to commencing on site.

NOTE:
DO NOT SCALE OFF DRAWING REFER TO INDICATED DIMENSIONS ONLY.
DRAWING TO BE READ IN CONJUNCTION WITH SHP SPECIFICATION.
INDICATIVE DETAILS TO ILLUSTRATE VISUAL INTENT ONLY. ALL TO
CONTRACTORS DESIGN.
ALL DETAILS TO BE COORDINATED WITH ADJACENT TRADES AND SE AND
MHE ENGINEER DETAILS.
THE CONTRACTOR IS RESPONSIBLE FOR MEETING THE SPECIFIED
PERFORMANCE CRITERIA.

G251 Key

EWS-151 with GLP-121
Natural anodised aluminium unit with double glazed
clear panel with white frit on face 2.
Silicone joint of light grey colour

EWS-151 with GLP-211
Natural anodised aluminium unit with double glazed
opaque insulated panel with white frit on face 2 and an
aluminium shadow box unit
Silicone joint of light grey colour

EWS-155
Natural anodised aluminium unit with a perforated rapid
vent panel with clear glazed integrated doorset and
trickle vent

EWS-157
Natural anodised aluminium unit with a perforated rapid
vent panel with clear glazed integrated doorset and
extract

EWS-161
Dark blue grey anodised unit with a perforated rapid
vent panel with clear glazed integrated doorset and
extract

EWS-152 with GLP-122
Dark blue grey anodised aluminium unit with a double
glazed clear panel with dark blue grey frit on face 2.
Silicone joint of dark grey colour

EWS-152 with GLP-212
Dark blue grey anodised aluminium unit with a double
glazed opaque insulated panel with dark blue grey frit on
face 2 and an aluminium shadow box unit
Silicone joint of dark grey colour

EWS-411
Natural /Dark blue grey anodised aluminium parapet
coping

Note: Final colour to be confirmed through sampling

Rev	Date	Description
-	03-02-2022	Issued For Planning Approval

Project Title
**First Street South
Manchester**

Drawing Title
**VMU 01 - Building A & B Level 02+
Detail Plan and Elevation**

Status
For Information

Job No 10266	Scale N/A @A3
------------------------	-------------------------

SHP Drawing Code 10266-Z0-A-G251-DE-XX-104		Revision -
Project	Zone	Rate

Manchester
+44 (0)161 835 2345

London
+44 (0)20 7549 4000

© SimpsonHaugh and Partners 2020