


DRAWING IS THE INTELLECTUAL COPYRIGHT OF 12 / 23
ARCHITECTURE DESIGN LTD AND SHOULD NOT BE
REPRODUCED WITHOUT PRIOR CONSENT.

ANY MATTERS ARISING SHOULD BE REPORTED TO THE
ARCHITECT DIRECTLY AND IMMEDIATELY.


DRAWING/INFORMATION SHOULD NOT BE USED FOR ANY
STRUCTURAL CALCULATIONS OR STRUCTURAL DESIGN
BY ANY PARTY OTHER THAN A STRUCTURAL ENGINEER
WHO HAS OBTAINED THE DRAWING FROM THE
ARCHITECT.

12 / 23 ARCHITECTURE DESIGN LTD DO NOT TAKE
RESPONSIBILITY FOR ANY SETTING OUT INFORMATION
OR ANY INCORRECT SURVEY INFORMATION.

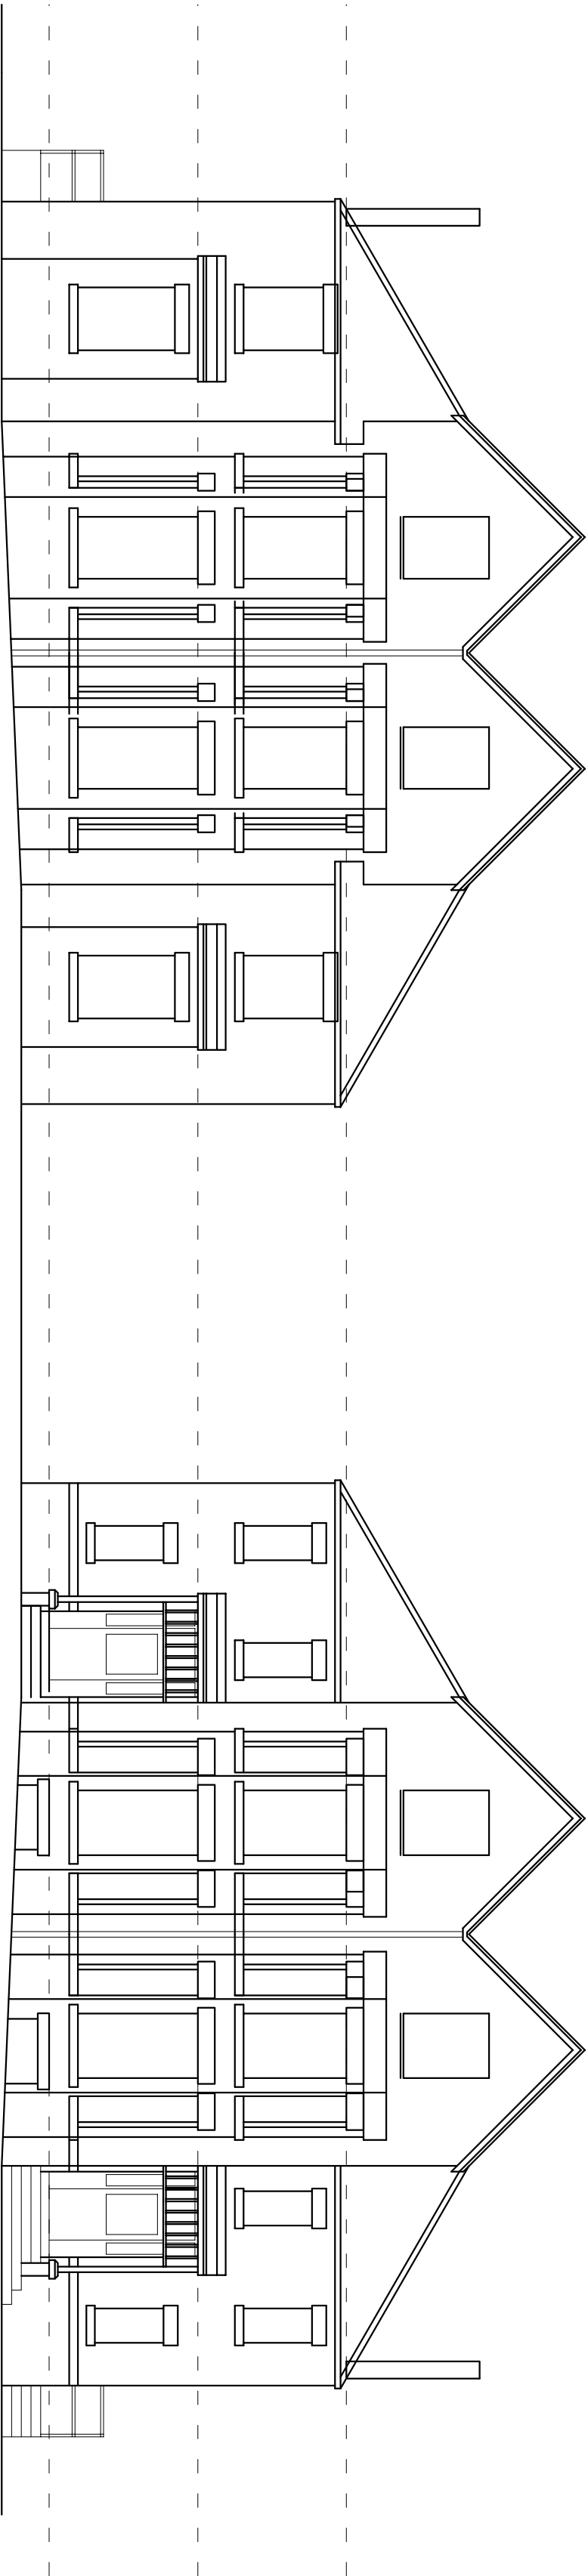


REAR ELEVATION

FRONT ELEVATION

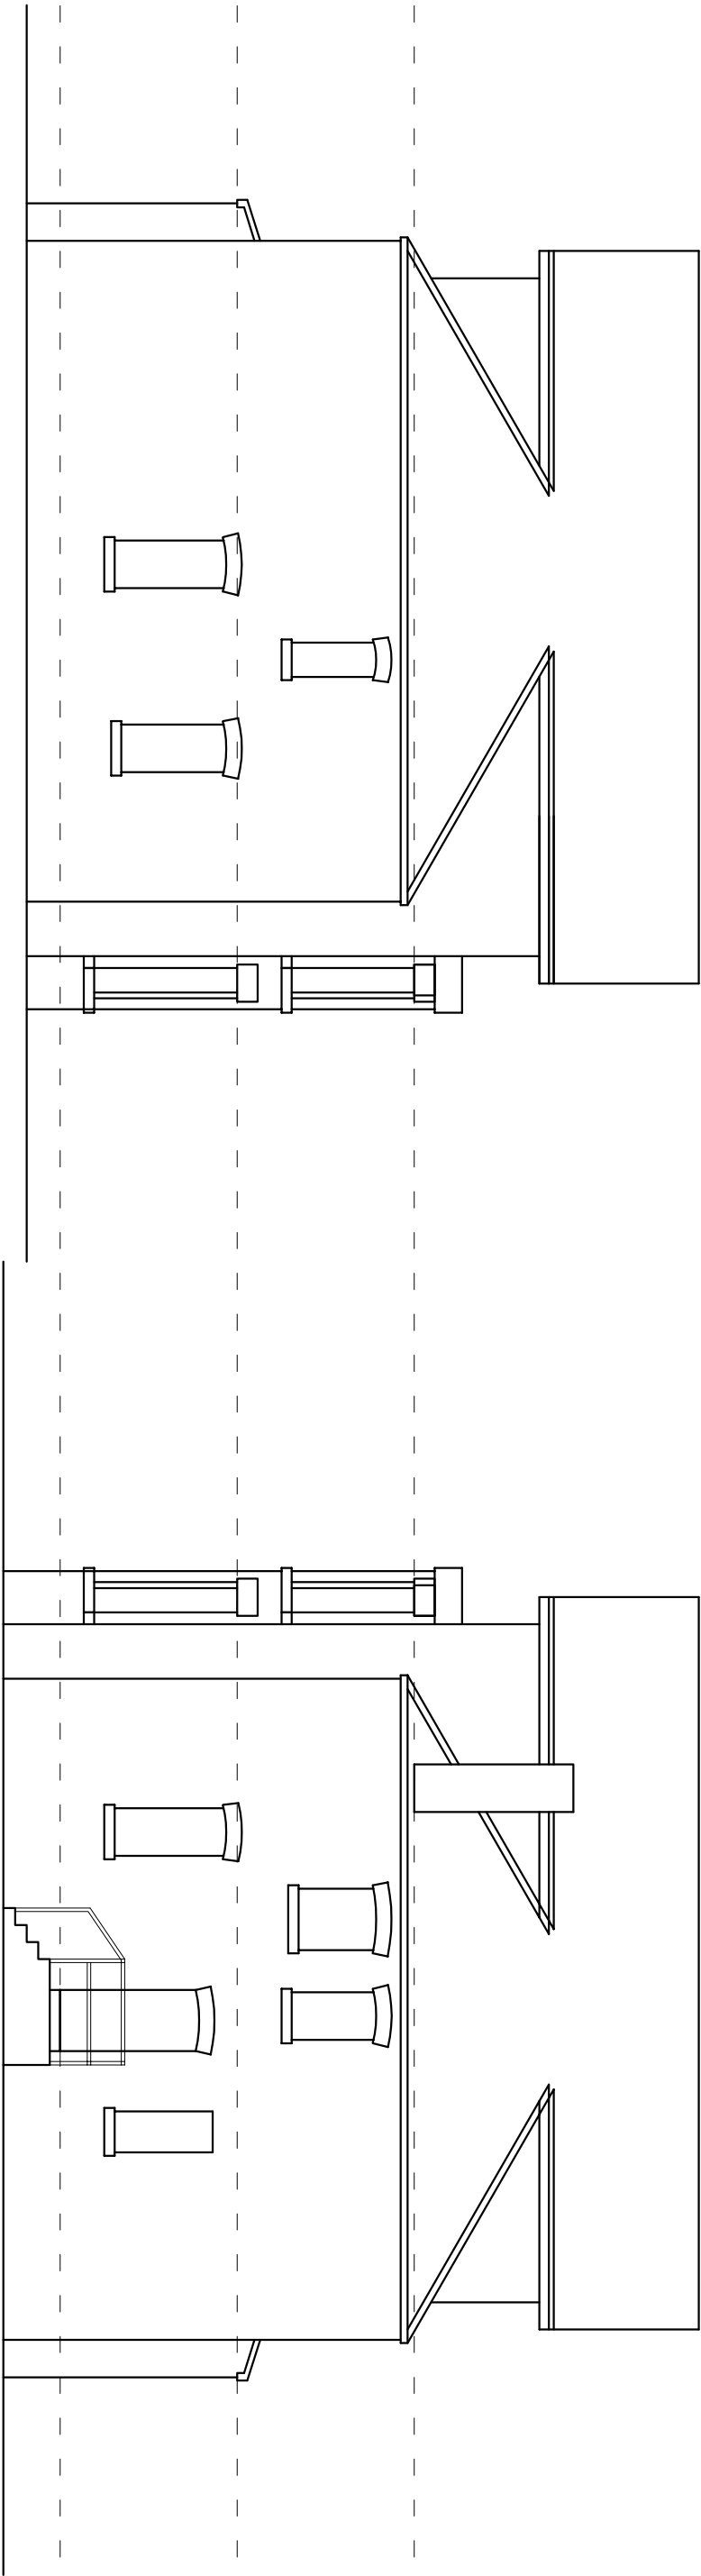

SIDE ELEVATION

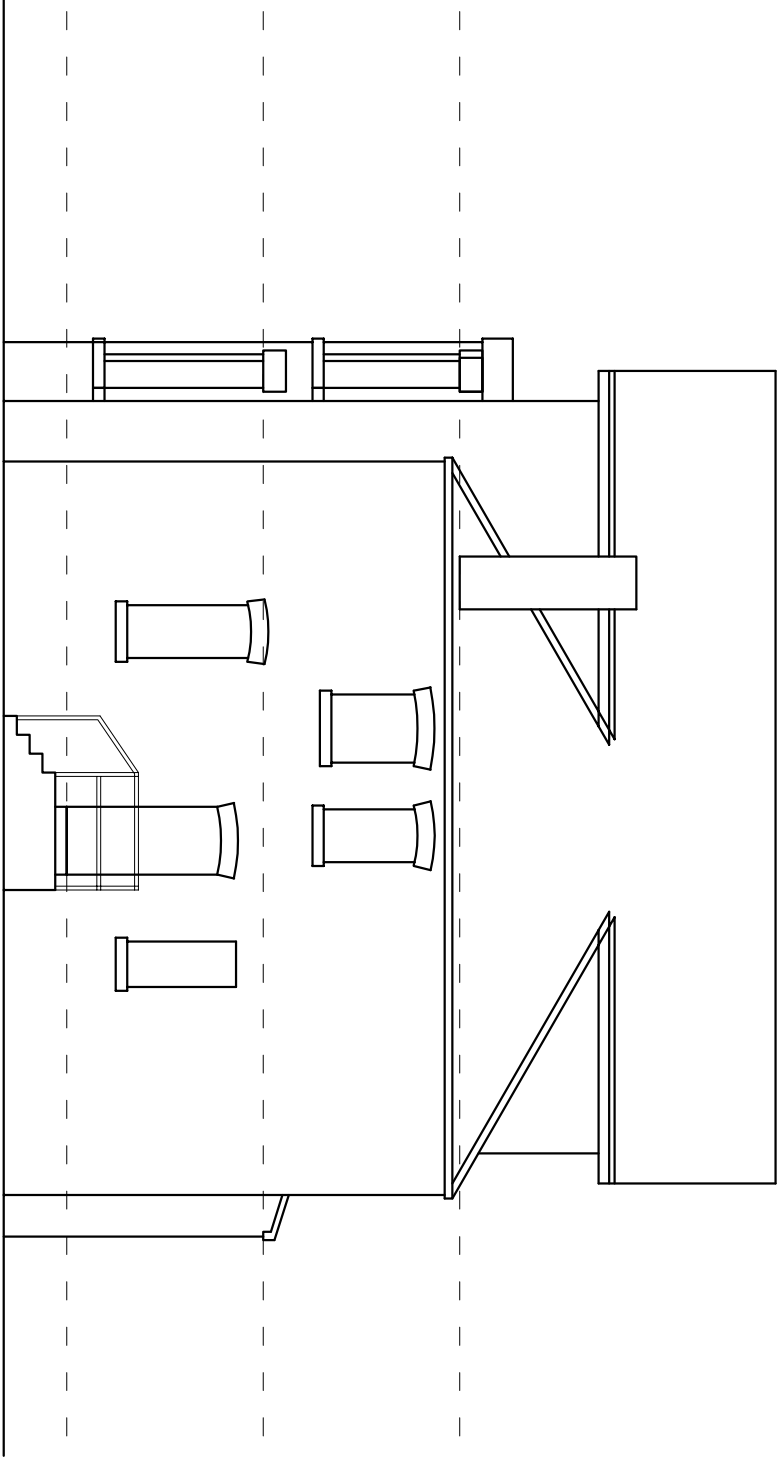

SIDE ELEVATION