


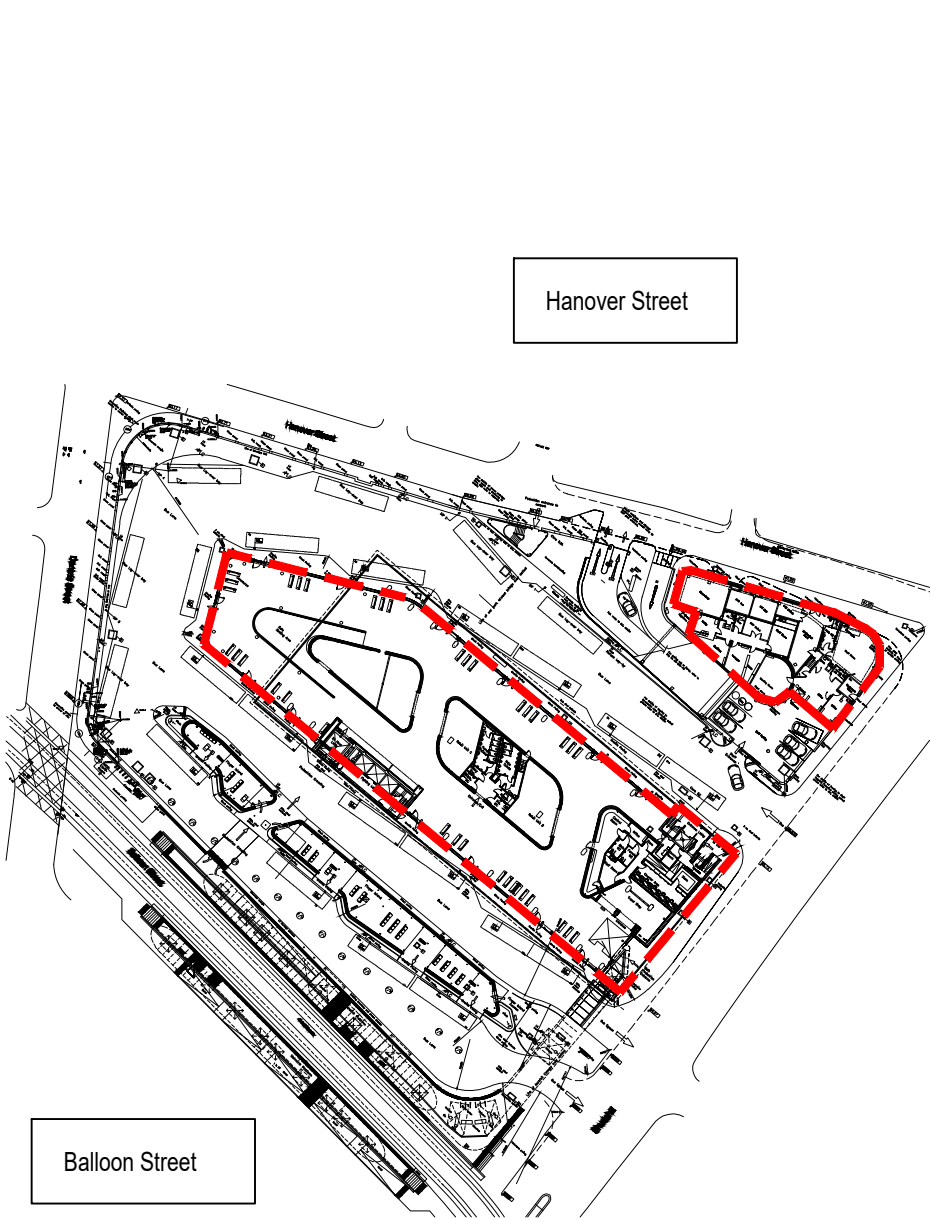

- NOTES
1. ALL SERVICE ROUTES DETAILED ARE APPROXIMATE. THE CONTRACTOR SHALL BE RESPONSIBLE FOR DETERMINING THE EXACT ROUTES AND POSITIONS OF ALL INSTALLED SERVICES AND EQUIPMENT.
 2. THE EXACT POSITION OF ALL SERVICES AND EQUIPMENT SHALL BE AGREED BY THE CONTRACT ADMINISTRATOR.
 3. THE CONTRACTOR SHALL BE RESPONSIBLE FOR FULLY CO-ORDINATING ANY SERVICES INSTALLED WITH THE BUILDING FABRIC AND SERVICES INSTALLED BY OTHERS.
 4. THIS DRAWING SHALL BE READ IN CONJUNCTION WITH ALL MECHANICAL, ELECTRICAL, ARCHITECTURAL AND STRUCTURAL DRAWINGS, CONTRACT DOCUMENTATION AND SPECIFICATION FOR THE WORKS.
 5. THIS DRAWING FORMS PART OF THE SPECIFICATION FOR THE WORKS.
 6. ALL DIMENSIONS SHOWN ARE IN MILLIMETRES.
 7. DO NOT SCALE FROM THIS DRAWING.
 8. EXISTING SERVICES SHOWN FAINT.

P1	x/01/22	ISSUED FOR INFORMATION	
REV	DATE	NOTES	
CLIENT JAMIESON CONTRACTING			
PROJECT TFGM DECARBONISATION SHUDEHILL			
TITLE MECHANICAL & ELECTRICAL SERVICES - SITE LOCATION			
 PARKER WILSON CONSULTING  Burnham House, 373 Bury New Road, Manchester. M25 1AW. T: 0161 773 1177 F: 0161 773 9977 contact@parker-wilson.co.uk http://parker-wilson.co.uk			
DRAWN BY P.G.		CADDED J.F.	CHECKED BY P.G.
SCALE 1:1250 @ A3		DATE January 2022	
DRAWING No SHUDE1002-TGM-MW-XX-N-PLA-0003			REV P1

PRELIMINARY