


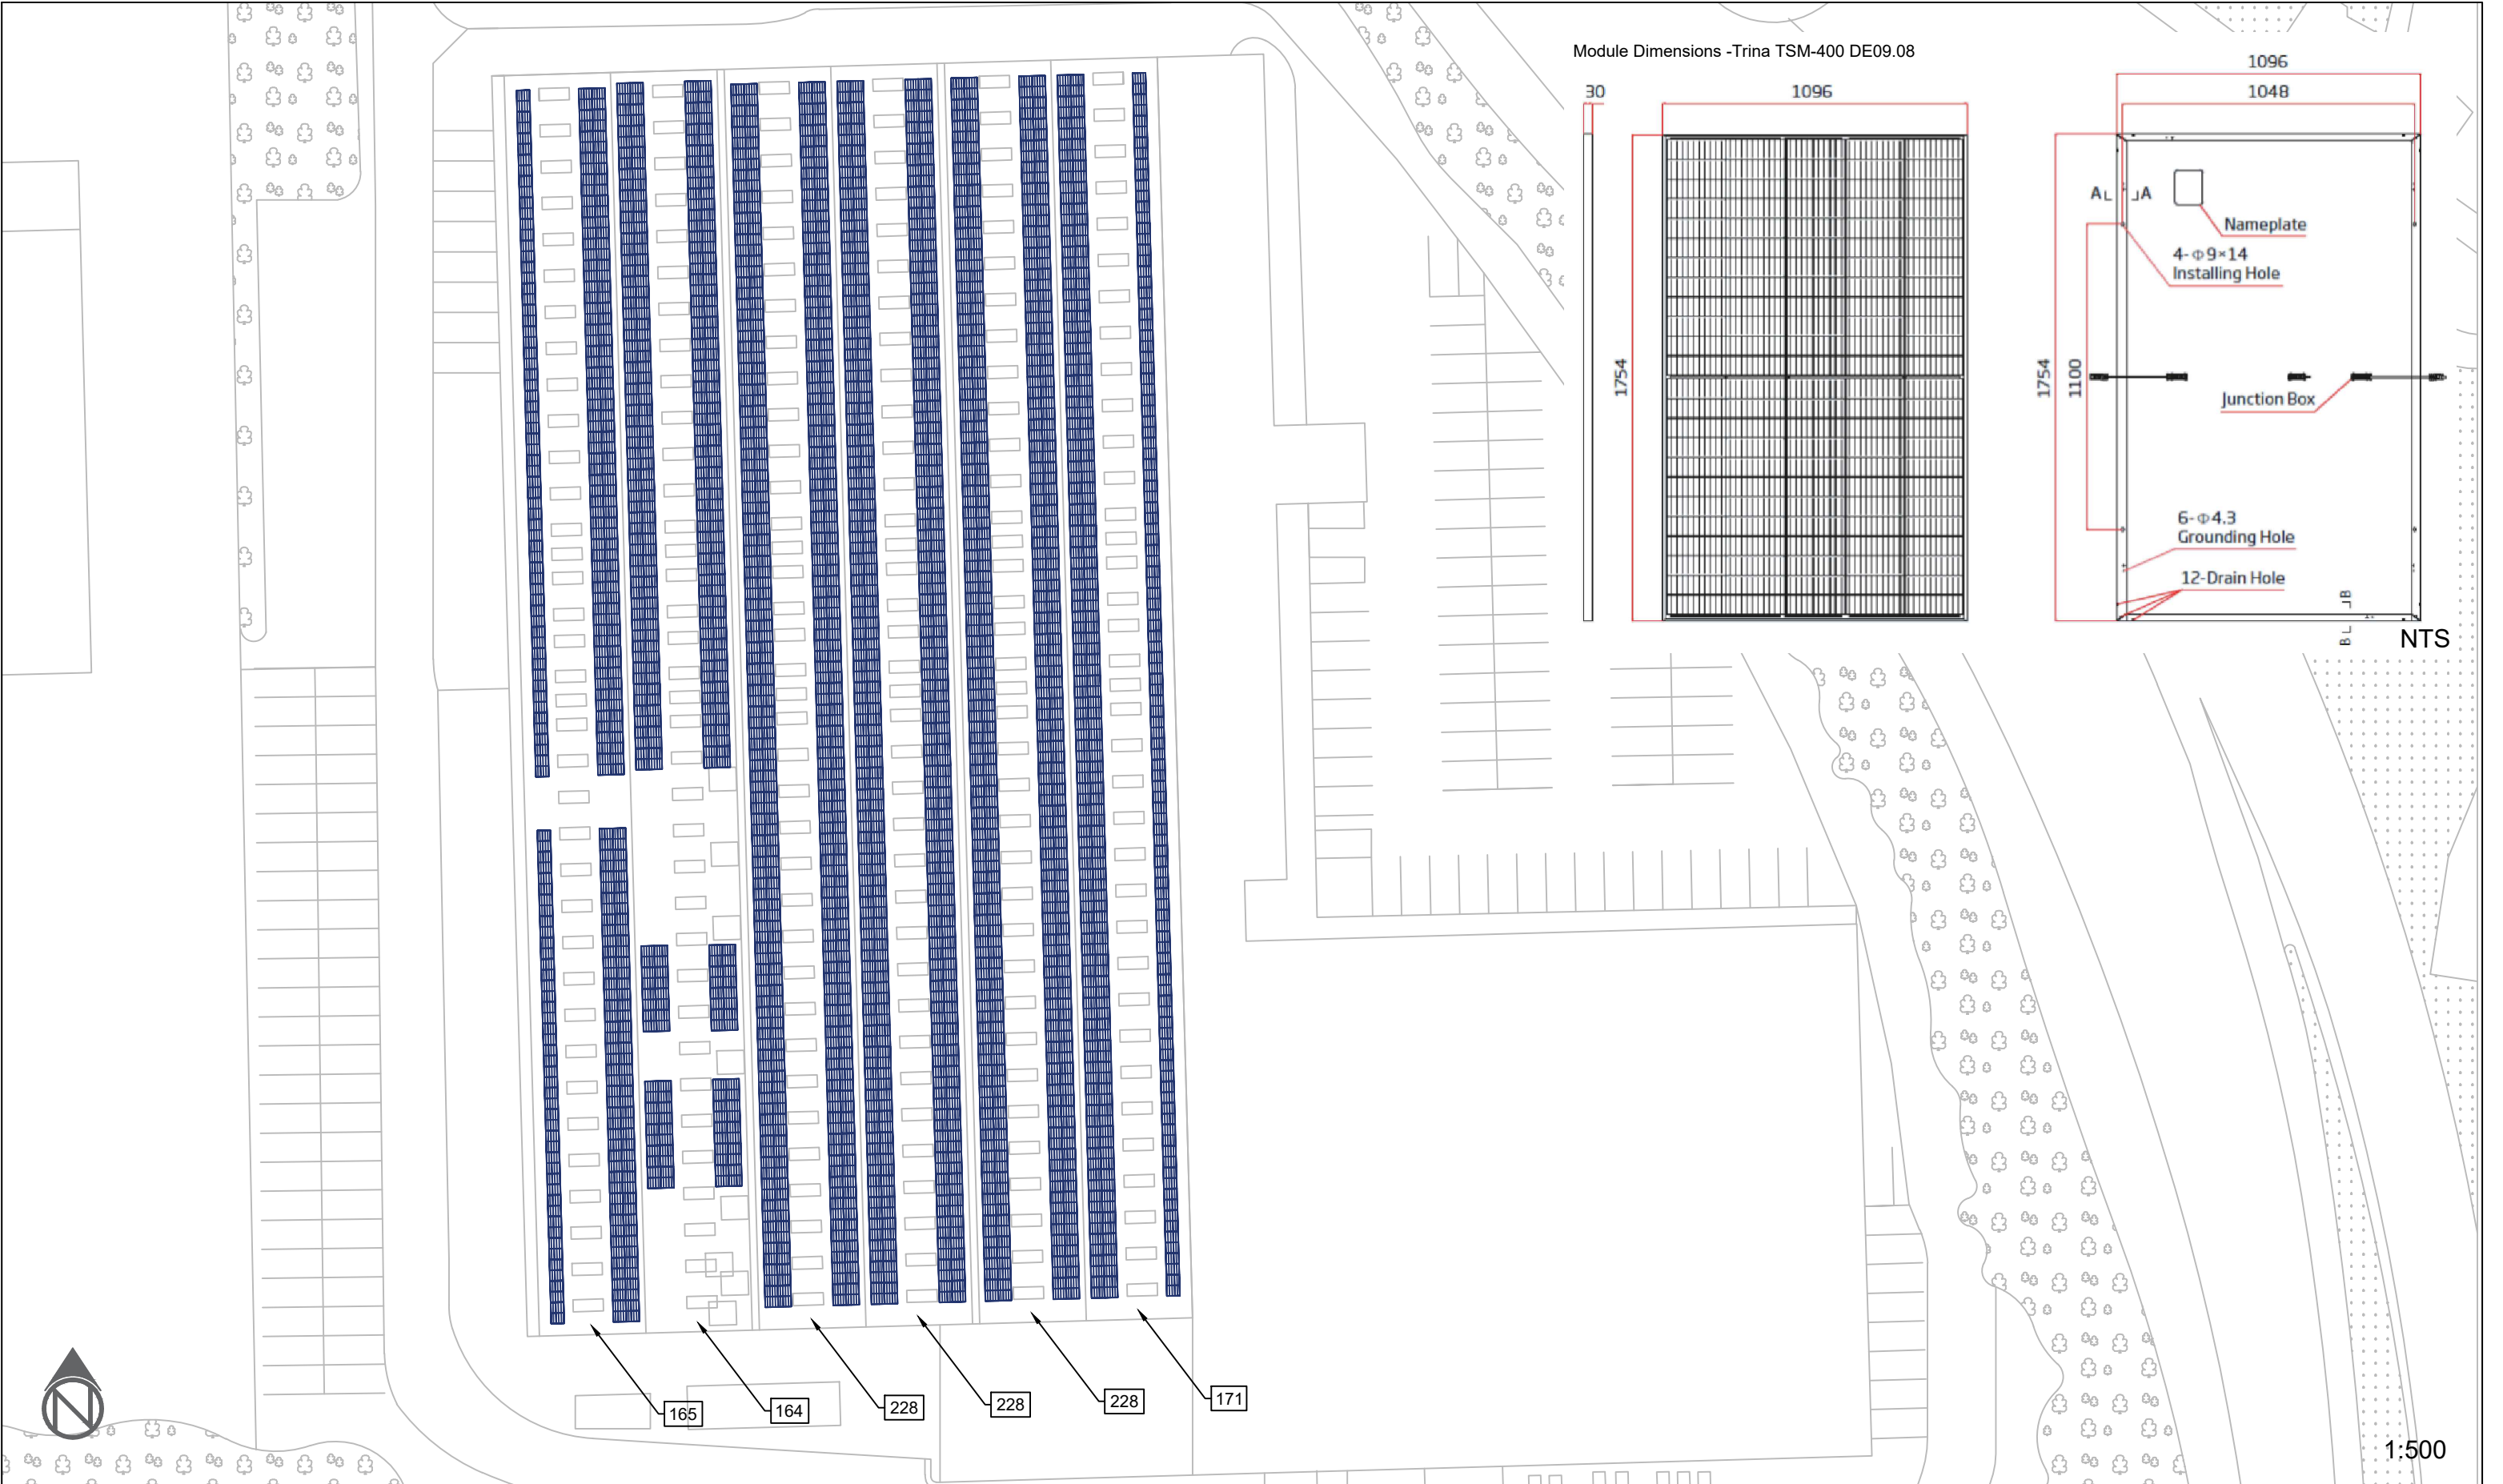

Rev: 00		Project Name: VIRGIN MEDIA		Date: 06/12/21		Do not scale from this drawing. All dimensions are indicative only and are in mm unless otherwise stated. Do not use any dimensions without checking on site. The drawing is copyright of The Phoenix Works Ltd and these drawings must not be used or replicated without The Phoenix Works Ltd's written consent. © Copyright 2021 The Phoenix Works Ltd	Rev: 00	Date: 06/12/21	Change: ORIGINAL	Dwn: CO	Rev: 06	Date: XX/XX/XX	Change: ORIGINAL	Dwn: XX	Project Details:
Drawing ref: VM-BAGULEY-006	Project Address: BAGULEY MANCHESTER M23 1EE						01	XX/XX/XX	XXXXX	XX	07	XX/XX/XX	XXXXX	XX	
							02	XX/XX/XX	XXXXX	XX	08	XX/XX/XX	XXXXX	XX	
							03	XX/XX/XX	XXXXX	XX	09	XX/XX/XX	XXXXX	XX	
							04	XX/XX/XX	XXXXX	XX	10	XX/XX/XX	XXXXX	XX	
							05	XX/XX/XX	XXXXX	XX	11	XX/XX/XX	XXXXX	XX	
Drawn By: CO		Checked By: RM		Scale: 1:500	Page Size: A3	GENERAL LAYOUT									
Drawing ref: VM-BAGULEY-006														Rev: 00	