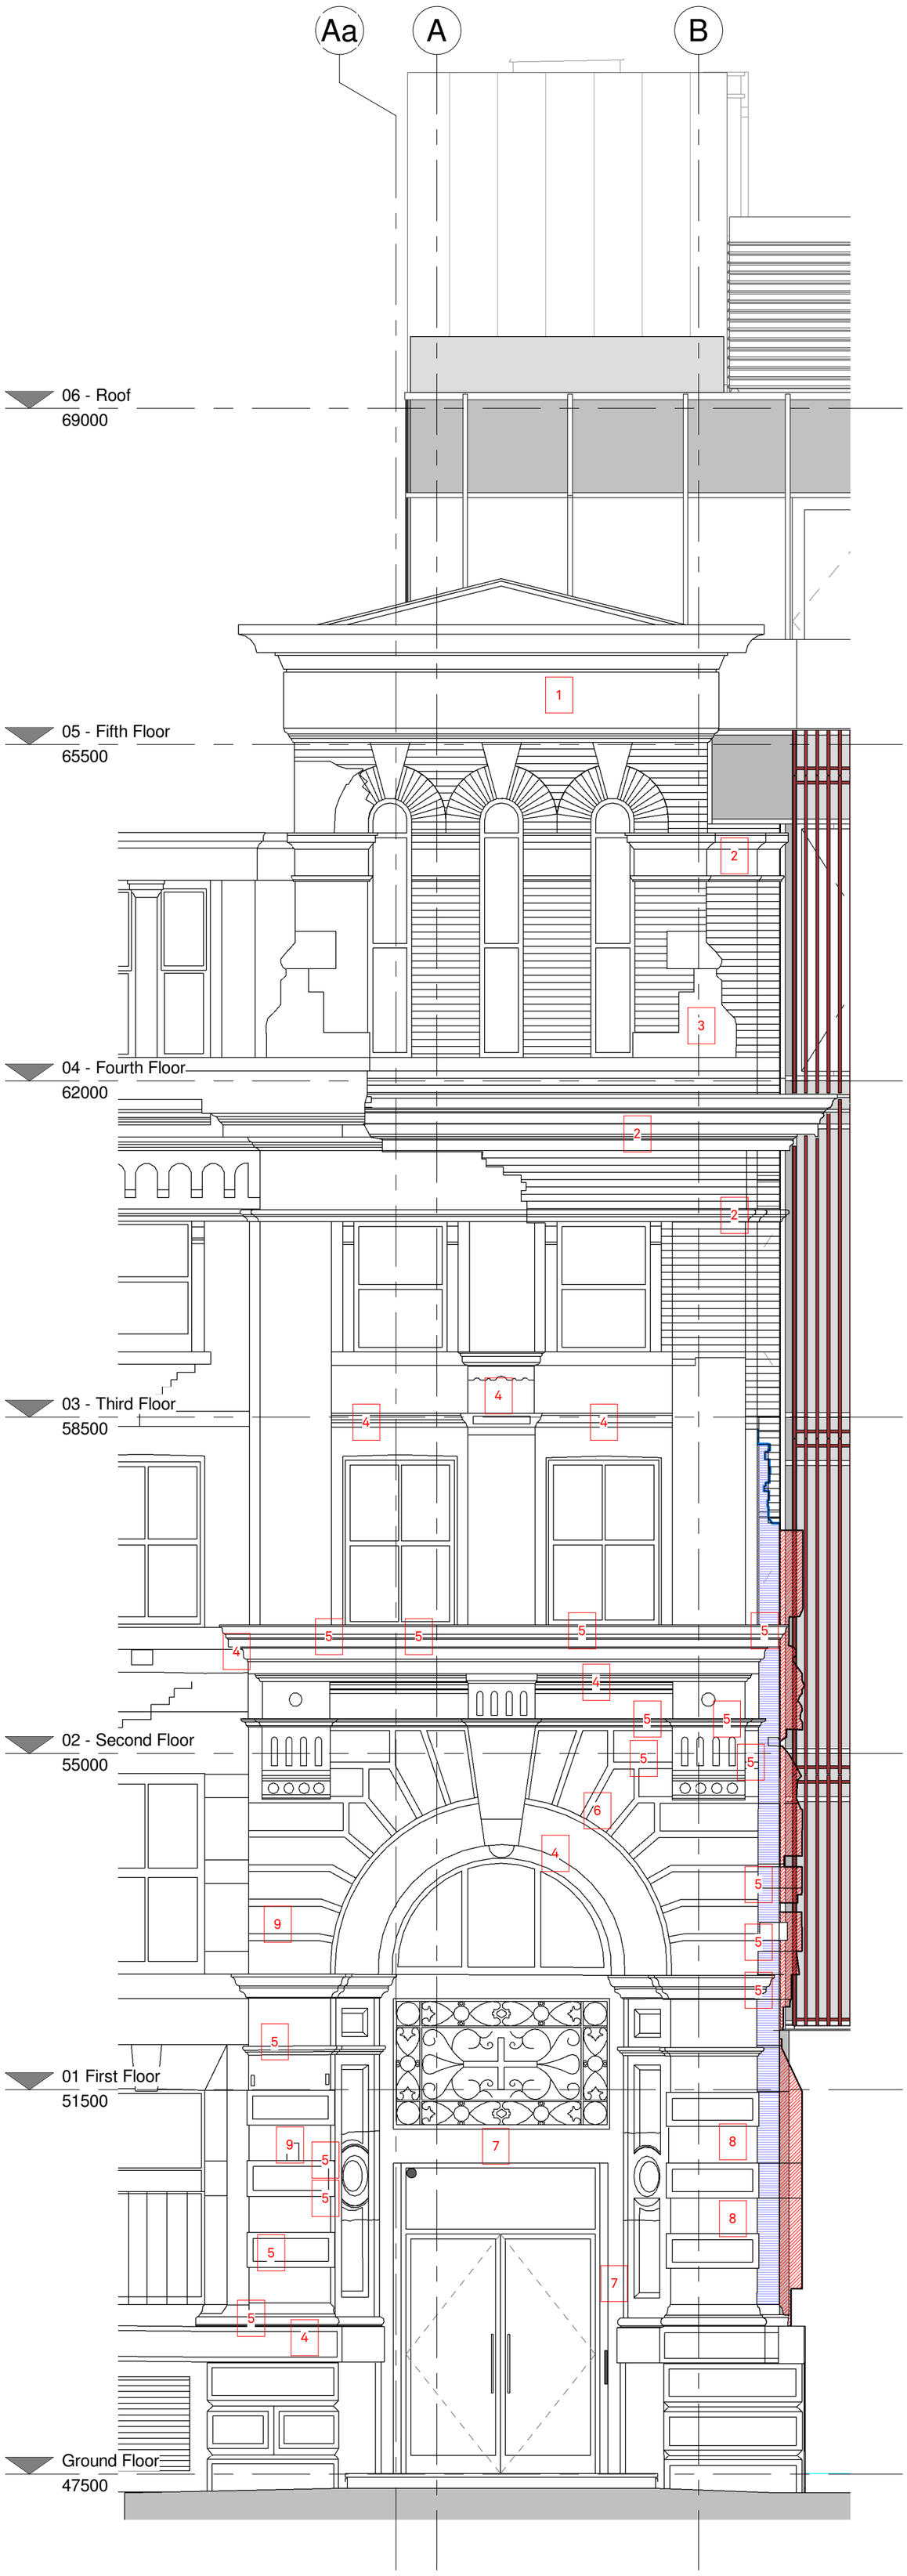


1 Dale Street - Existing Facade Repair works
1 : 50

Notes

This document is © Falconer Chester Hall Limited
All drawing measurements shall not be obtained by scaling. Any discrepancies on this document to be immediately reported to the Architect. Verify all dimensions and levels prior to construction. This Document shall be read in conjunction with related documents, specifications and associated models.

This drawing contains the following model files:

P16019-FCH-XX-XX-M3-A-0001 [P0.1] [S2]

STONEWORK TO BE CARRIED OUT:

1. Replace Missing Tympanum
2. Replace missing stone string course
3. Replace complete buttress to match existing
4. Descale stone
5. Indent in stonework
6. Rework voussoir
7. Remove cermenticious coating
8. Rework flat ashlar face
9. Remove metal work

NOTES:

General notes for all stone work:

Doff/Thermatech clean to all stone work
Remove all existing ferrous fixings
Fill all existing fixing holes with colour matched mortar
Cut out and repoint all joints
Replace stone to upper section of building
Crack investigation where brick work meets the stonework to the left-hand side.

Revision	Date	Rev By	Chk By	Description
P3	15.11.21	RE		Step to office entrance included. Entrance door revised.
P2	22.07.21	LR	RE	Ramp shown on existing facade
P1	12.07.21	RE	GJ	4th Floor cornice updated to reflect site installation.

FALCONER CHESTER HALL

FCH

London | Liverpool | Manchester | Kuala Lumpur

Drawing No. **P16019-FCH-XX-XX-DR-A-6023** Rev. **P3**

Project Title **27 Dale Street, Manchester**

Drawing Title **Existing Facade Repair Works**

Client **Kamani Property Group**

Status	Purpose of Issue	Date	Drawn By
S2	**For Comments**	**June 2020**	**RE**
Job No.	Drawing Stage	Scale	Checked By
P16-019	**(4) Technical Design**	**As indicated @ A2**	**GJ**

Tel +44 (0) 0151 243 5800
© Falconer Chester Hall Limited
www.fcharchitects.com