


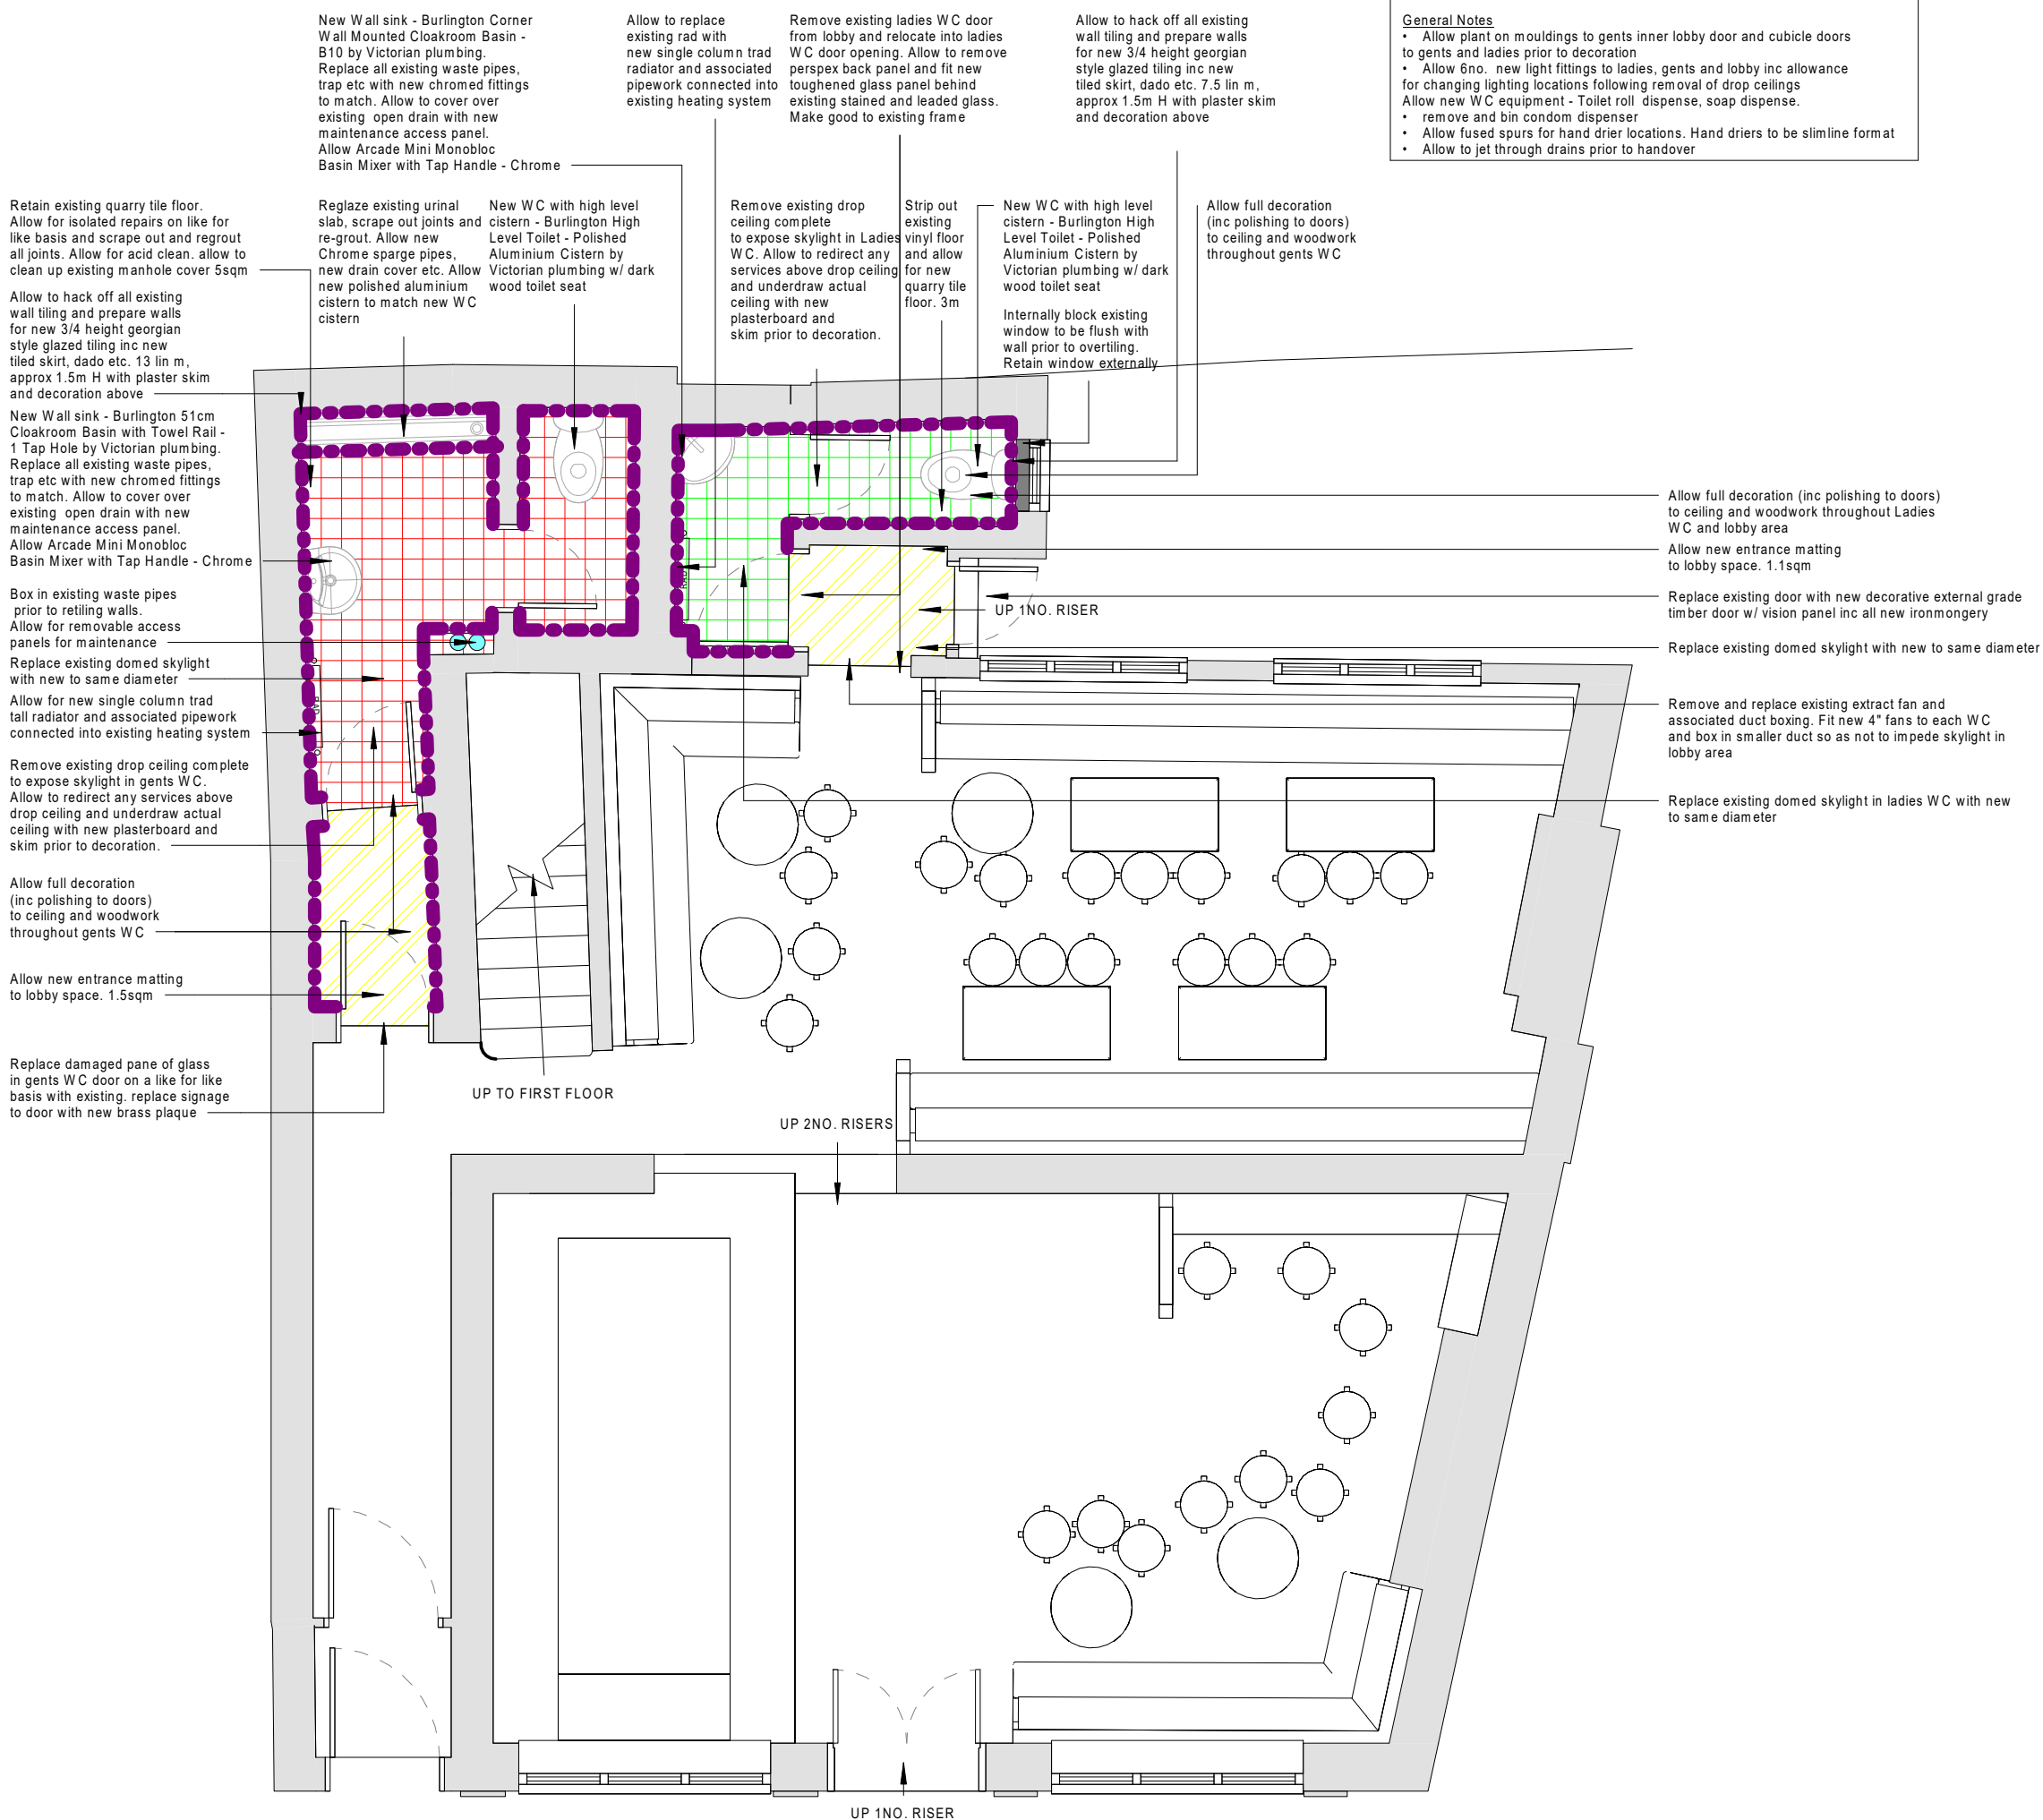

PROPOSED GROUND FLOOR LAYOUT

EDA: 44 M2

GROSS FLOOR AREA: 78 M2

Ground Floor
1 : 50

B	08.04.2022	Tile height reduced to 1.5m
A	01.04.2022	wall tiling reduced to 3/4 height. ttemp toilet omitted
1	XXXXXXXX	First Issue for Information
[Rev]	Date	Notes

Drawing Number
0002

Drawing Title
Proposed Scheme GA

Project
City Arms, Manchester

Client
Graham Noakes - Greene King

Job Number	Size	Scale
3046	A2	1 : 50
Drawn	Approved	Date
CIP	/	21.03.2022



THIS DRAWING REMAINS THE COPYRIGHT OF MILLSON GROUP LTD. AND IT MUST NOT BE COPIED OR REPRODUCED WITHOUT WRITTEN CONSENT.

ALL SETTING OUT, DIMENSIONS AND LEVELS SHOULD ONLY BE TAKEN FROM THE FIGURED DIMENSION VALUES STATED ON THE DRAWING. NO ATTEMPT SHOULD BE MADE TO SCALE FROM THE DRAWING MANUALLY. ALWAYS ASK IF YOU REQUIRE MORE INFORMATION.

ANY VARIATION BETWEEN DRAWINGS AND SITE CONDITIONS ARE TO BE REPORTED TO MILLSON GROUP LTD. IMMEDIATELY. ALL CONTRACTORS MUST VISIT THE SITE AND ARE SOLELY RESPONSIBLE FOR TAKING AND CHECKING ALL DIMENSIONS RELATIVE TO THE WORK THEY ARE REQUIRED TO CARRY OUT.

THIS DRAWING MUST NOT BE USED ON SITE UNLESS ISSUED FOR CONSTRUCTION.