


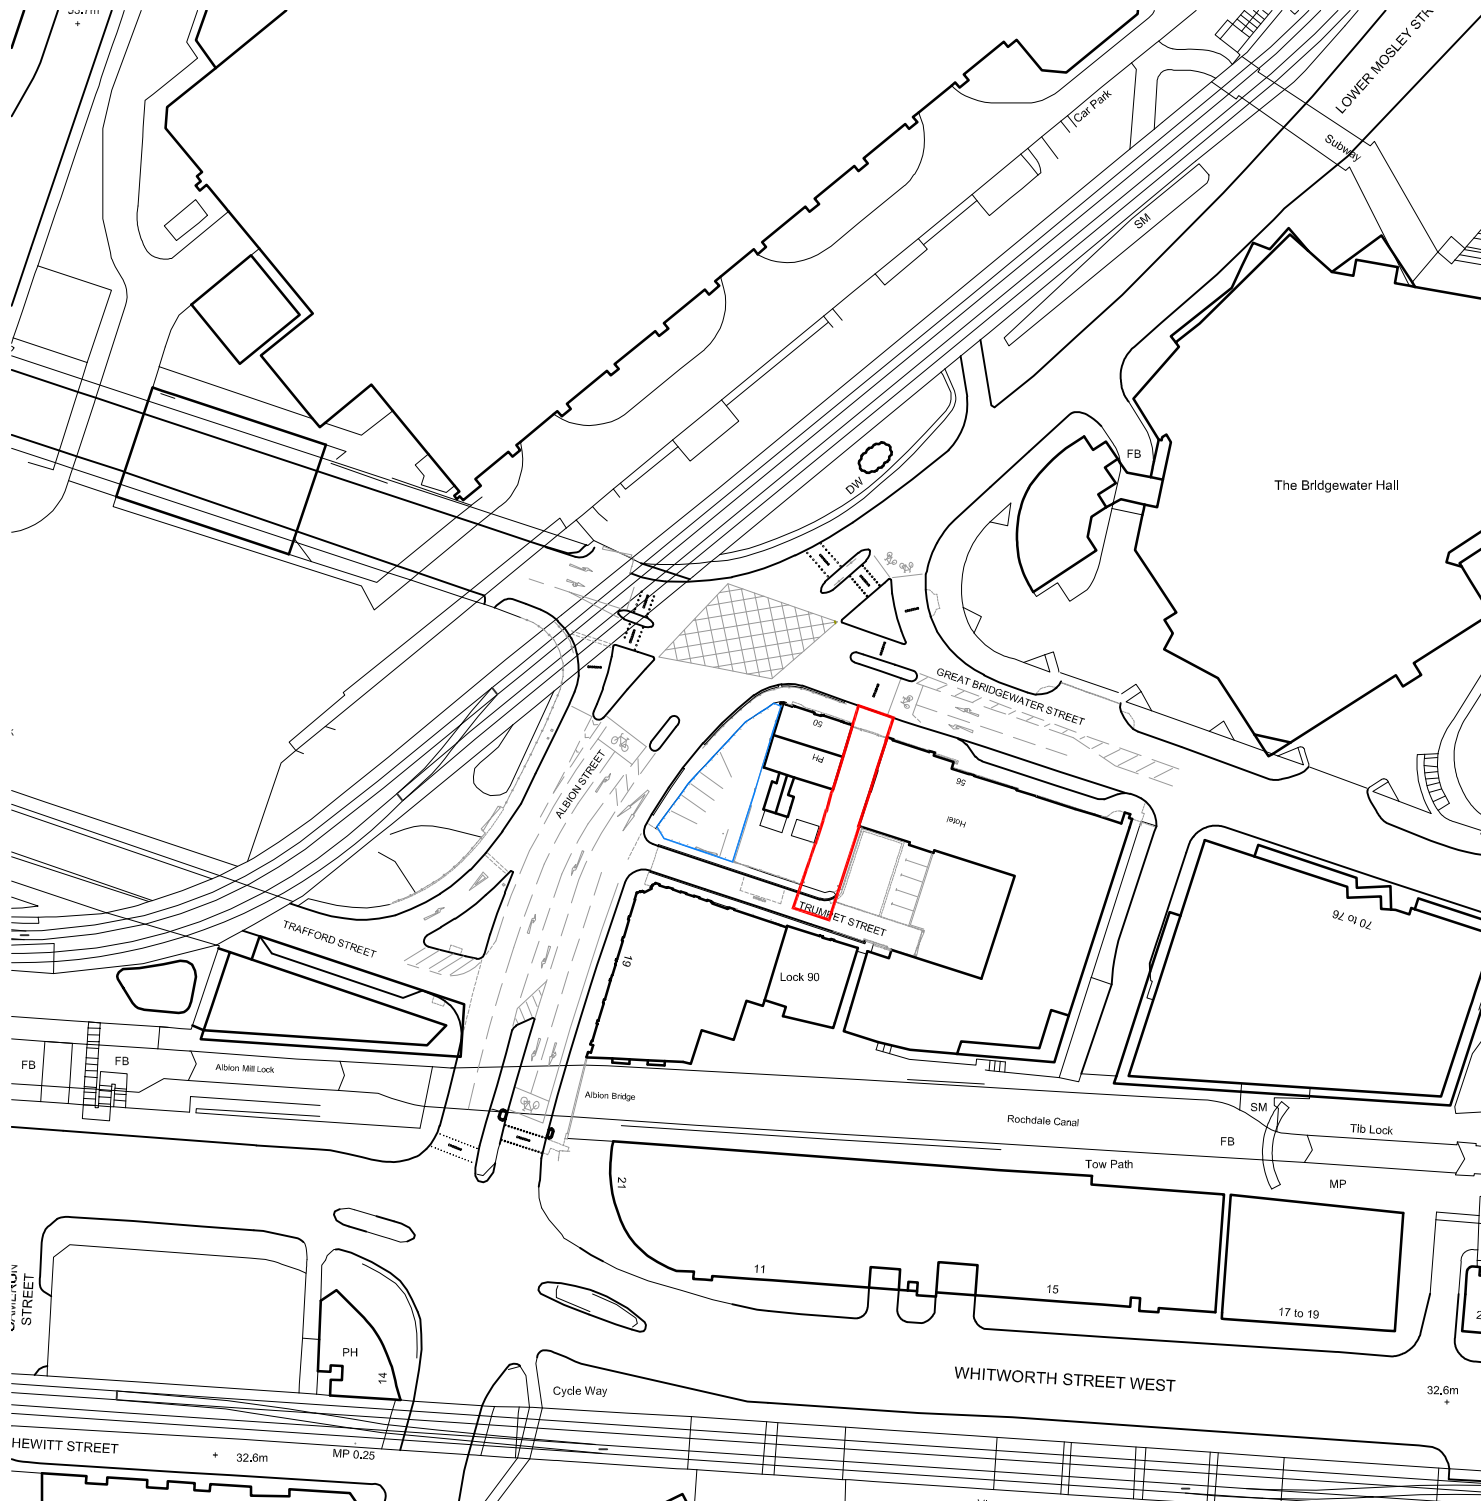

- Application Site Boundary
- Extent of applicants ownership

| rev | description                   | drawn | auth | date |
|-----|-------------------------------|-------|------|------|
|     | DO NOT SCALE OFF THIS DRAWING |       |      |      |

© LEACH RHODES WALKER 2001

**LeachRhodesWalker**  
Architects

Info@lrw.co.uk | www.lrw.co.uk  
50 Deamans Place | Manchester | M3 5LH

**Manchester** +44 (0)161 833 0211 **London** +44 (0)207 2012160 **Bucharest** +40 (21) 650 4024

|   |                               |                       |                             |
|---|-------------------------------|-----------------------|-----------------------------|
| client<br><b>ARROWSMITH MANAGEMENT LTD</b>   |                               |                       |                             |
| project<br><b>APEX TOWER<br/>ALBION STREET, MANCHESTER</b>   |                               |                       |                             |
| project no<br><b>8158</b>   | drawing no<br><b>L(00)113</b> | rev<br><b>A</b>       |                             |
| description<br><b>SITE EDGED RED<br/>SITE B</b>   |                               |                       |                             |
| scale<br><b>1:1250@ A4</b>   | date drawn<br><b>28.01.22</b> | drawn by<br><b>KM</b> | authorised by<br><b>CJG</b> |
| purpose of issue<br>planning <input type="radio"/> building regs <input type="radio"/> tender <input type="radio"/> comment <input type="radio"/> approval <input type="radio"/> construction <input type="radio"/> |                               |                       |                             |

