


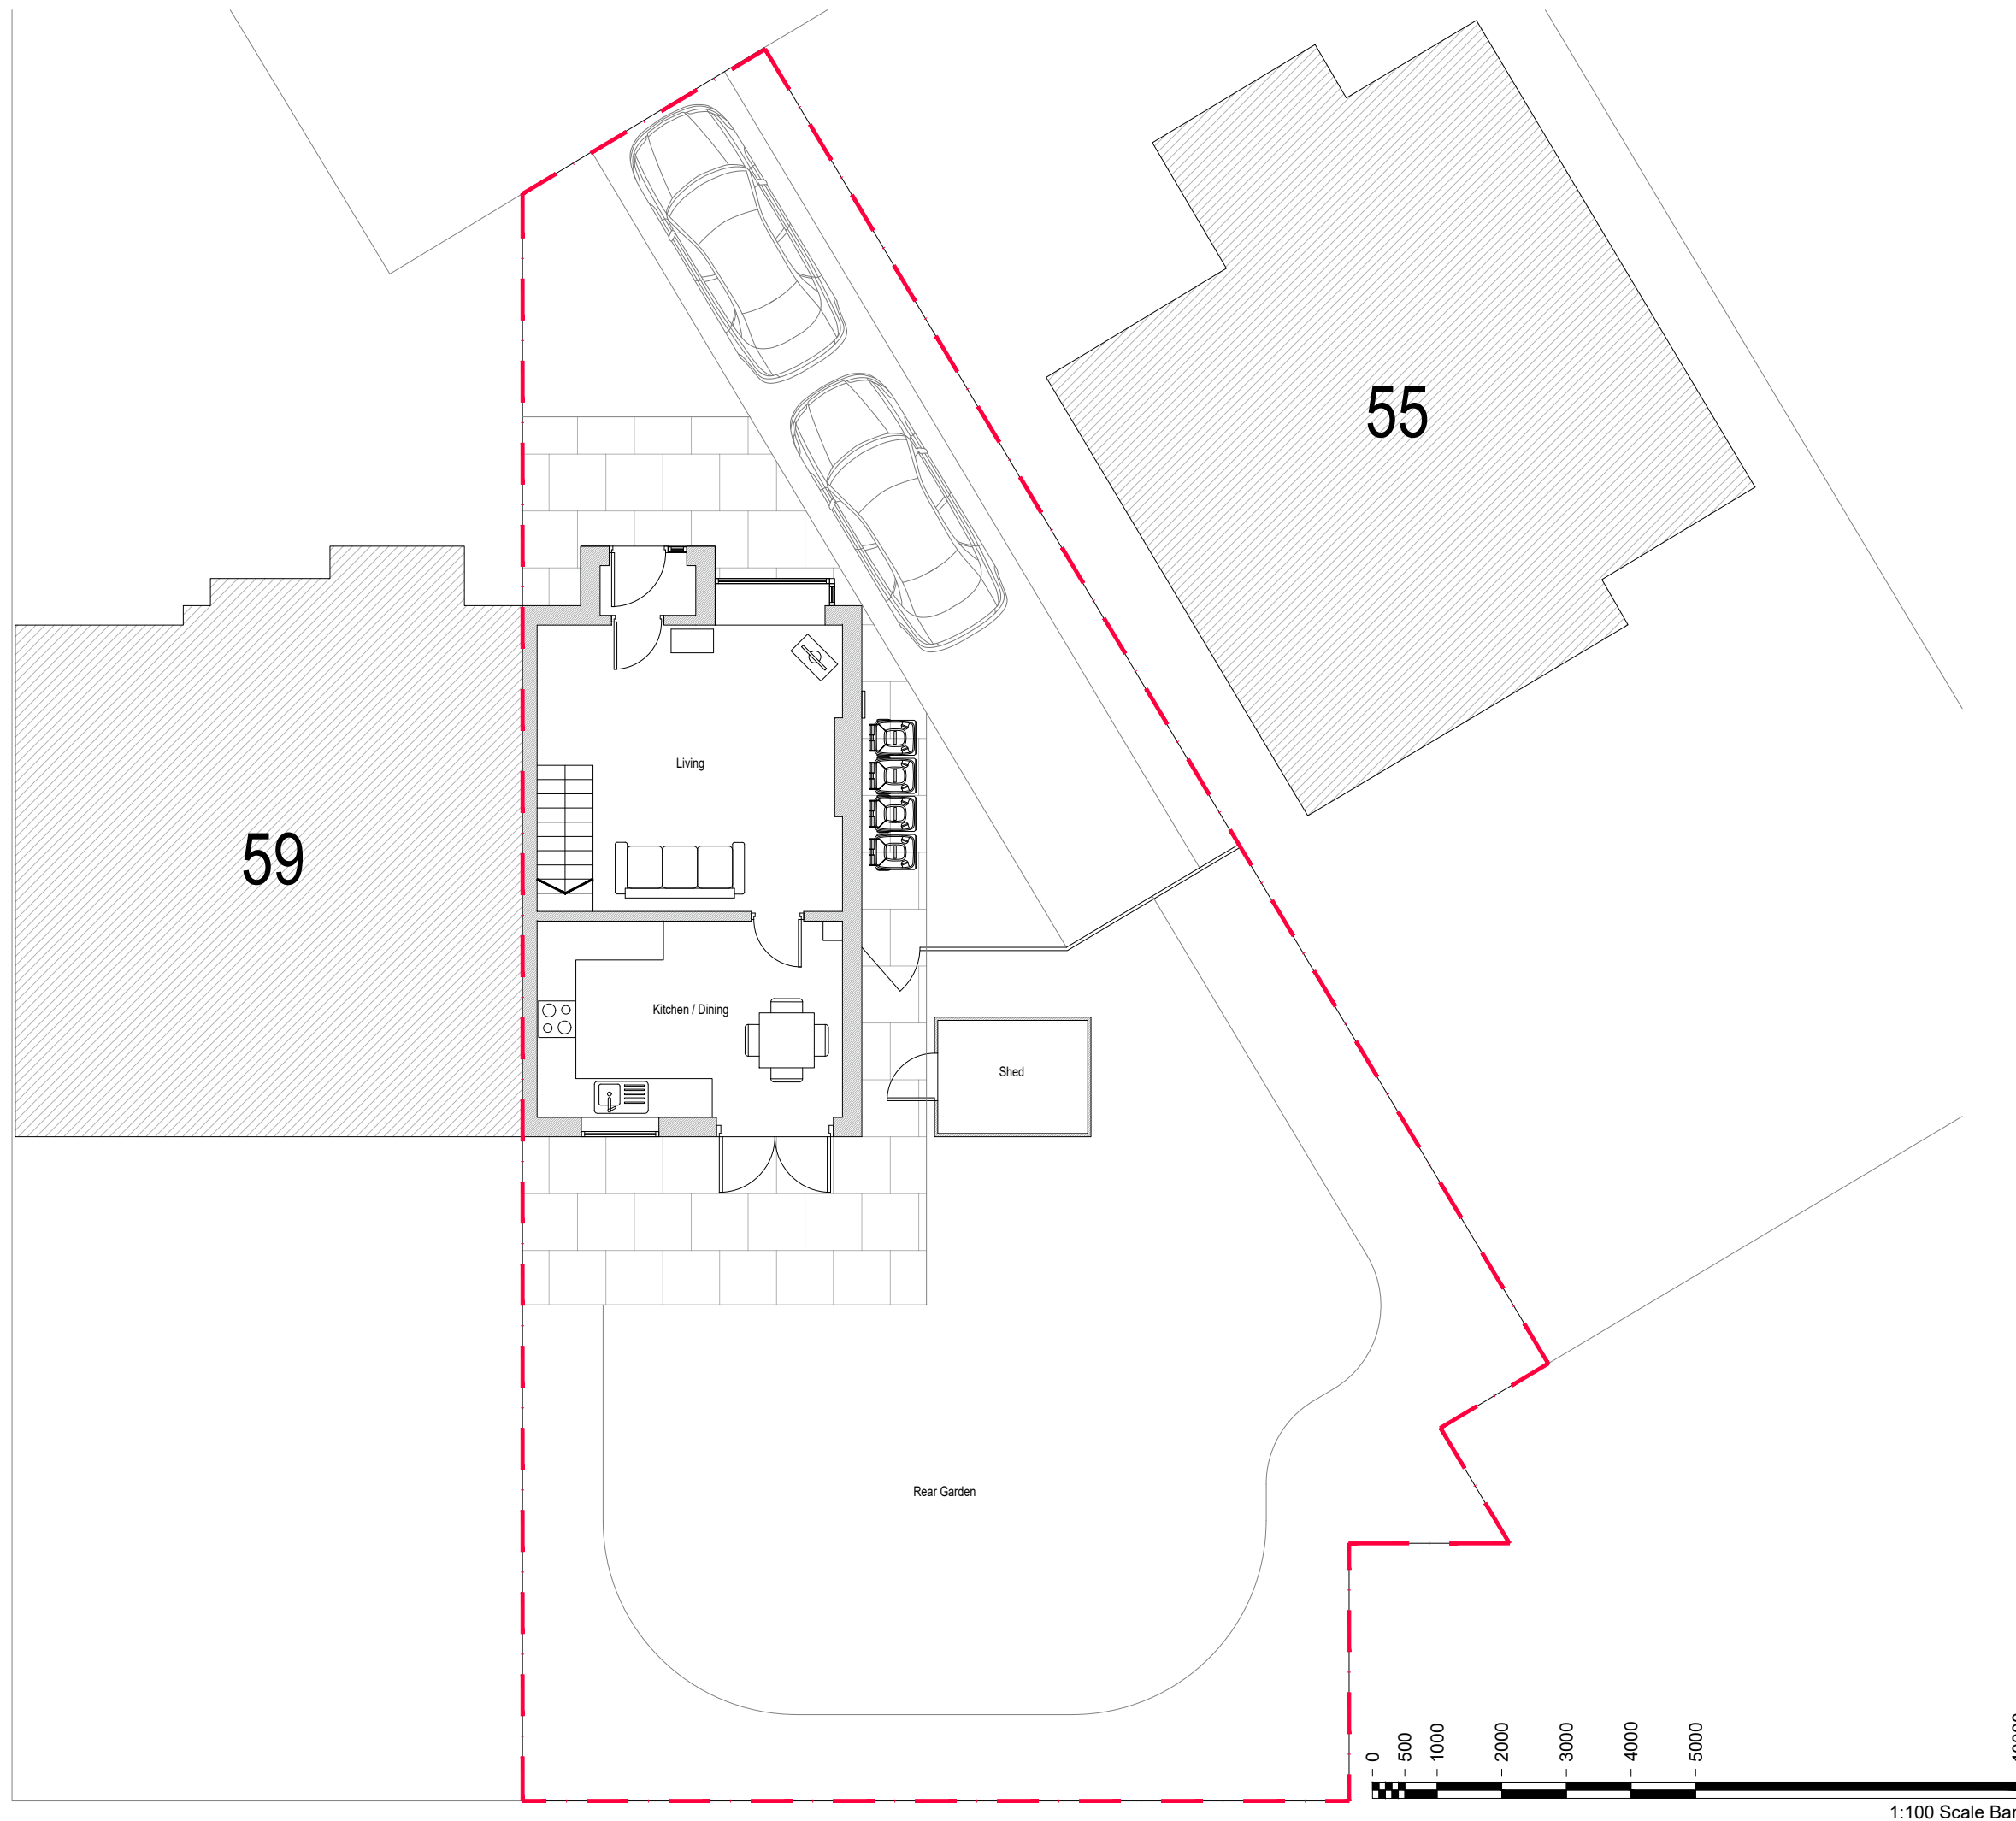

Project.

57 Bronington Close,
Northenden, M22 4ZQ

Scale.

1:100 @ A3

Title.

Existing Plan

Drwg No.

002

