




THE BUILDER MUST CHECK THE SITE AND THE APPROVED DRAWINGS BEFORE COMMENCING THE WORKS AND MUST TAKE ANY WORKING MEASUREMENTS AS NECESSARY. ANY DISCREPANCY IN THE DRAWING MUST BE REPORTED TO THE CLIENT .

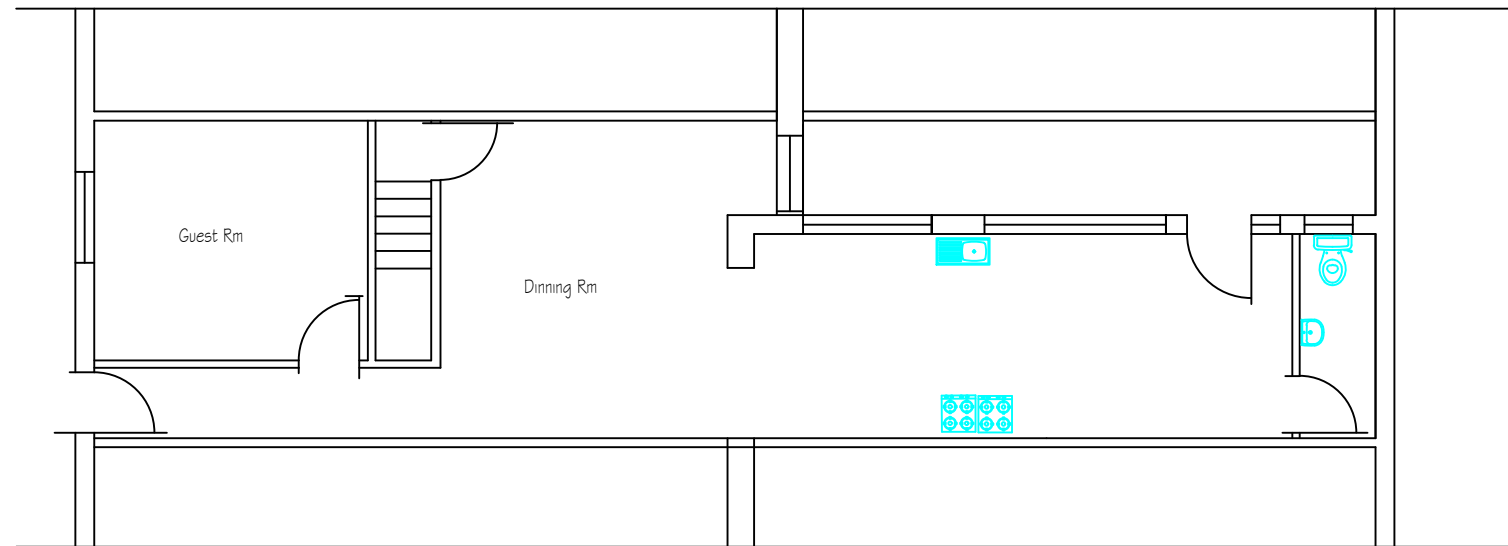

Ground Floor

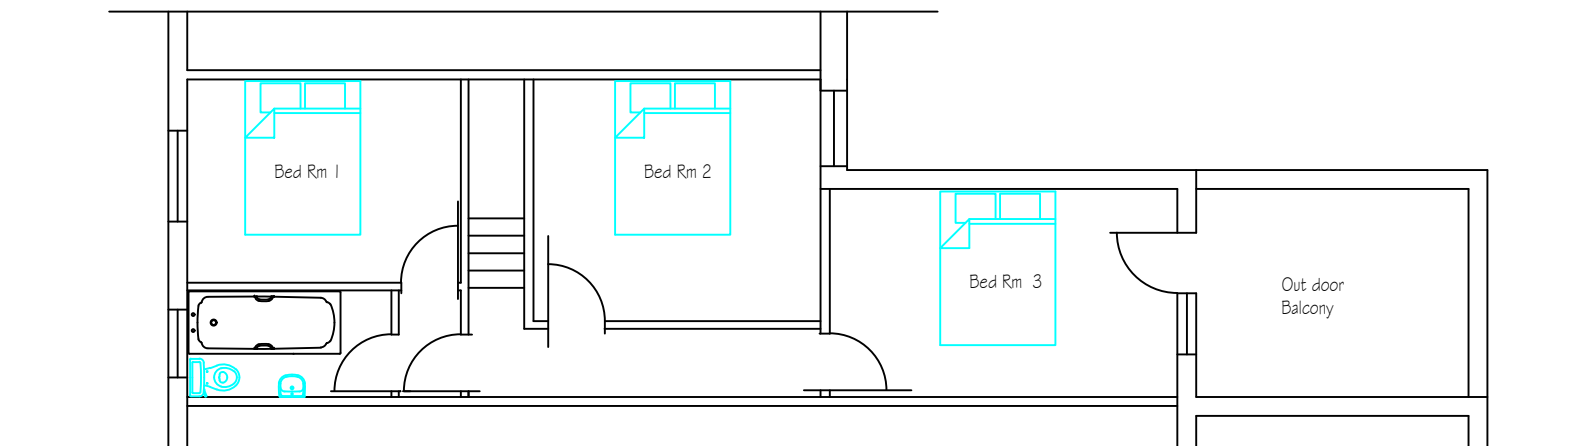

1st Floor

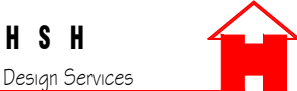

H S H

Engineering Design Services

428 Cheetham Hill Road Cheetham Manchester
M8 9LE. UK 01617956385,07940197 333

project title	Proposed 1st Floor extension to create a sun-lounge		
client	Mr Aslam Zeria		
dwg. title	Site Layout Plan		
dwg.no.	sheet no.	scale.	job no.
01		1:100 @ A3	

10 Carley Terrace Heaton Park Road M9 0QR

drawn by.	checked by.	approved by.	date
TZ		-	Jan 2022