


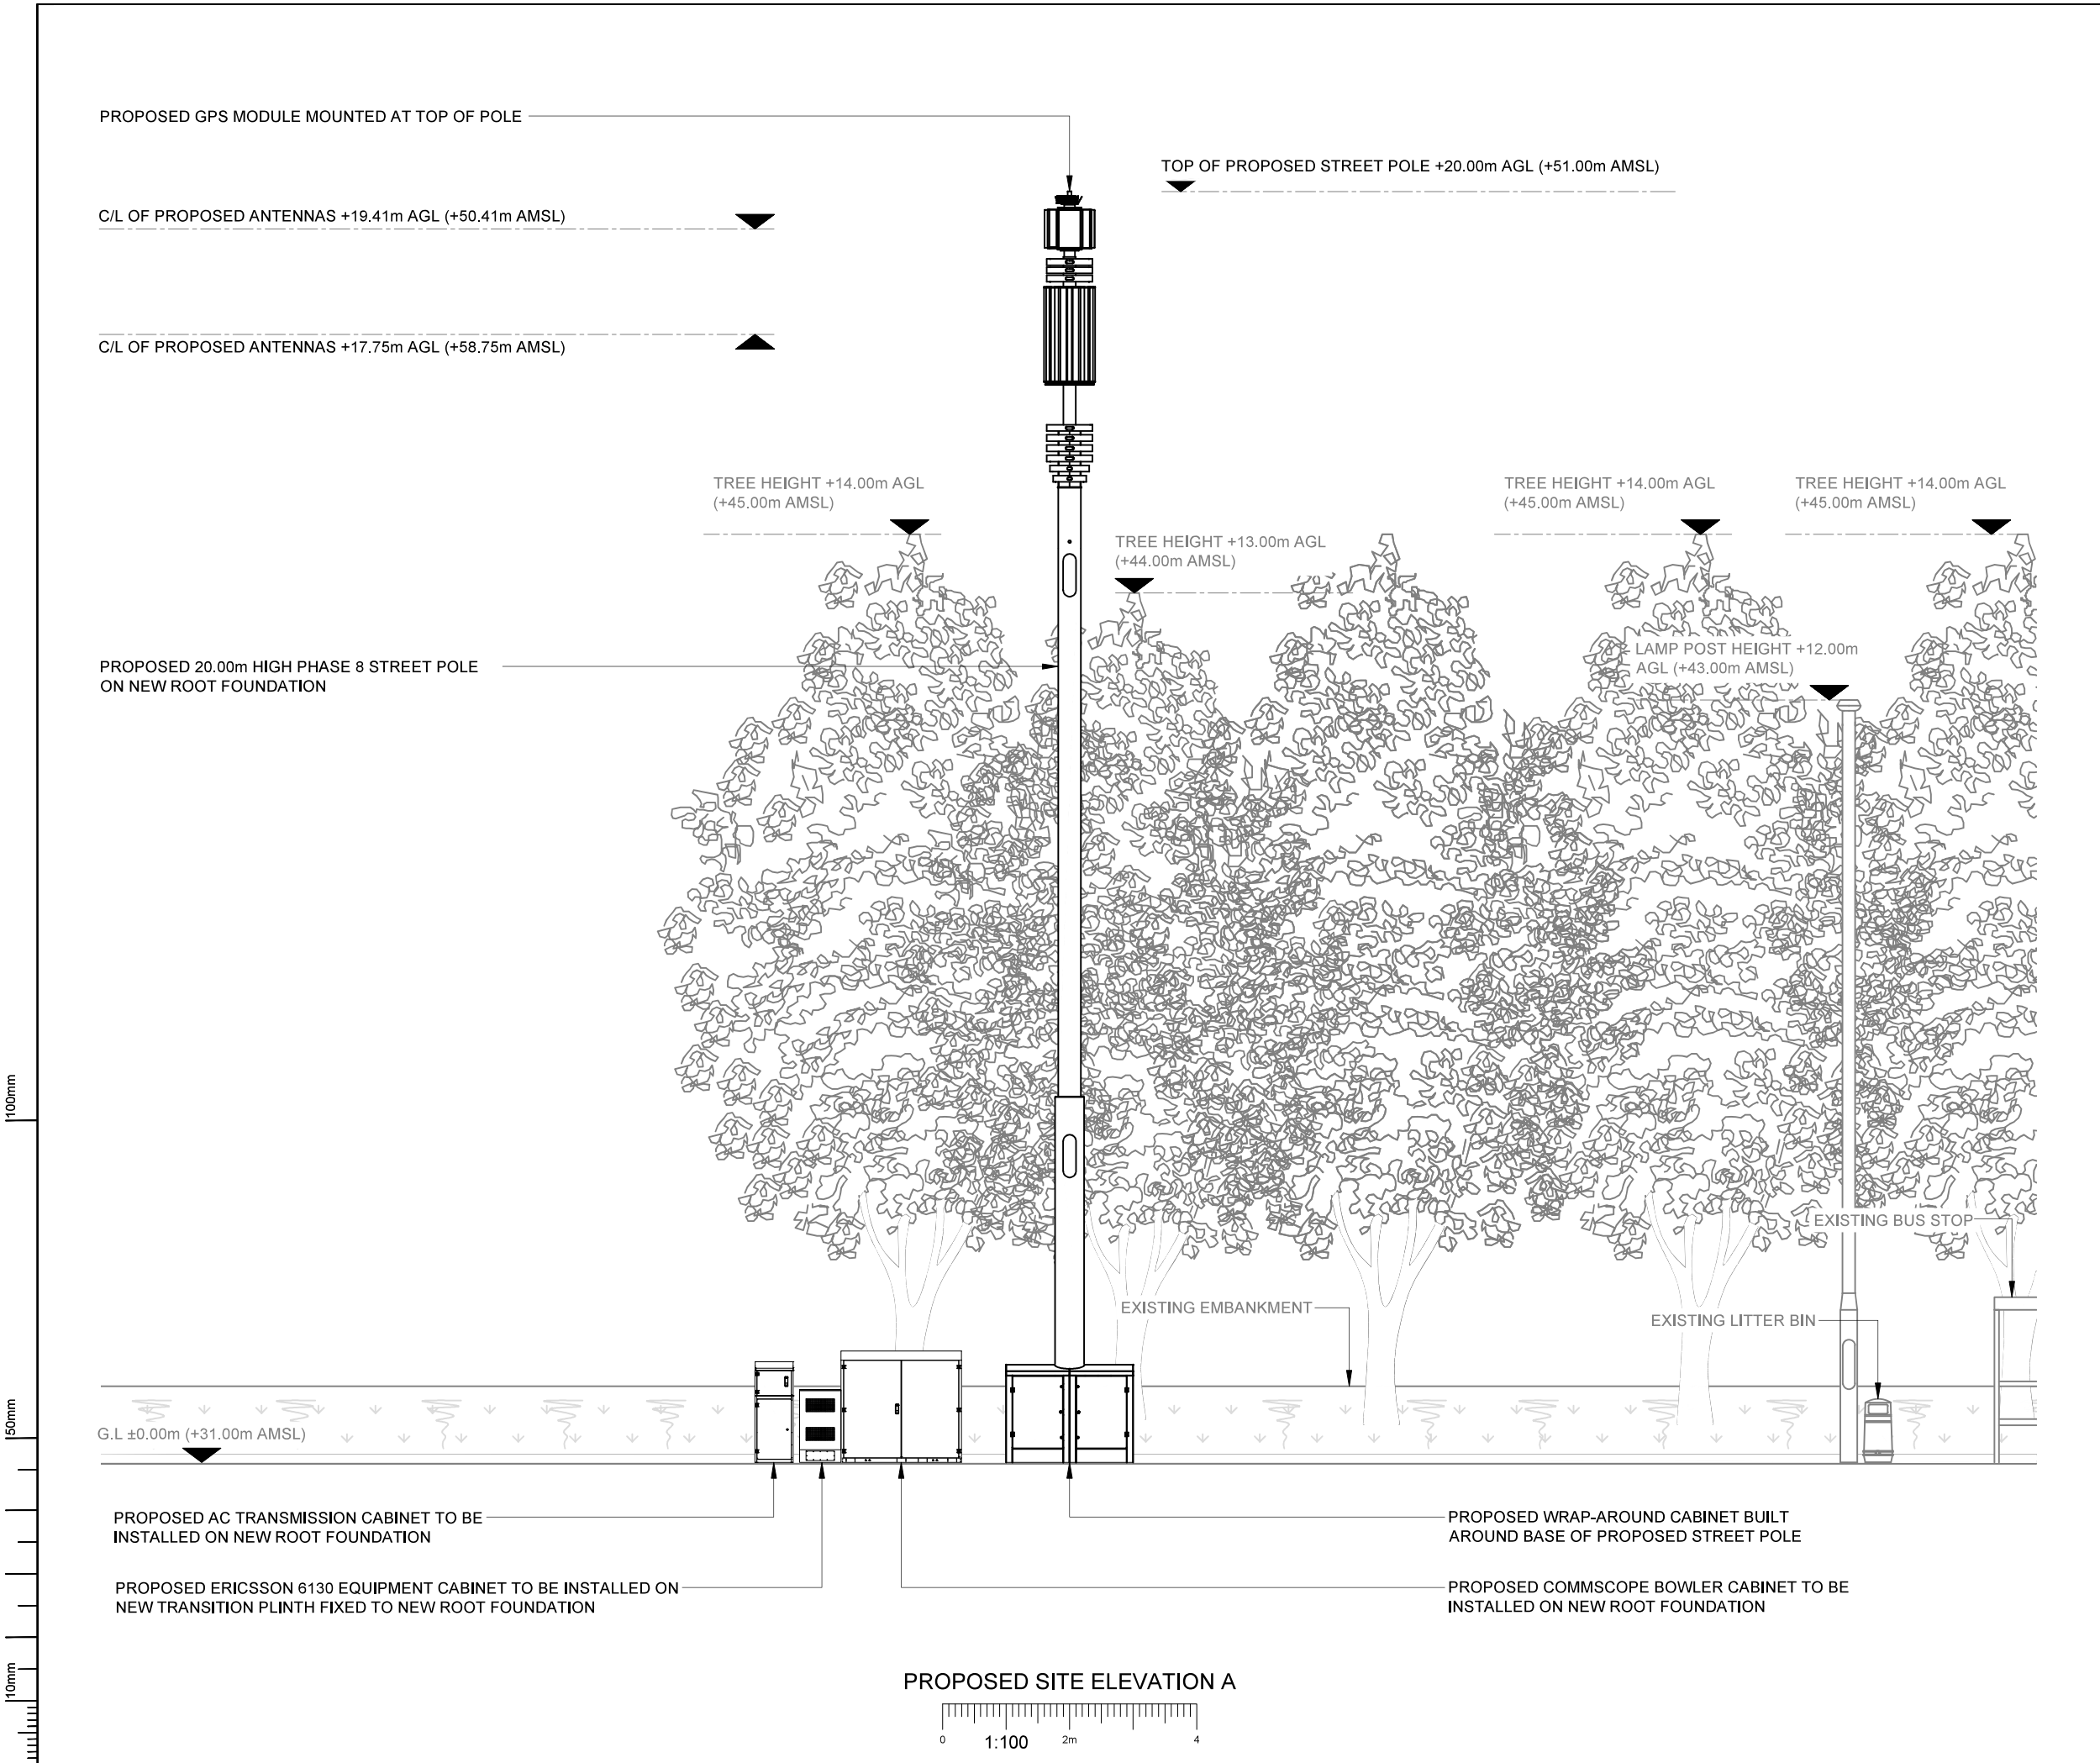

- NOTES:
- ALL DIMENSIONS IN MM UNLESS OTHERWISE NOTED.

|     |                     |     |     |          |
|-----|---------------------|-----|-----|----------|
|     |                     |     |     |          |
|     |                     |     |     |          |
|     |                     |     |     |          |
|     |                     |     |     |          |
| A   | Issued for Planning | TJP | RVB | 06.12.21 |
| REV | MODIFICATION        | BY  | CH  | DATE     |

**CK Hutchison  
Networks (UK)  
Limited**

Great Brighams Mead,  
Vastern Road, Reading,  
Berkshire, England,  
RG1 8DJ

Design Consultant & Principal Contractor:



Great British Communications  
Lapwing House, Block 3 Forward Point,  
Tan House Lane, Widnes, Cheshire, WA8 0SL  
t. 44 (0)151 420 4128  
www.gbcservices.co.uk

Site Name: **PRINCESS ROAD**

3UK Nominal ID: **MAN13709**

Address: **PRINCESS ROAD  
FALLOWFIELD TRIANGLE  
MOSS SIDE  
GREATER MANCHESTER  
M14 4RB**

Title: **265 PROPOSED SITE ELEVATION**

Project: **UNILATERAL SW**

Purpose of Issue: **PLANNING**

MBNL/TM/H3G Cell ID:  
**MAN519/80823/M0931**

Drawing No: **MAN13709\_MAN519\_80823\_M0931\_GA\_REV\_A**

Issue: **A**