



DRAWING NOTE:
A DETAILED MEASURED SURVEY
WAS NOT UNDERTAKEN,
DRAWINGS BASED ON
INDICATIVE MEASUREMENTS
PROVIDED BY A THIRD PARTY

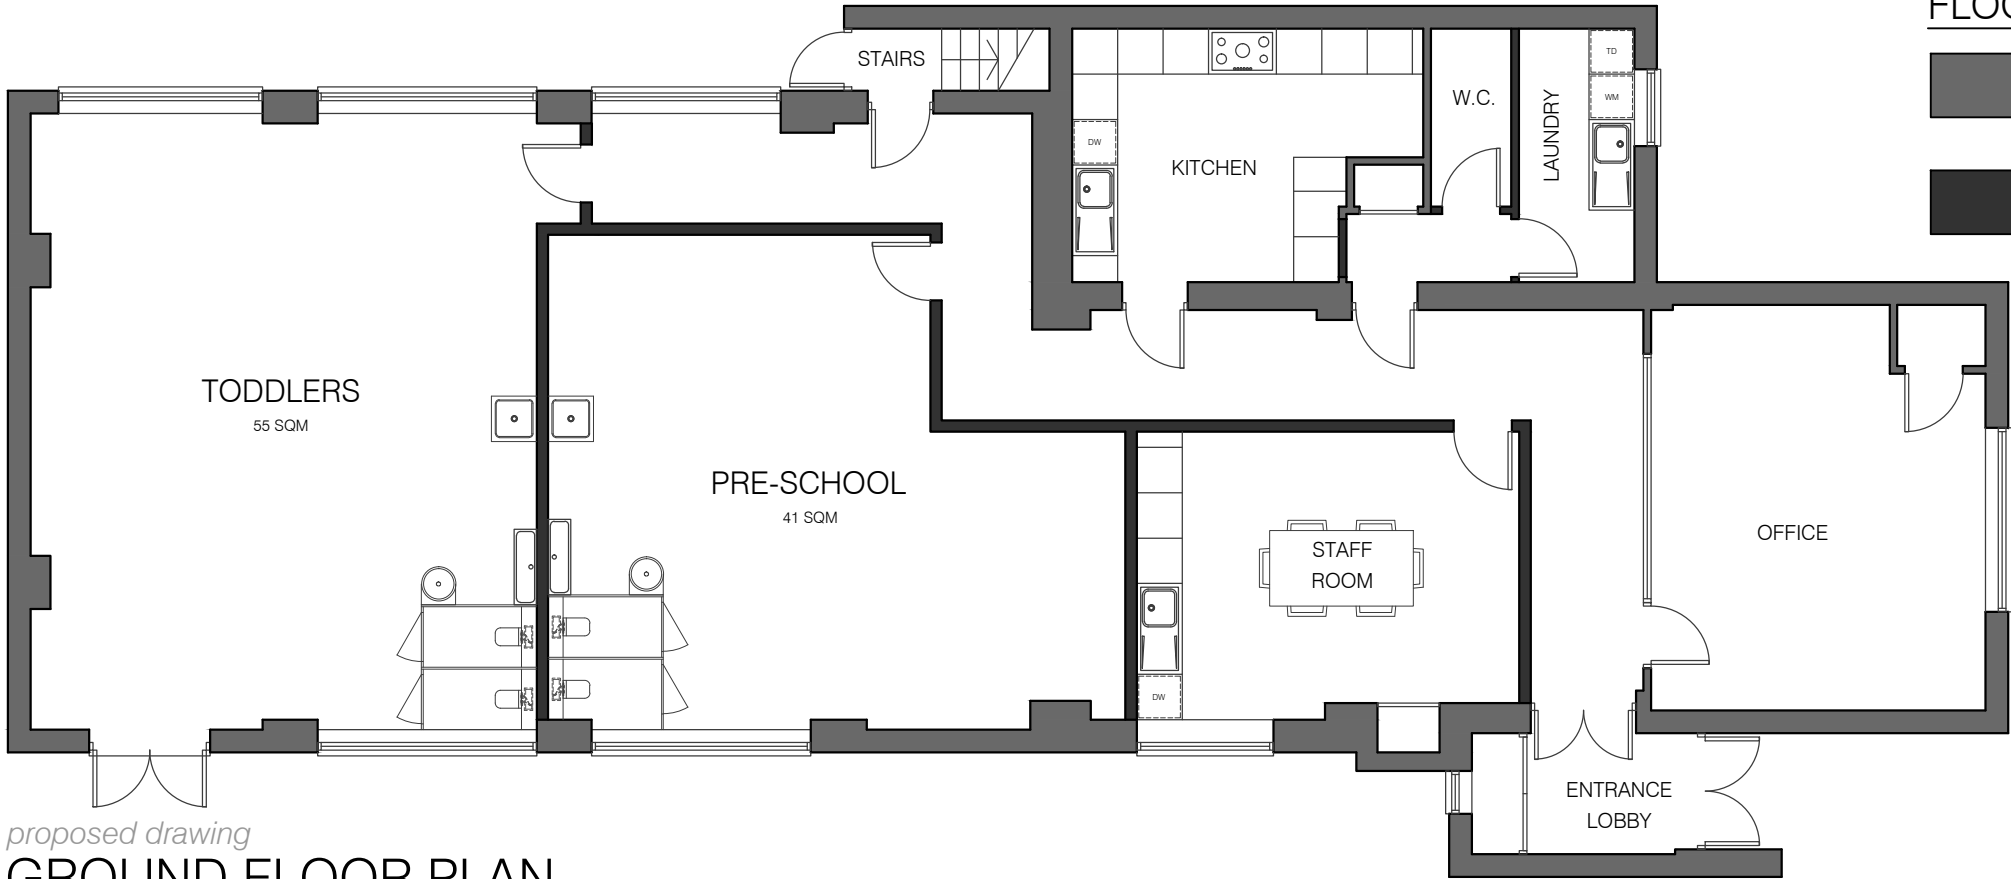

proposed drawing
GROUND FLOOR PLAN

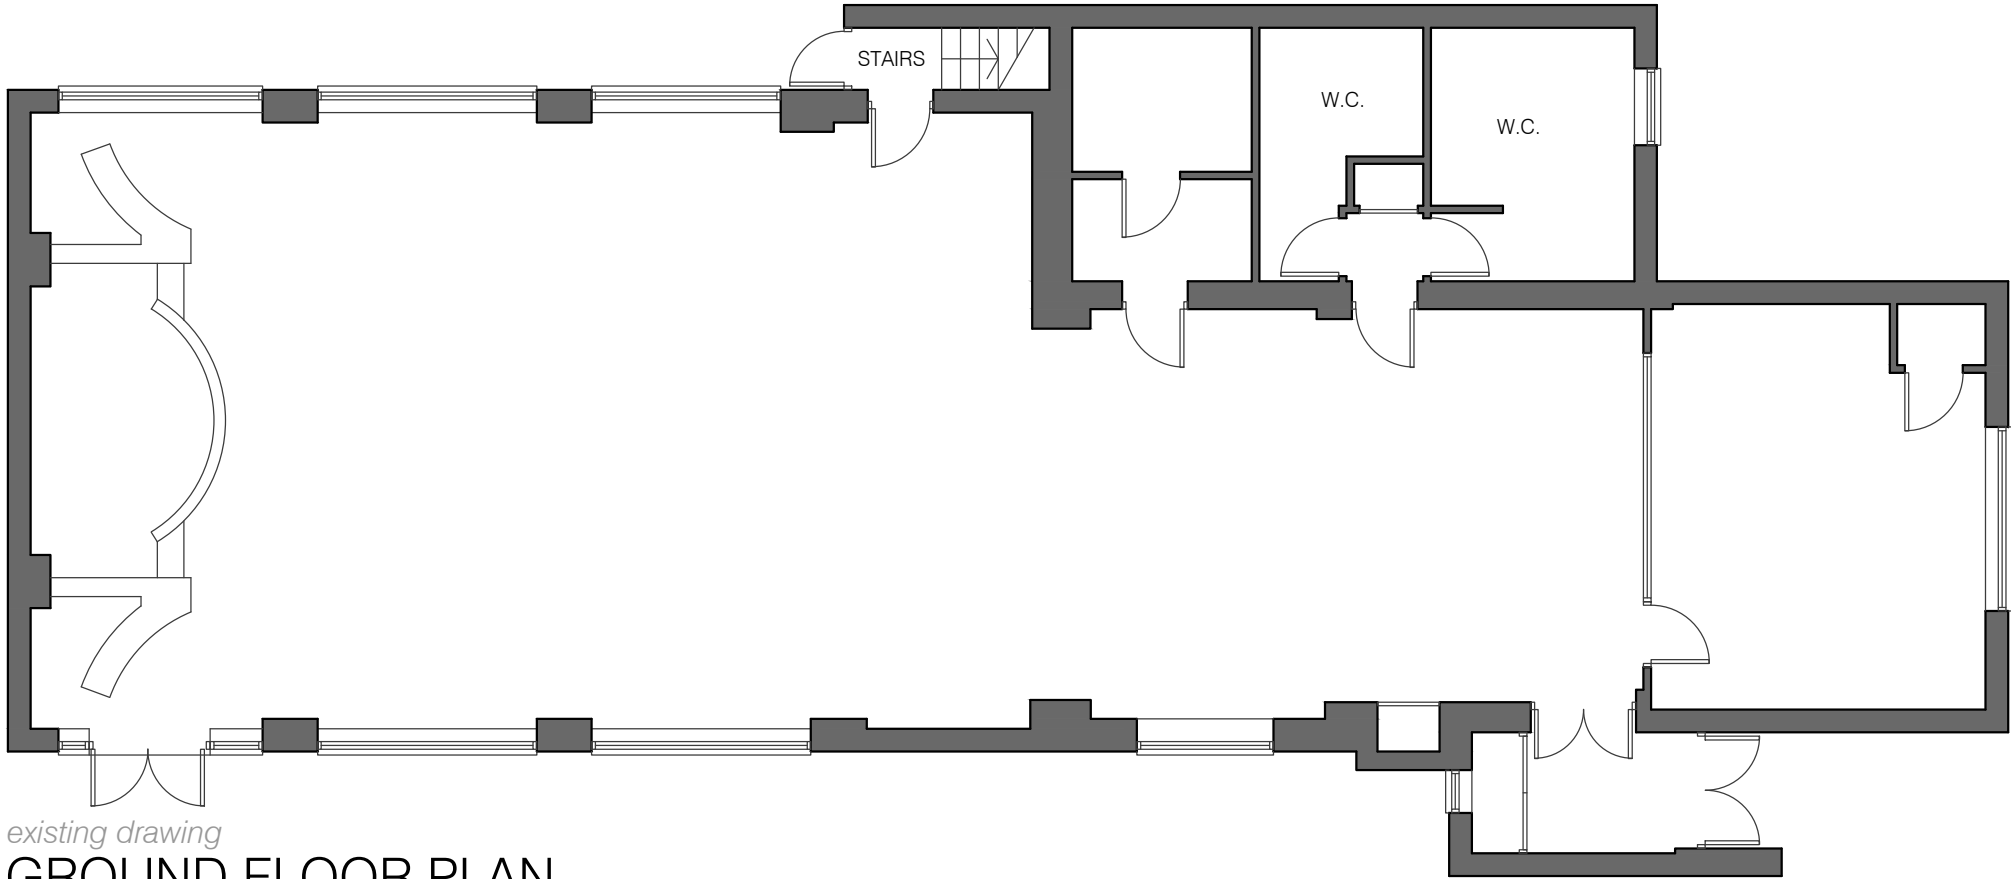

existing drawing
GROUND FLOOR PLAN

FLOOR PLAN KEY

- EXISTING STRUCTURE
- PROPOSED WALLS TO BE CONSTRUCTED

