



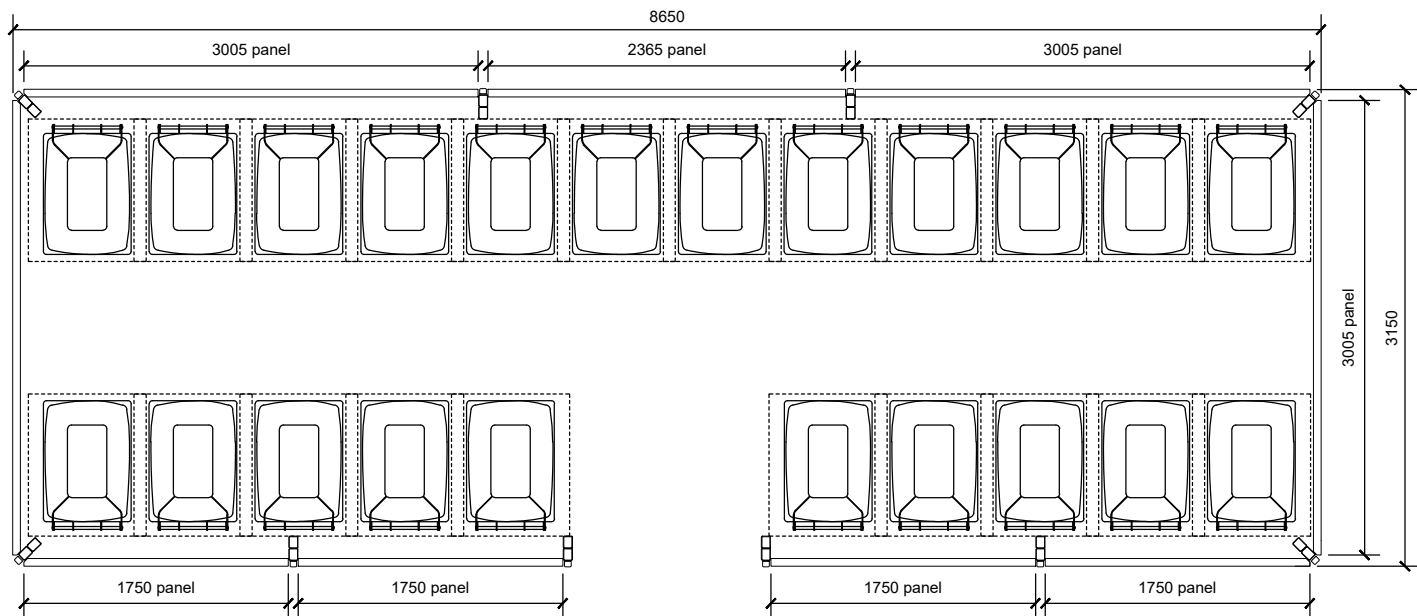

Bin Store Plan

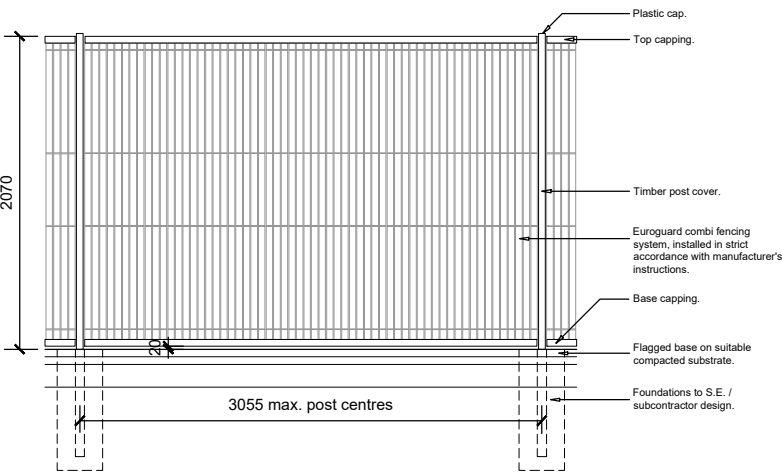


Bin Store Section / Elevation



Above: view from Harrison Street



Above: example Images from jacksons-security.co.uk

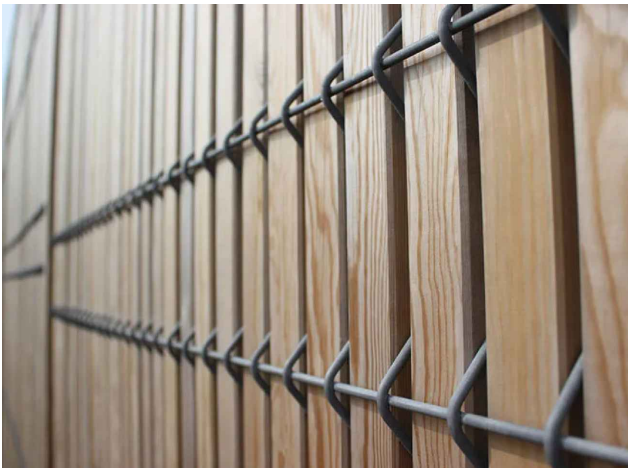

Client: Edward Mayes Trust	Project: Mayes Gardens Apartments	Scale: 1:50@A4 Date: Aug 19	Description: Bin Store	
	Triangle Architects, Raven House, 113 Fairfield Street, Manchester, M12 6EL studio@trianglearchitects.co.uk www.trianglearchitects.co.uk	Drawn: HR Checked:	Project/Drawing No. 18-019/03	Rev. A