
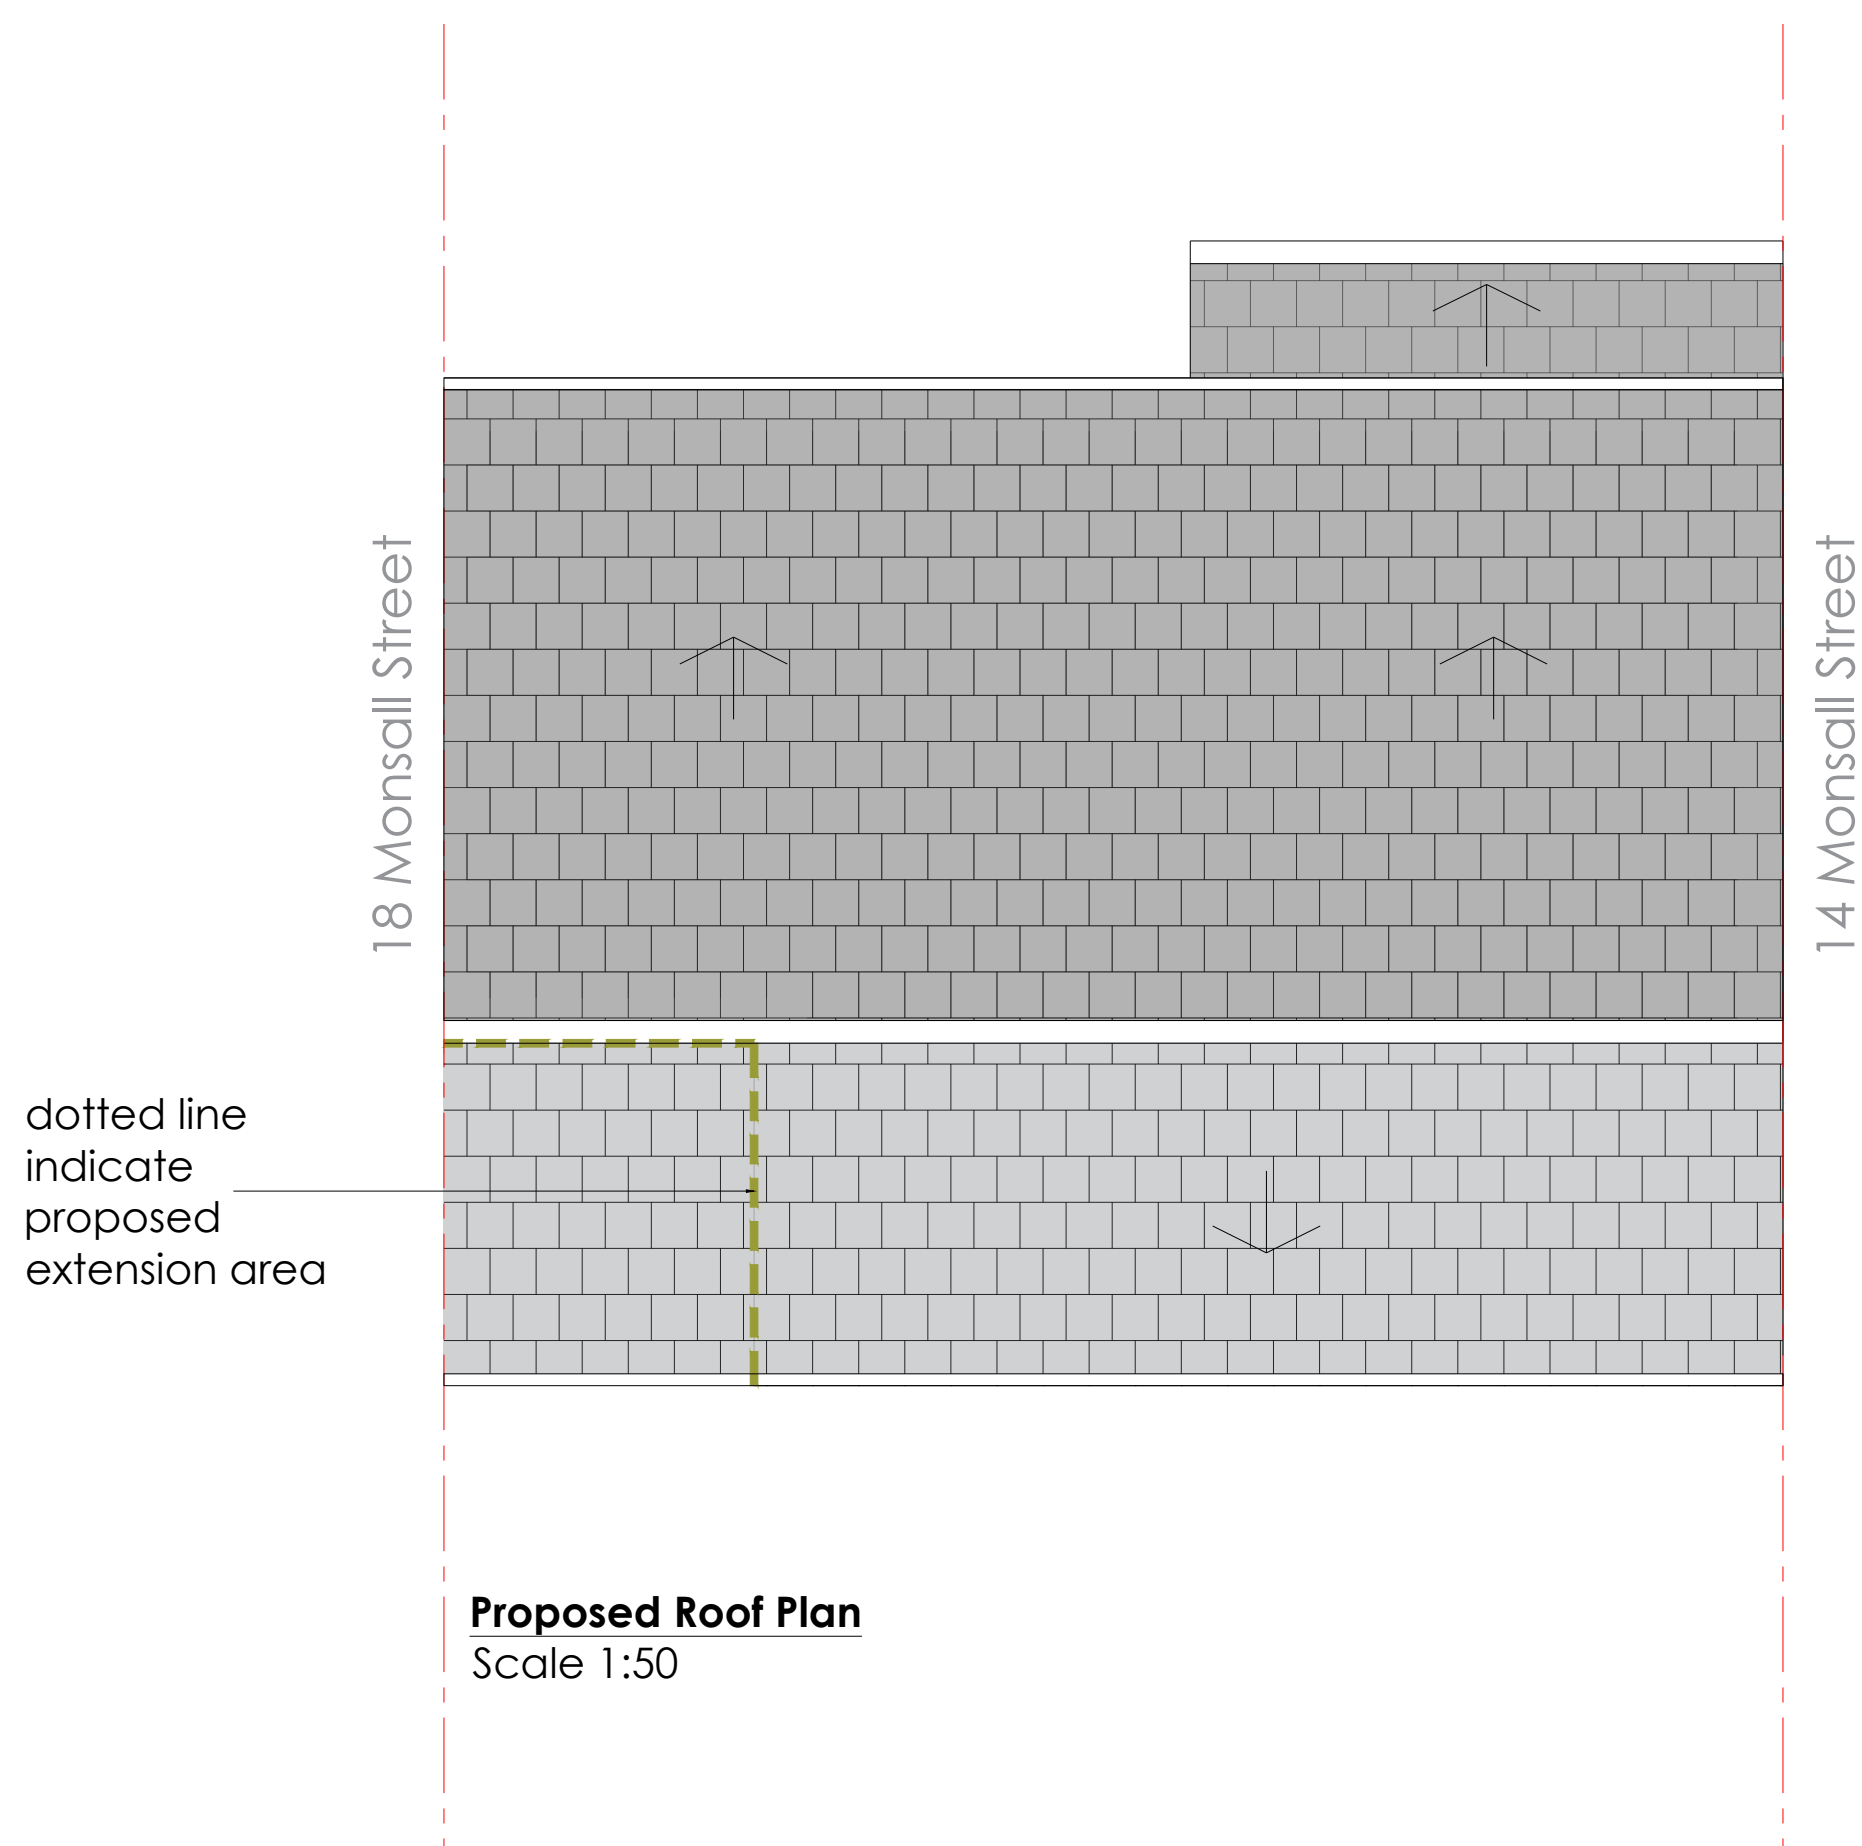


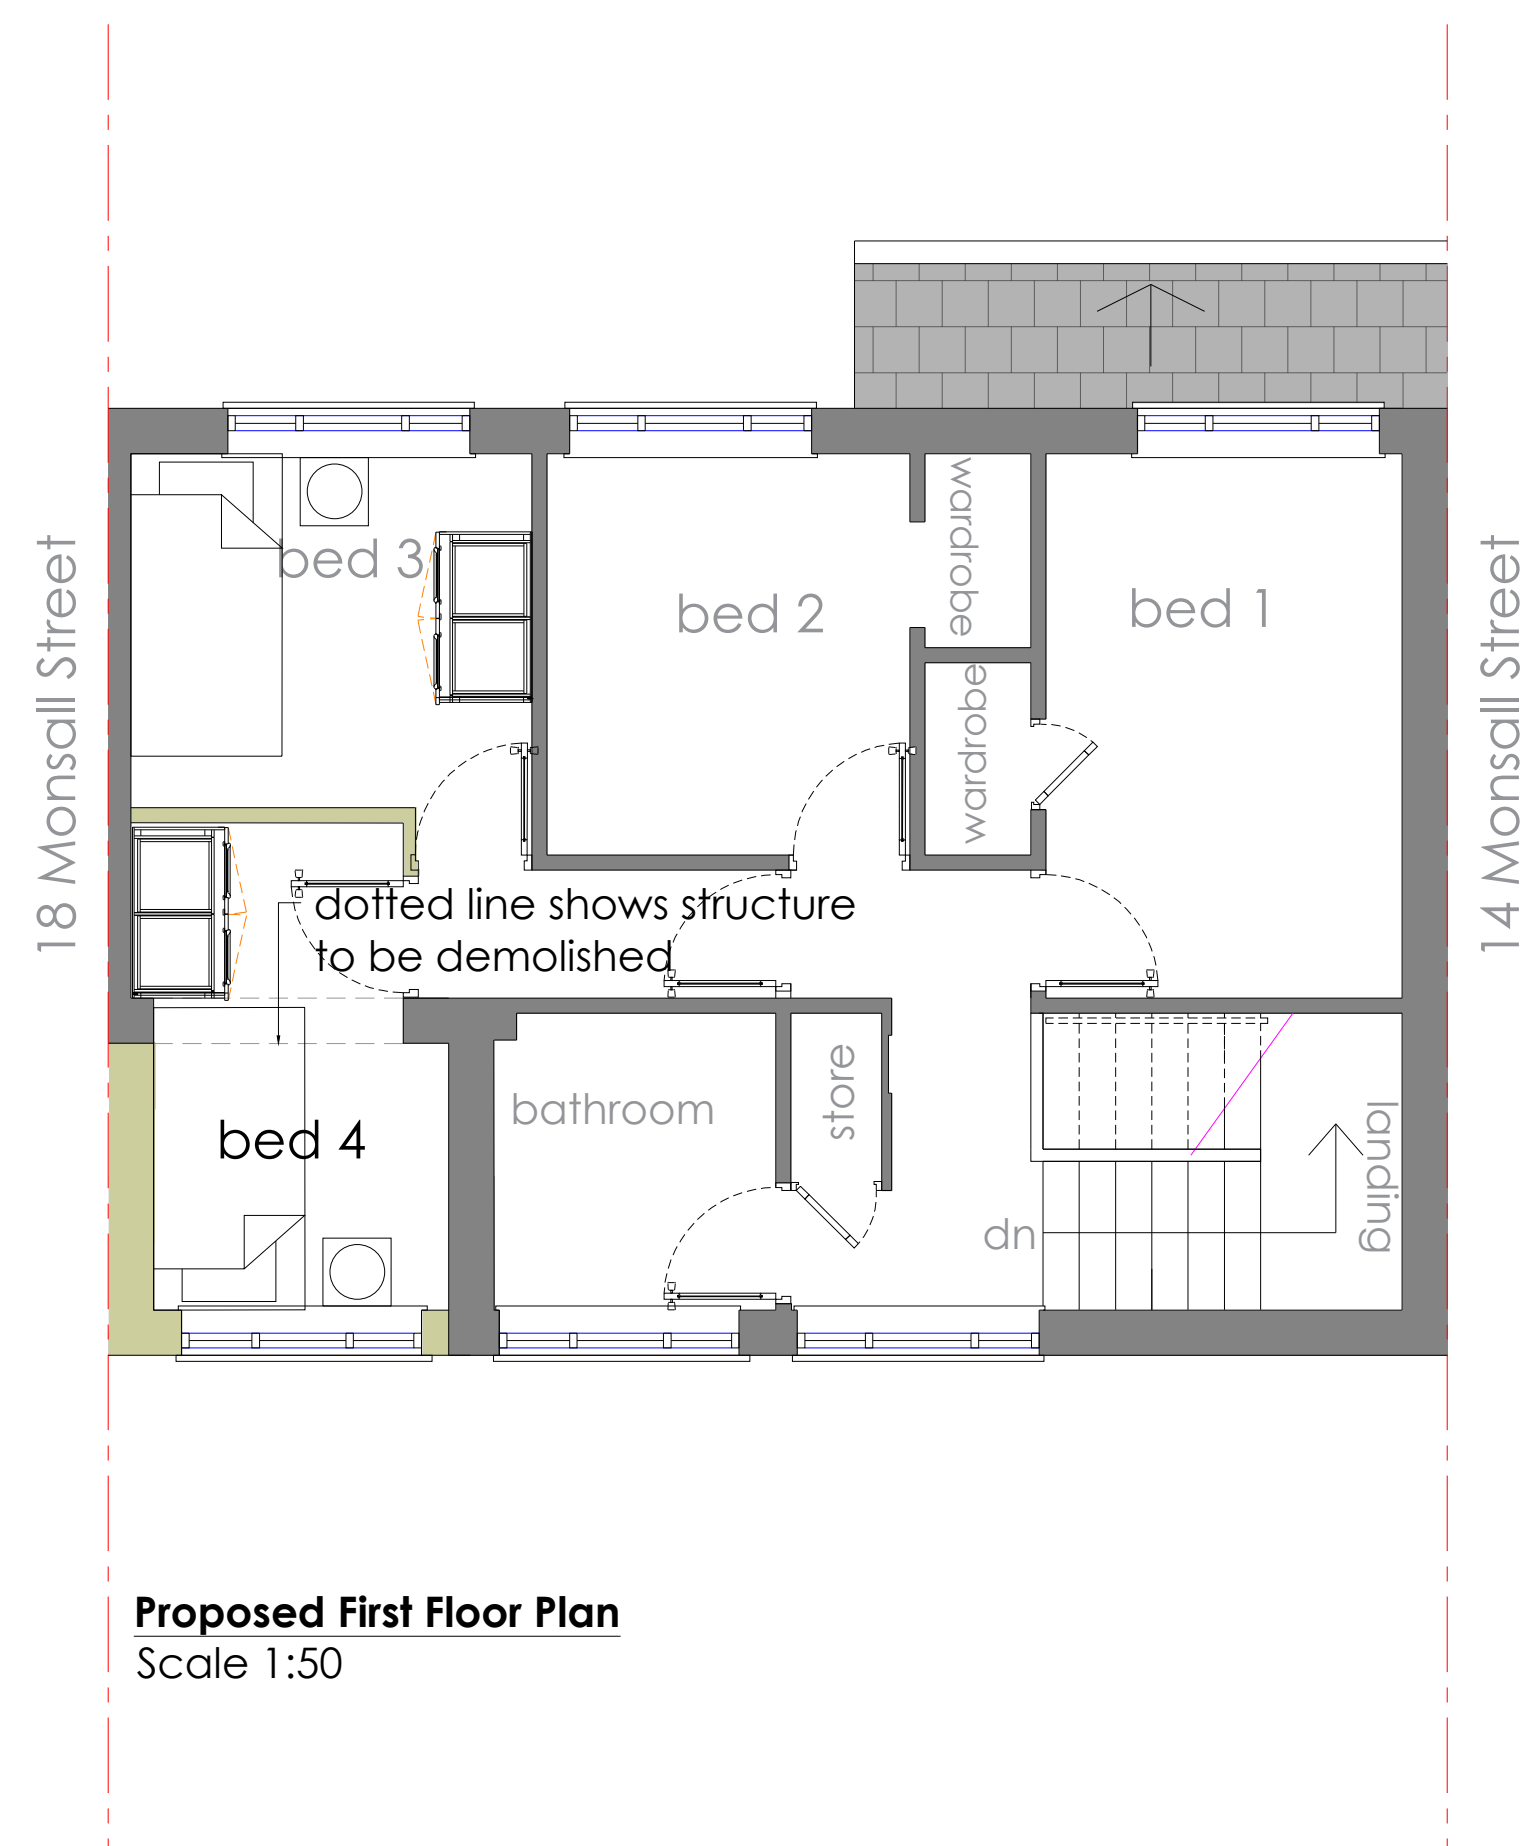

GENERAL NOTES

1. The contractor must check the site and the approved drawings before commencing the works and must take any working measurements as necessary and any discrepancy must be reported to the client.
2. Work shall comply with any current relevant BS/codes of practices and confirm to the Building Regulations including the latest amendment. The contractor is responsible for setting out the works.

PROJECT ADDRESS




16 Monsall Street
Manchester
M40 8QF

PROJECT

Proposed part double storey front extension

KEY

- | | |
|-----|--------------------|
| RWP | Rain water pipe |
| --- | Boundary |
| █ | Proposed Extension |

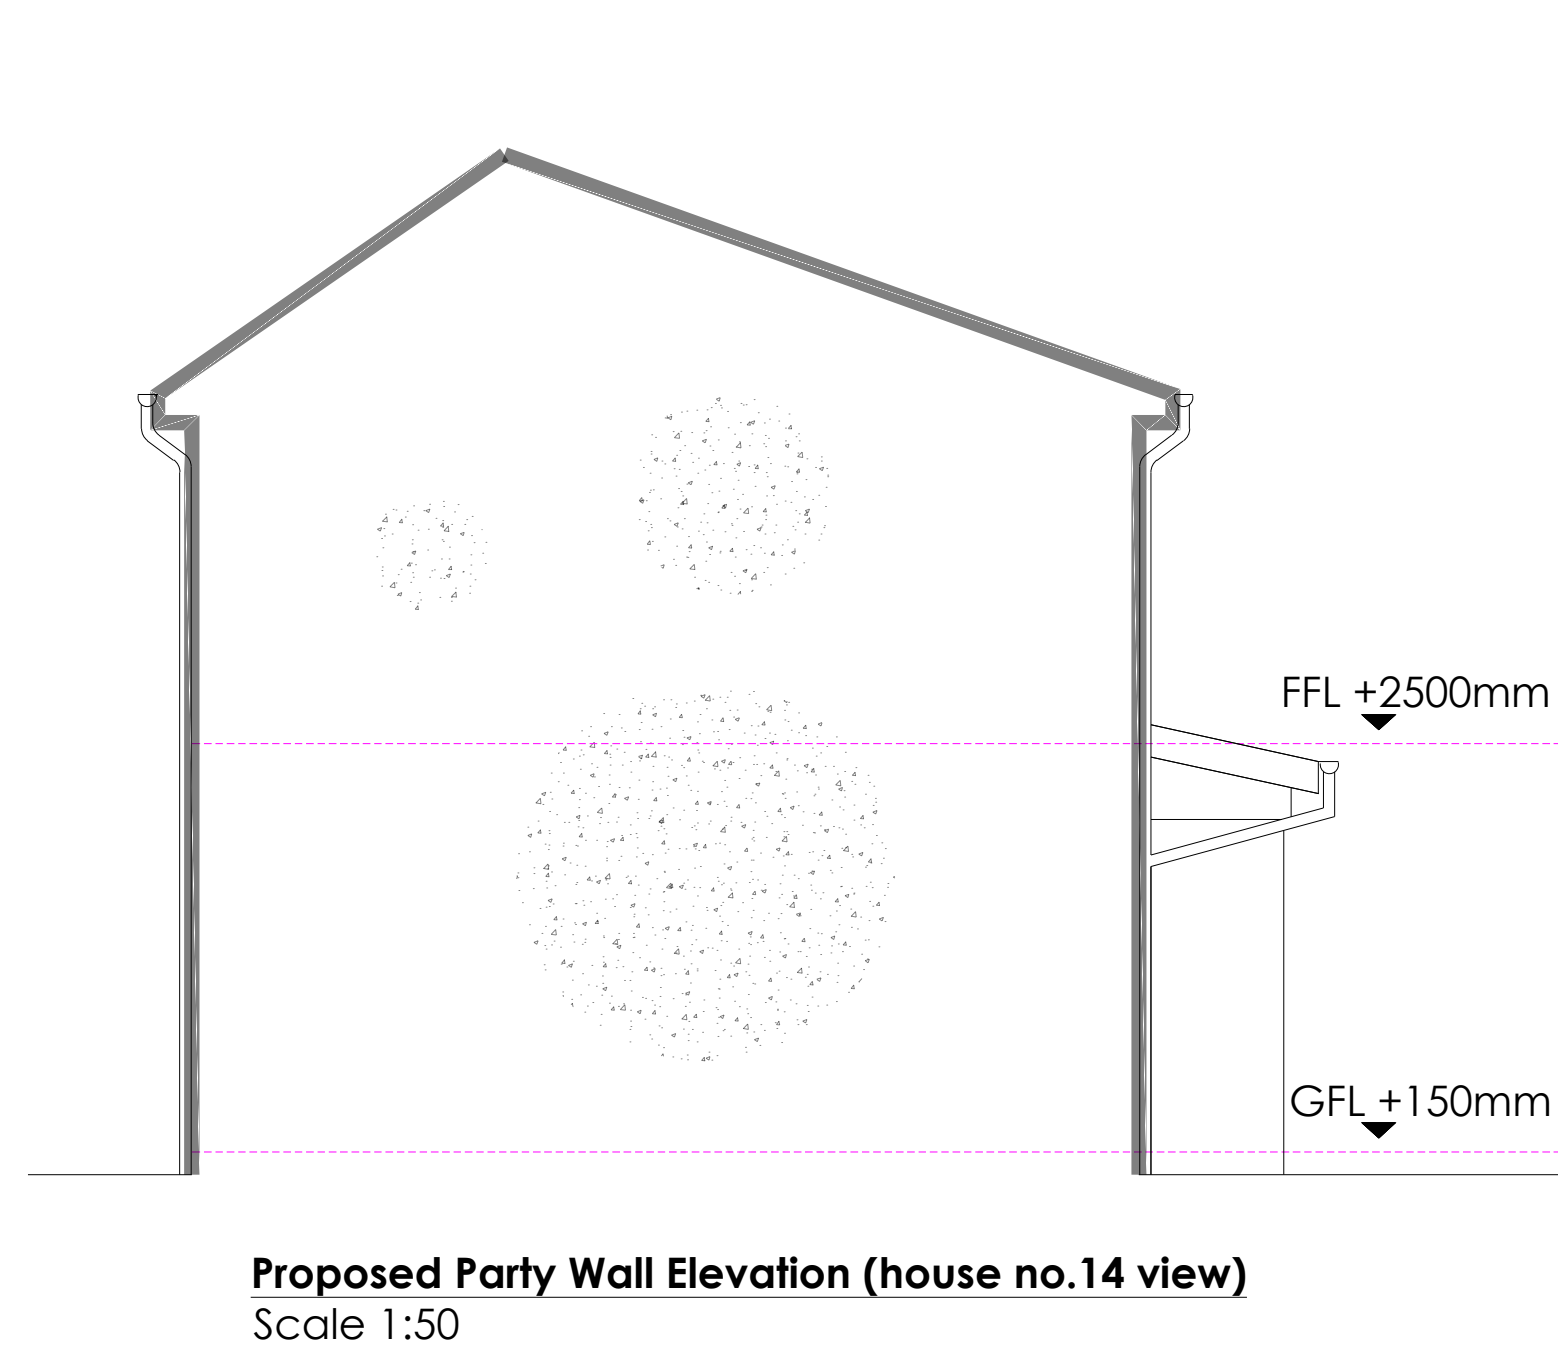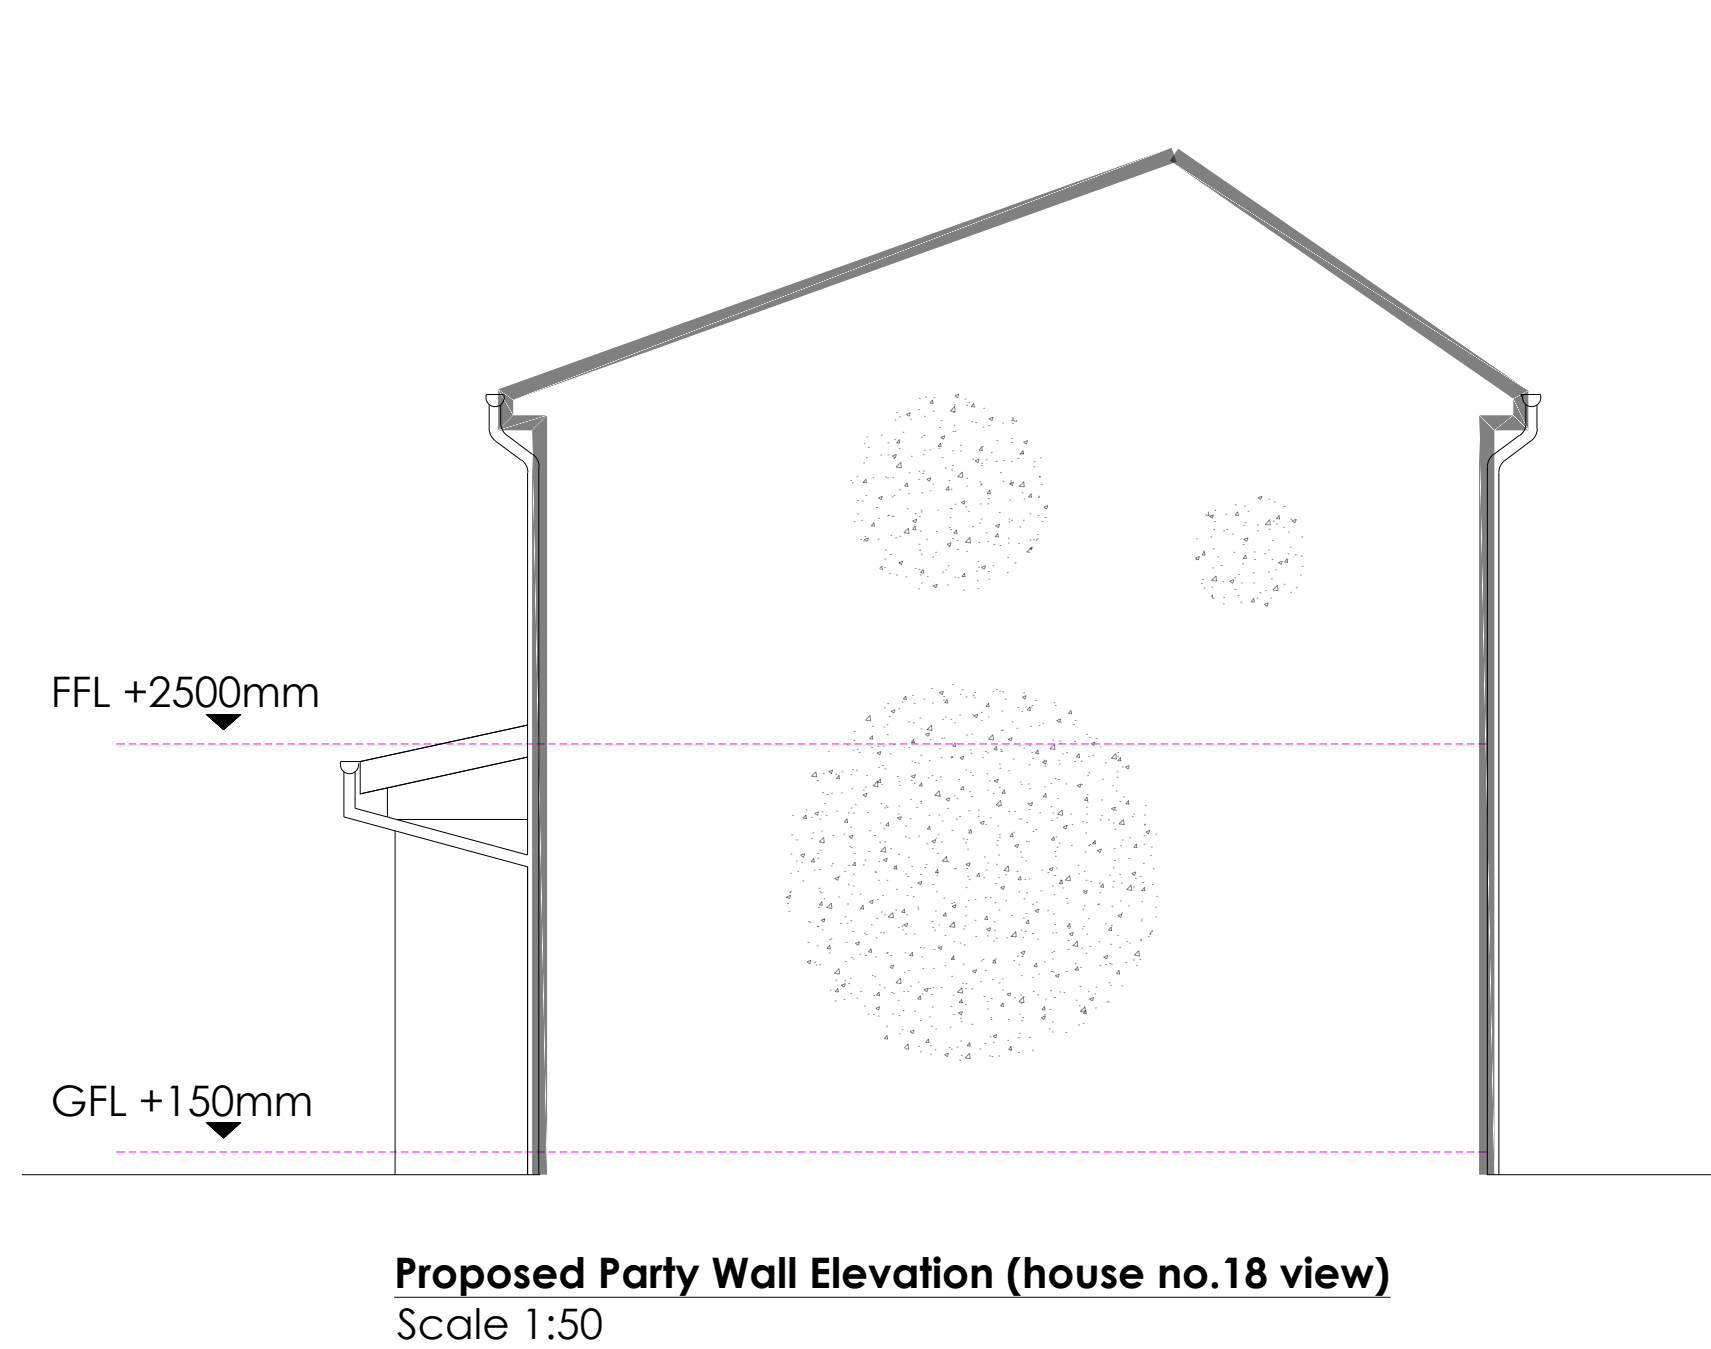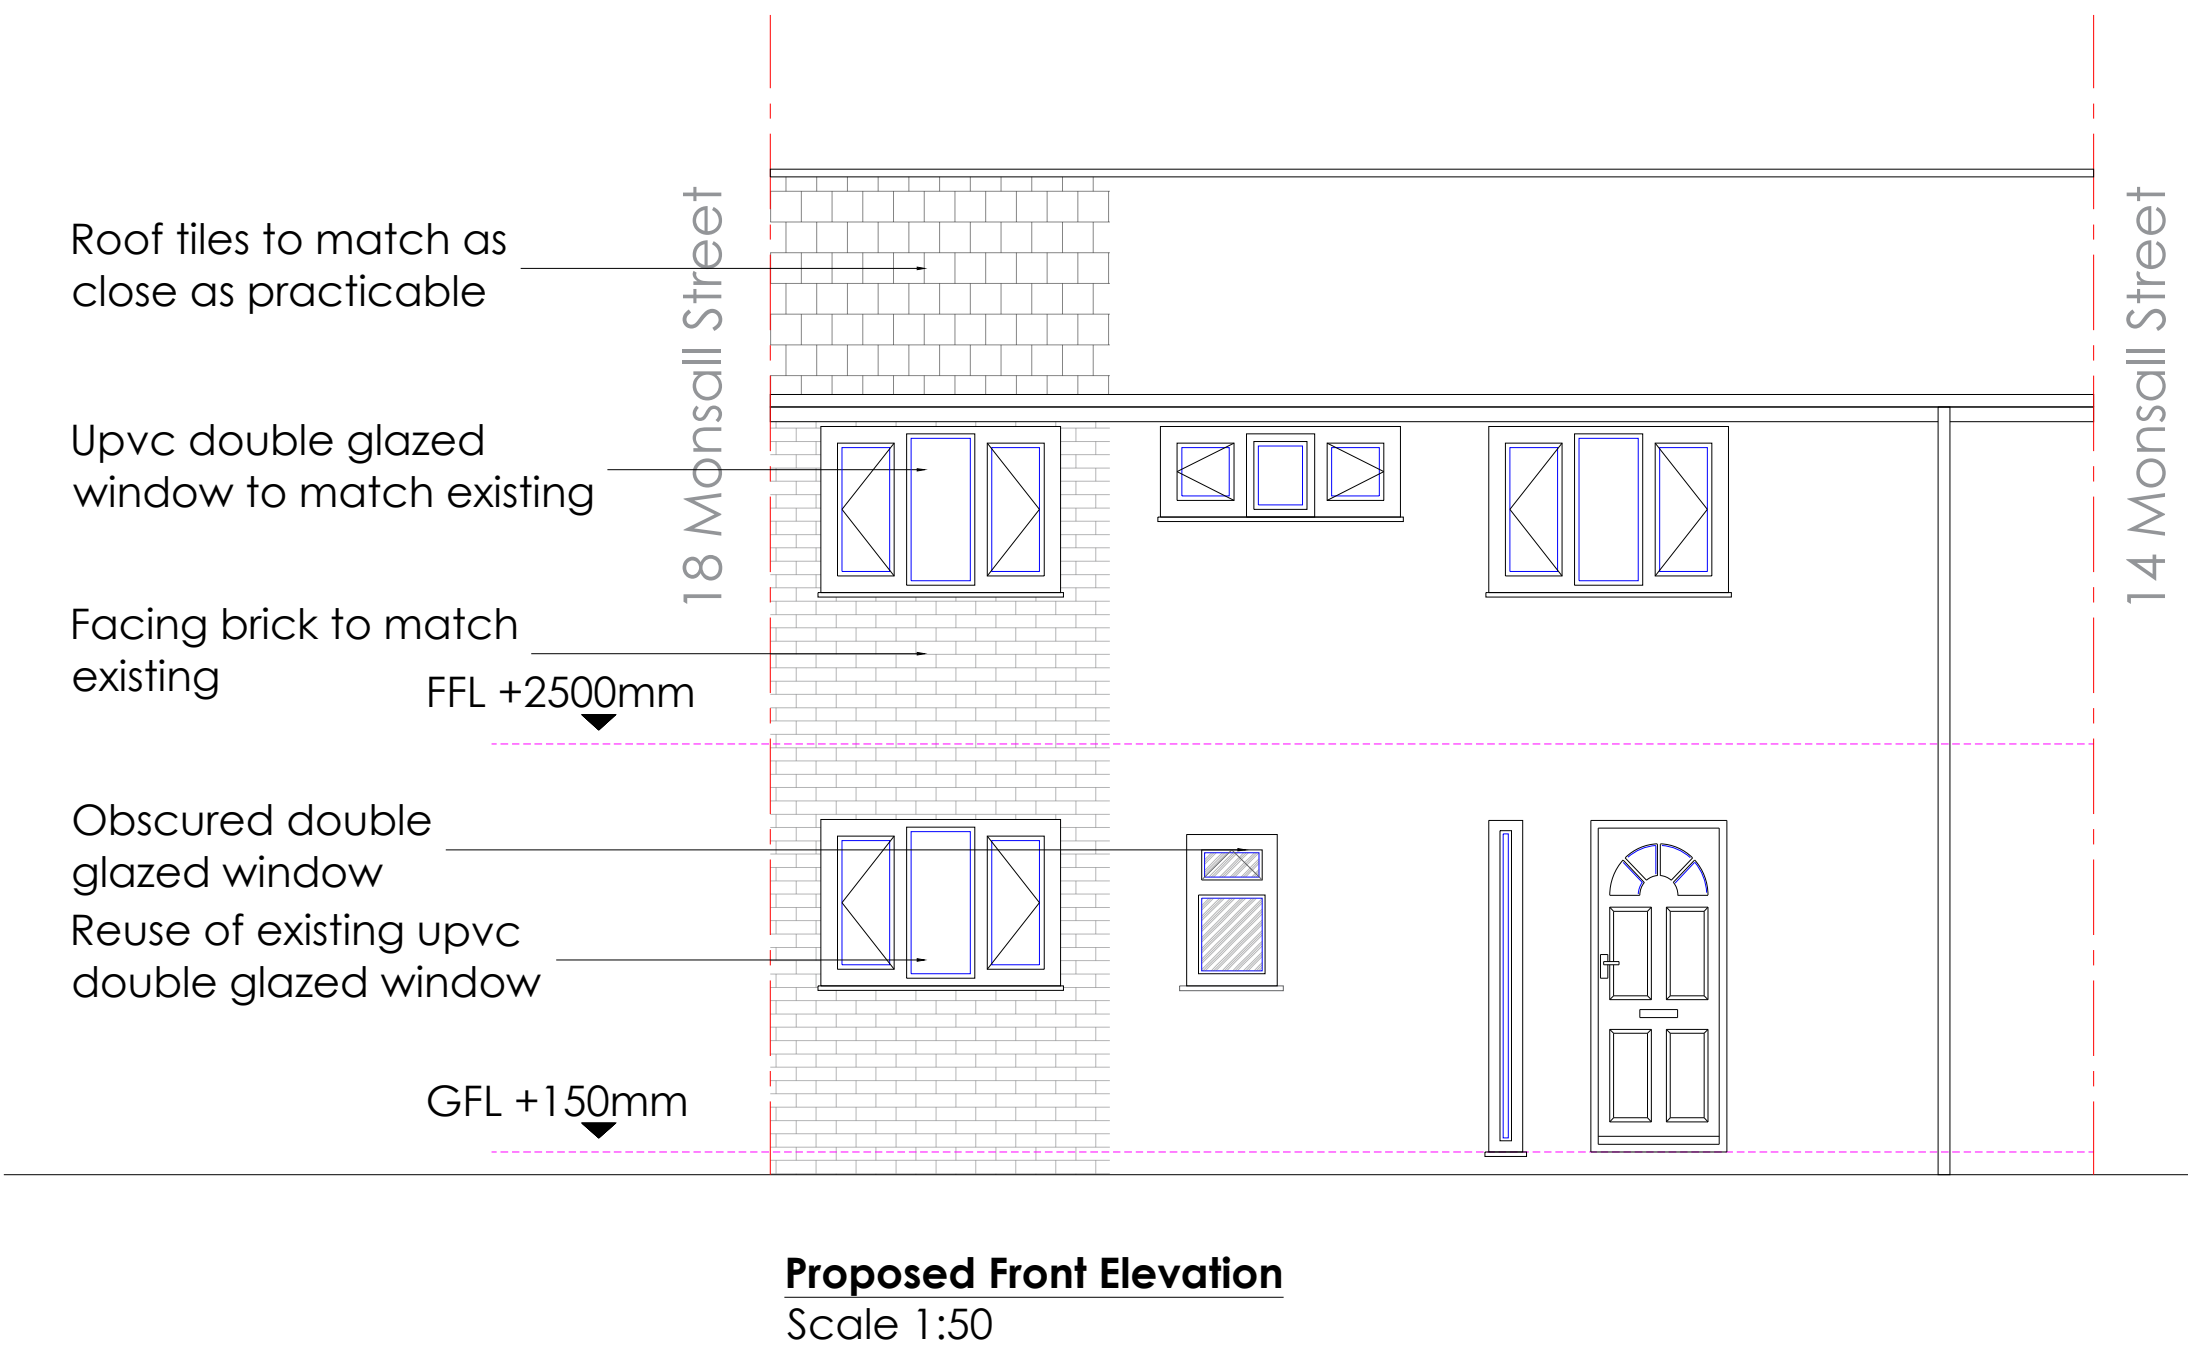

Drawing No.
PP129(3)22

Scale

1:50 @ A1

Date

14.03.22

Drawn by
at

AT A. Design

Address:
12 Hastings Gardens
Stockport
SK5 8BF

T. 07830039347

E. a.ta_design@hotmail.com