


Do not scale from this drawing.

The contractor is to check all dimensions on site and report any discrepancies to MHA.

© 2021 Michael Hyde and Associates. All rights reserved. This drawing has been produced for Sixteen Real Estate for 25 King Street and is not intended for use by any other person or any other purpose.

MHA Architects is a trading name of Michael Hyde and Associates, a limited company registered in England and Wales under company number 1178091 whose registered office is at Suite 1B Origin, 70 Spring Gardens, Manchester, M2 2BQ.

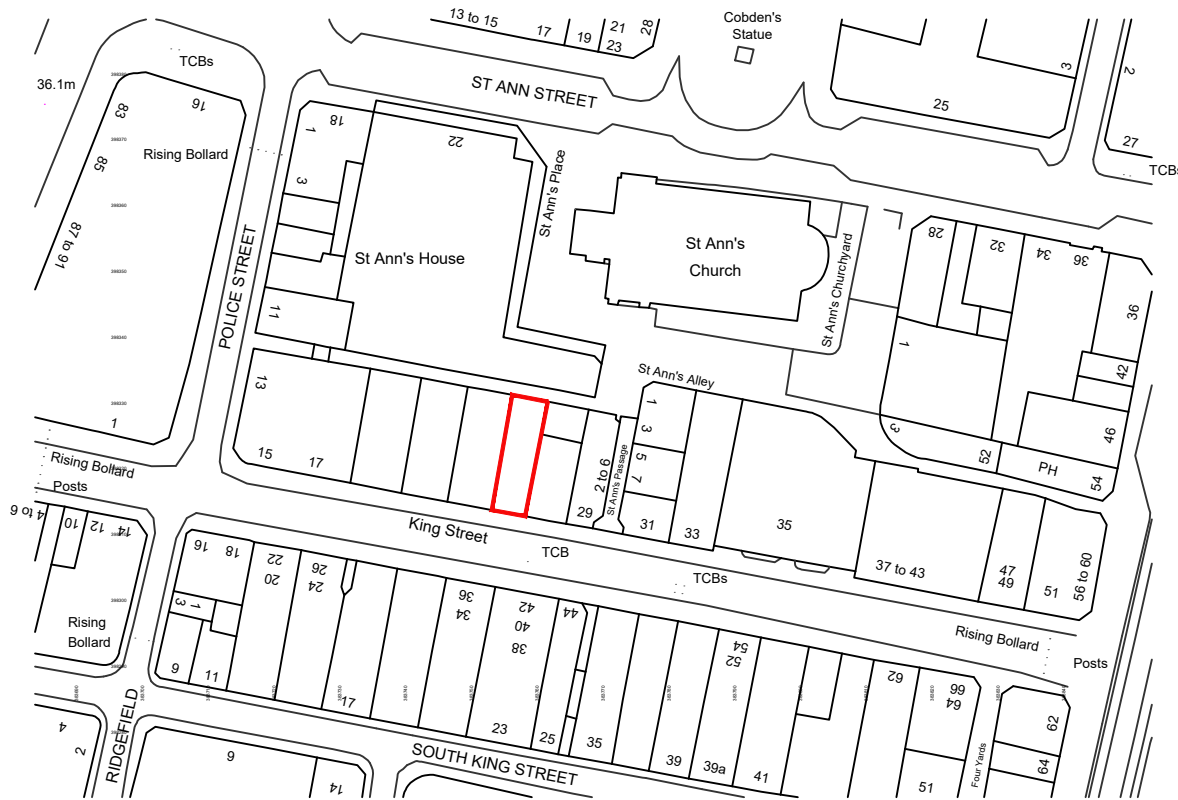


Ordnance Survey, (c) Crown Copyright 2021. All rights reserved. Licence number 100022432

Location Plan

Scale 1:1250

— Site Boundary

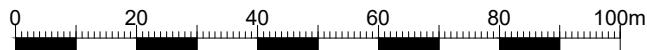

1:1250

P1	2021-07-28	Initial issue	KR	PC
REV	DATE	DESCRIPTION	DRN	CHK

CLIENT

Sixteen Real Estate

PROJECT TITLE

25 King Street

Manchester

TITLE

Location Plan

SUITABILITY

For Information

DRAWN / CHECKED	INITIAL ISSUE DATE	SCALE
KR/PC	07 2021	1:1250 @ A4

Project	Originator	Volume	Level	Type	Role	Number	Status	Revision
1ST03	- MHA	- FS	- XX	- DR	- A	- 01001	- S2	- P1

mha
ARCHITECTS

Suite 1B Origin
70 Spring Gardens
Manchester
M2 2BQ

t +44 (0)161 834 1018
f +44 (0)161 834 4798
e contact@mhaarchitects.com
w www.mhaarchitects.com