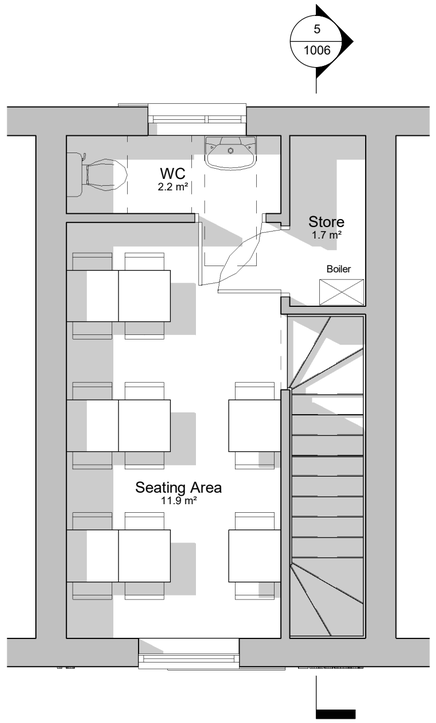

First Floor Plan
1 : 50

Front Elevation
1 : 50

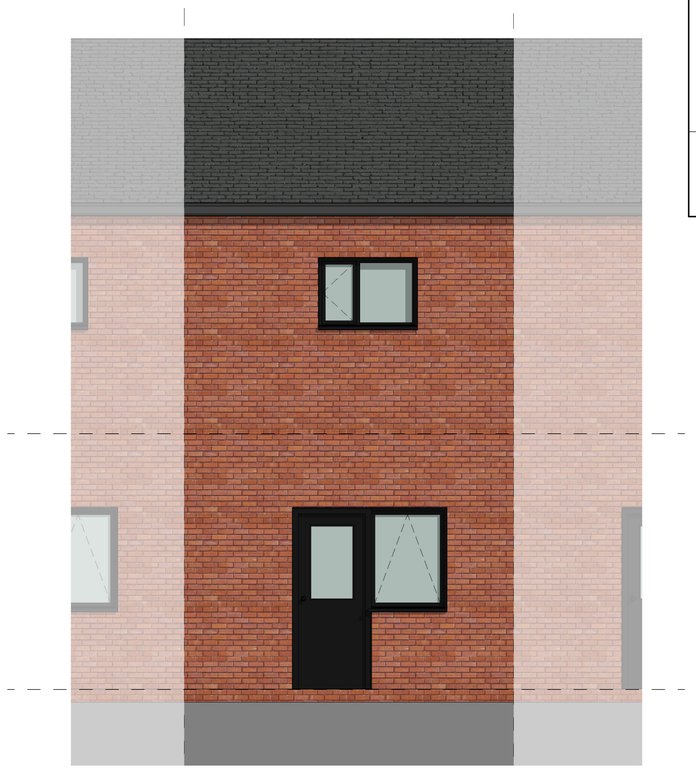

Rear Elevation
1 : 50

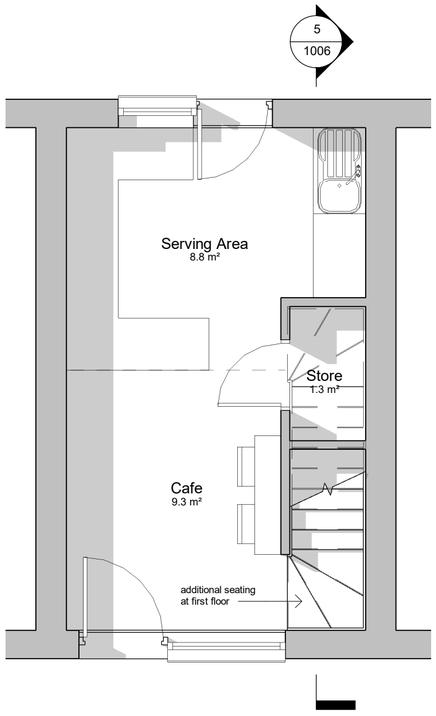

Ground Floor Plan
1 : 50

Bin Storage Elevation
1:50

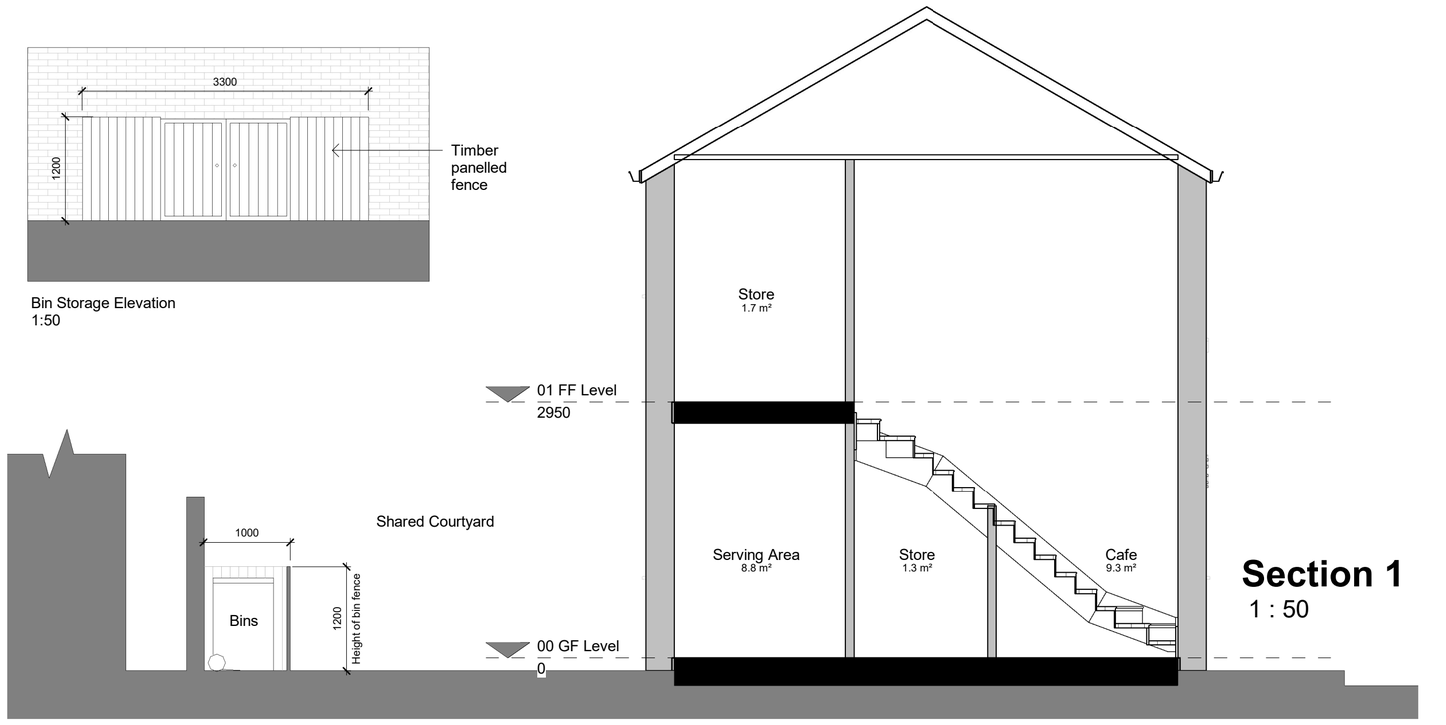

Section 1
1 : 50

CREATIVE ARCHITECTURE LIMITED

THIS DRAWING IS THE SUBJECT OF COPYRIGHT WHICH VESTS IN CREATIVE ARCHITECTURE LIMITED. IT IS AN INFRINGEMENT OF COPYRIGHT TO REPRODUCE THIS DRAWING, BY WHATEVER MEANS, INCLUDING ELECTRONIC, WITHOUT THE EXPRESS WRITTEN CONSENT OF CREATIVE ARCHITECTURE LIMITED WHICH RESERVES ALL ITS RIGHTS

CREATIVE ARCHITECTURE LIMITED ASSERTS ITS RIGHTS TO BE IDENTIFIED AS THE AUTHOR OF THIS DESIGN

- DRAWING NOT TO BE SCALED.
- REPORT ERRORS & OMISSIONS TO ARCHITECT.
- CHECK ALL DIMENSIONS ON SITE
- DRAWING TO BE READ IN CONJUNCTION WITH THE HEALTH AND SAFETY PLAN AND ALL RELEVANT RISK ASSESSMENTS

REV.	DATE	DRN.		CHKD.
A	12.03.22	AH	Amendments following PC comments	CA

PROJECT
10 Stone Street, Castlefield

CLIENT
Tom & Mubeen

DRAWING
Proposed Floor Plans, Elevations and Section

SCALE	SHEET SIZE	DRAWN	CHECKED	DATE
1 : 50	@ A2	AH	CA	10.02.22

CREATIVE **ARCHITECTURE**
A: 1 The Long Stables, Rochdale Rd, Denshaw, OL3 5UE
T: 07788 200 255
E: adam@creativearchitectureltd.co.uk
W: www.creativearchitectureltd.co.uk

JOB No	DRAWING No	REVISION
21-075	1006	A

STATUS
Planning

C:\Users\44778\Dropbox (CreativeArchitecture)\CreativeArchitecture Team Folder\2021\21-075 10 Stone Street, Castlefield\Drawings\planning\xrefs\x-block proposed.rvt