



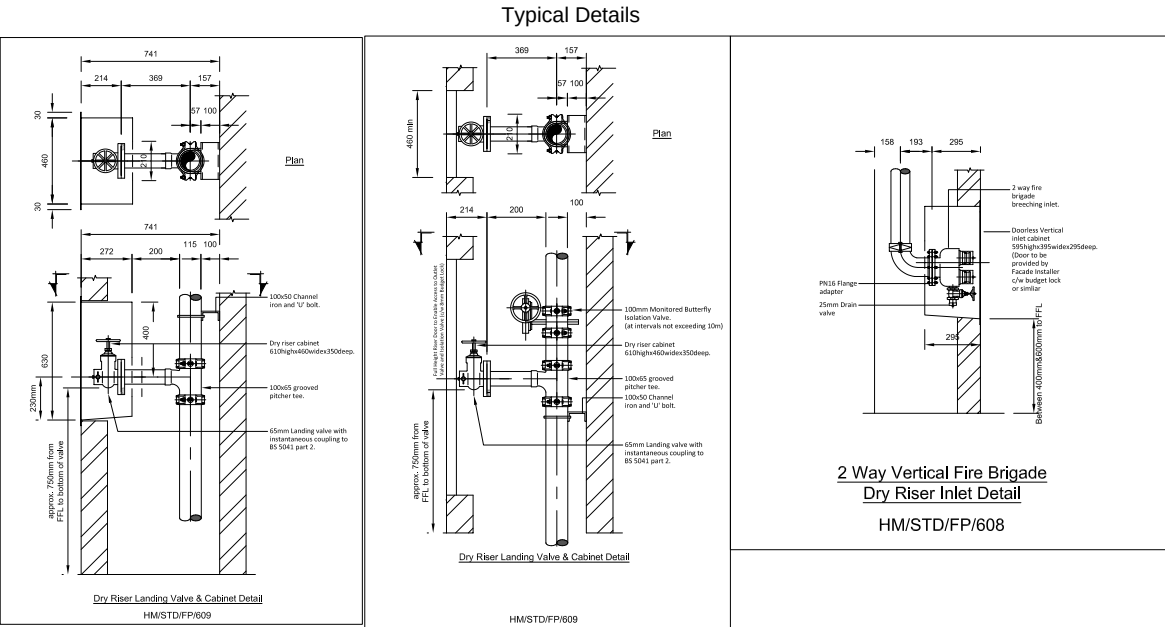

Do not scale from this drawing.
Verify dimensions by site measurement.
Read this drawing in conjunction with the latest architectural and structural drawings.
This drawing is based on the following information:-

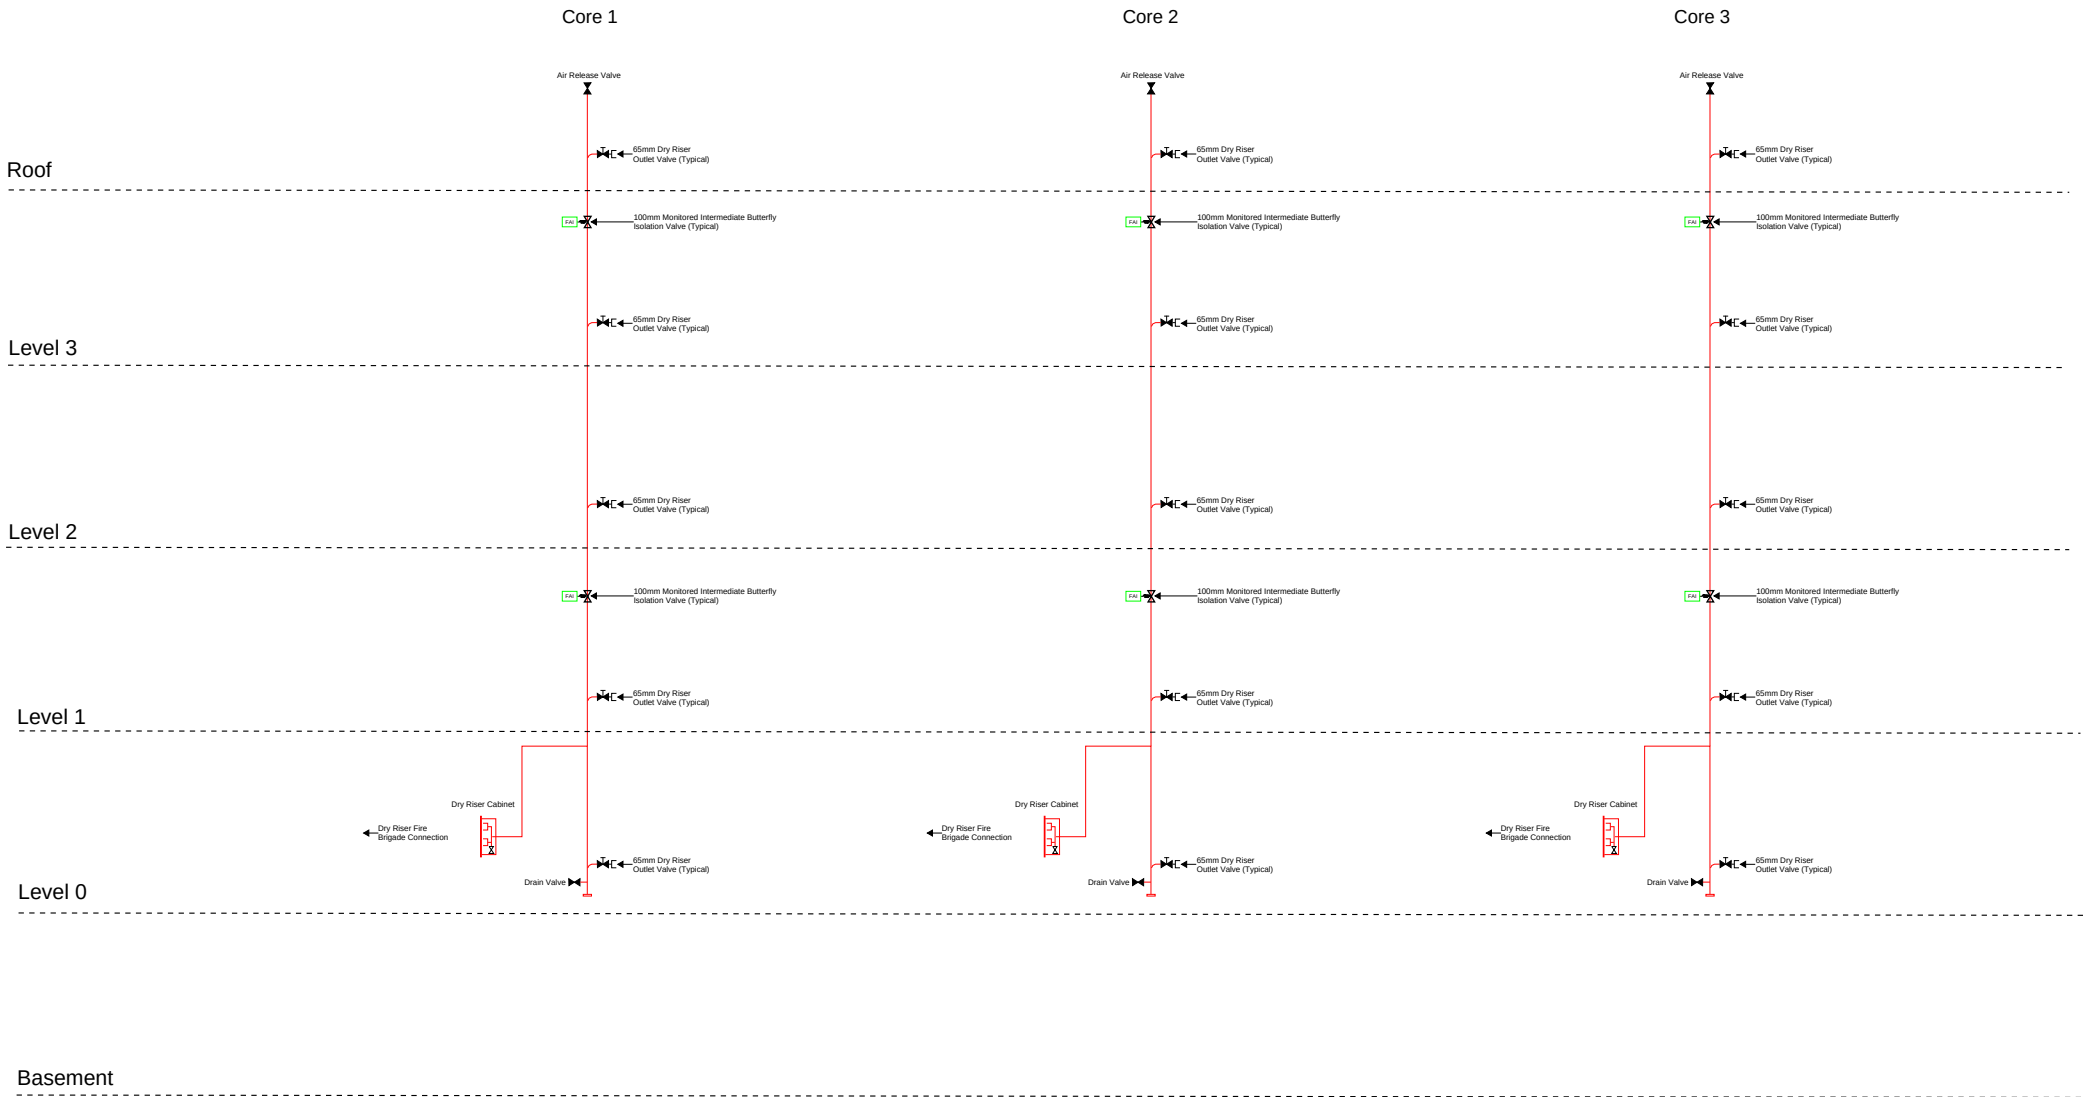

02	29/04/22	Work Stage 4 Issue	SMH	MS
01	31/03/22	Work Stage 3 Issue	SMH	MS
Rev	Date	Description	Drawn	Checked



hilsonmoran.com info@hilsonmoran.com

Client
Bruntwood

Project
38-42 Mosley Street
Grade 2* Listed Building Refurbishment

Drawing Title
Fire Protection Services
Dry Riser Schematic

Scale	Sheet Size	Checked	Approved
NTS	A3	SMH	MS
Status			

RIBA STAGE 4
Drawing No. 27618-HM-ZZ-ZZ-DR-FP-2101
Rev 02