
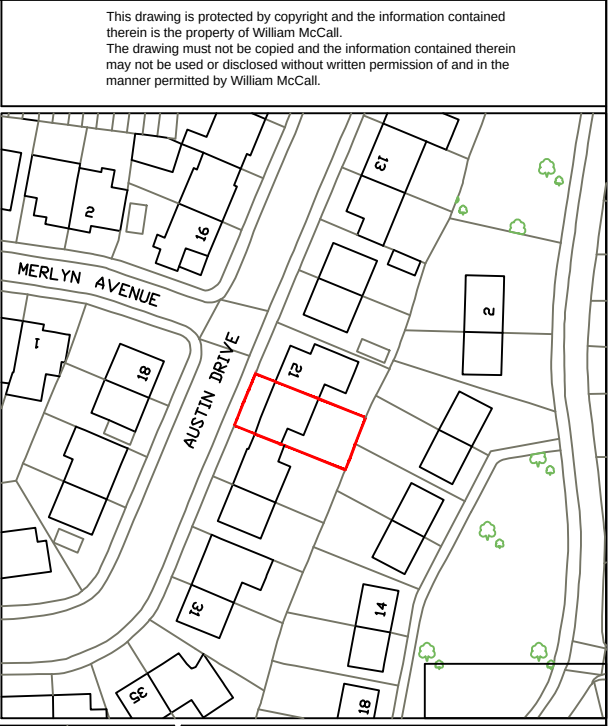


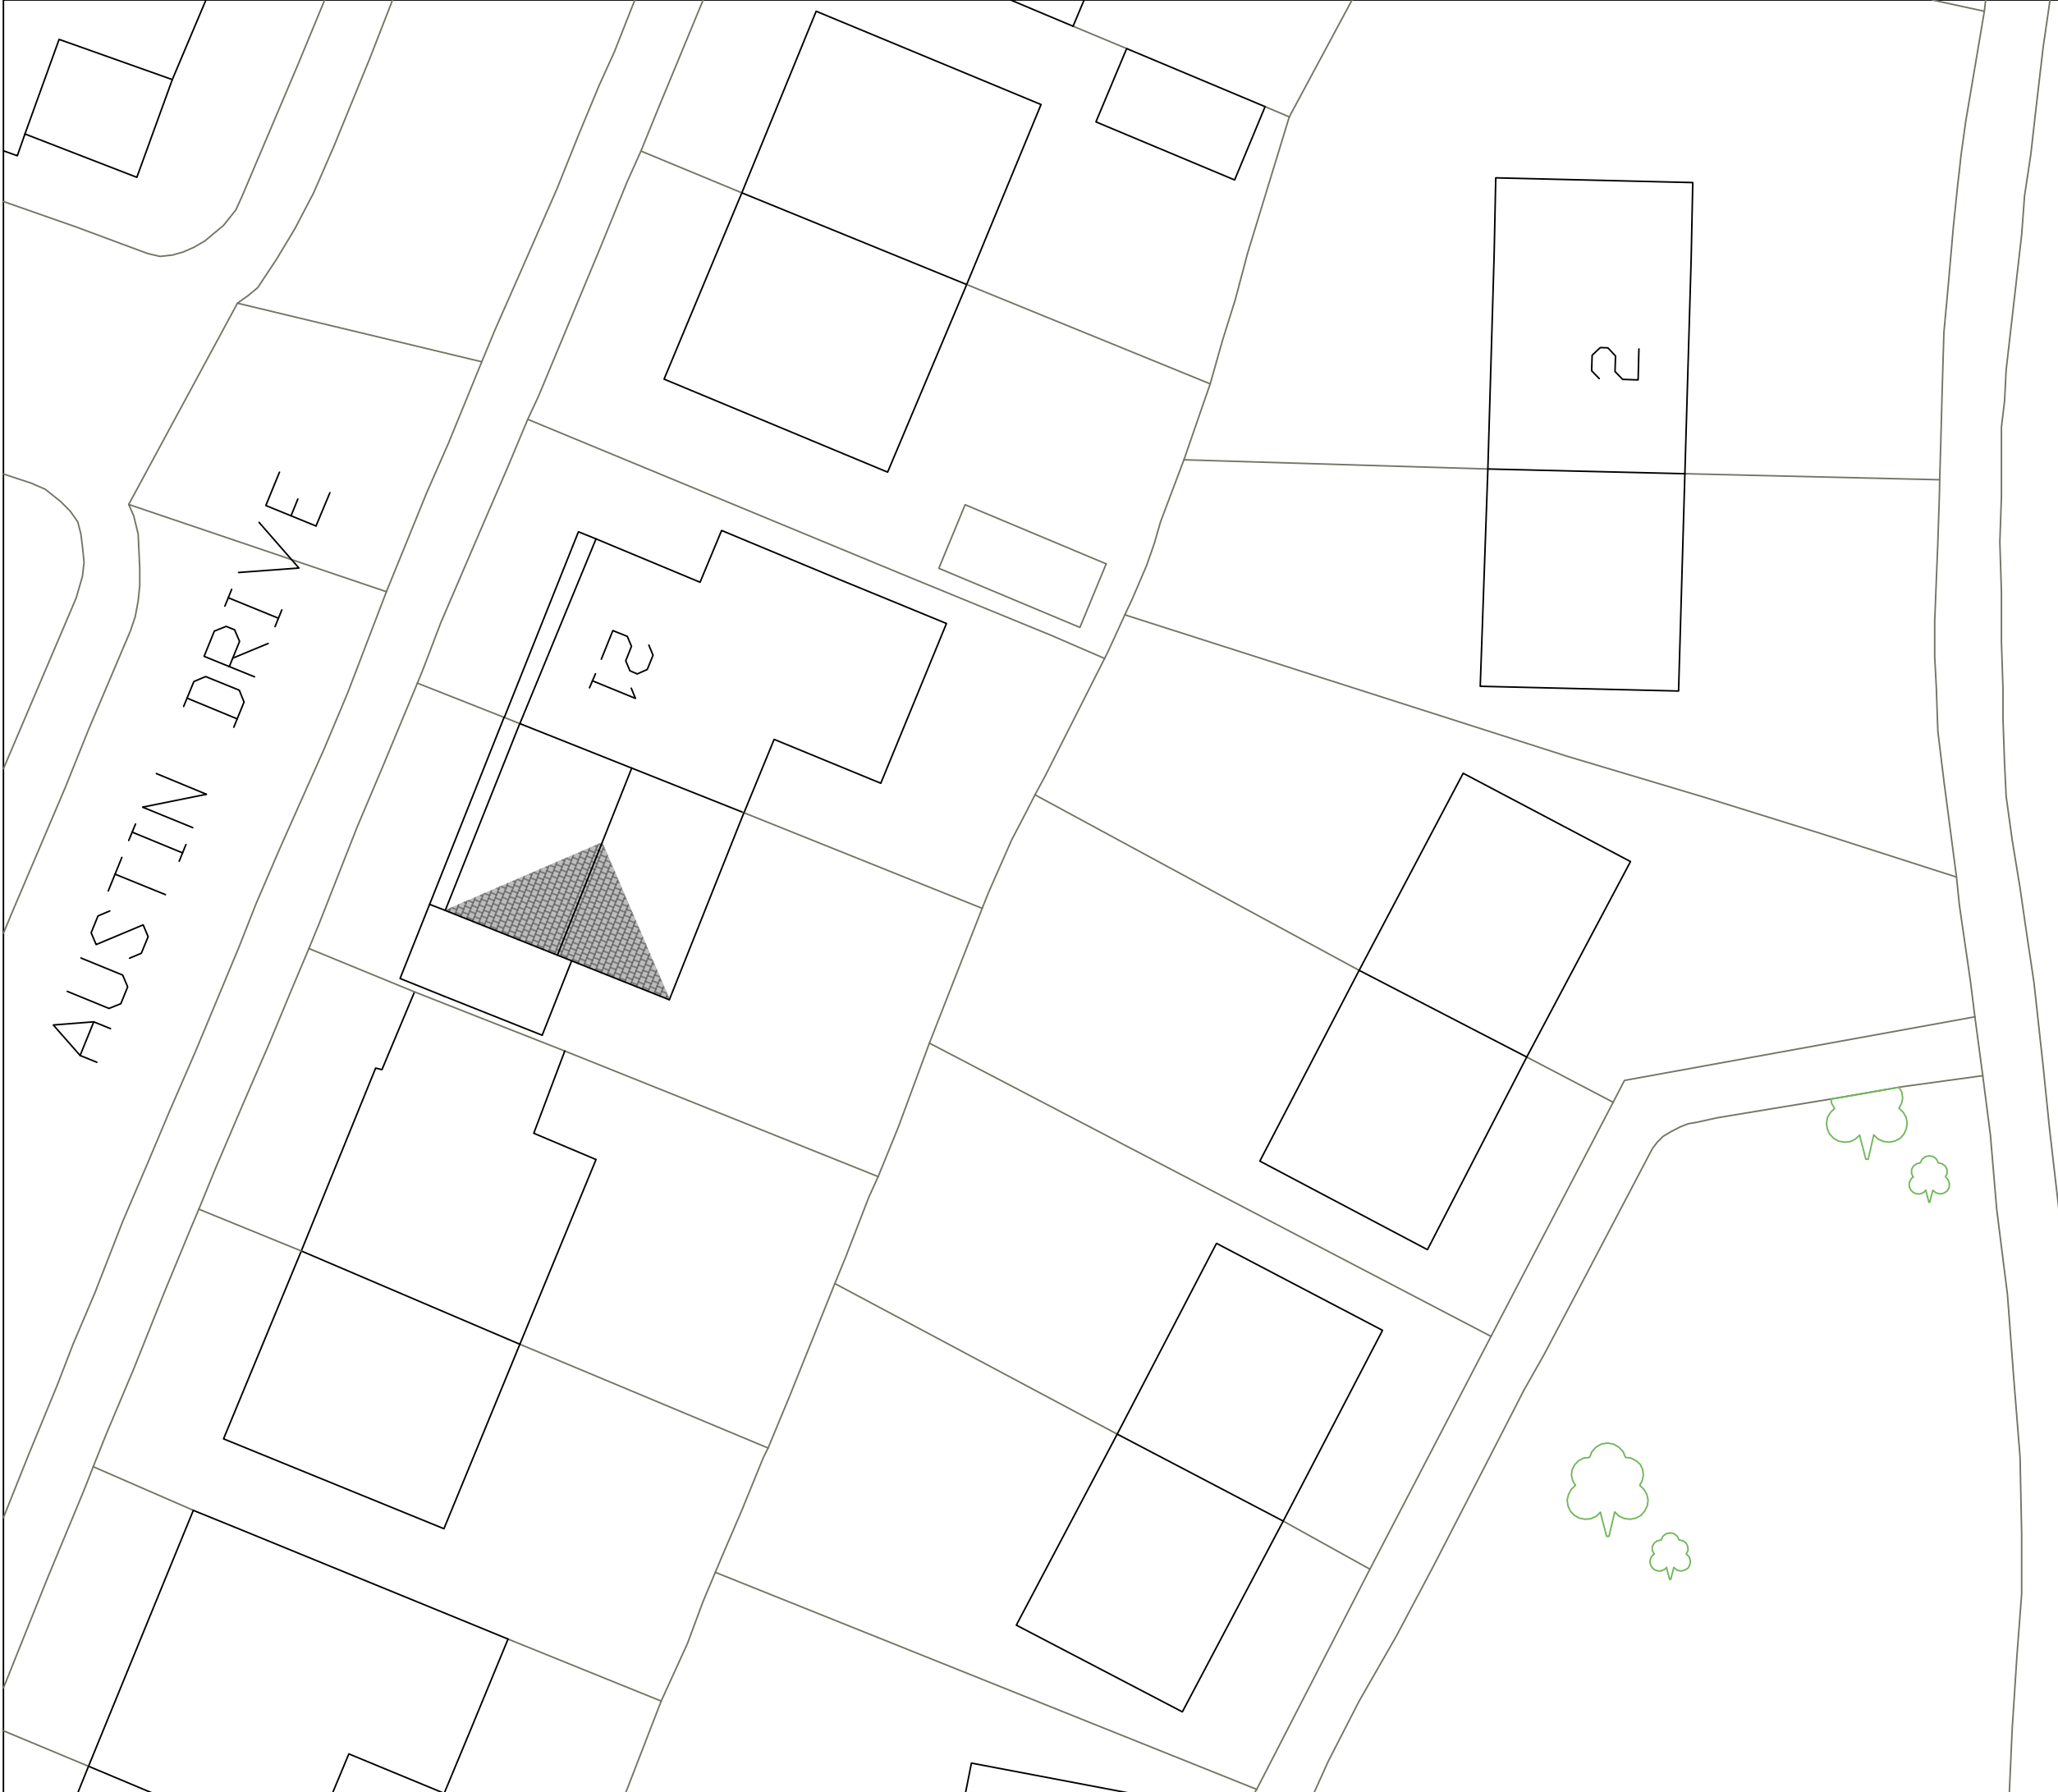

This drawing is protected by copyright and the information contained therein is the property of William McCall.  
The drawing must not be copied and the information contained therein may not be used or disclosed without written permission of and in the manner permitted by William McCall.

**Location Plan (1:1250)**

0 1 2 3 4 5 6 7 8 9 10M  
Scale 1:200@ A3

N

|   |                |   |        |
|---|----------------|---|--------|
| Stage :- <b>Lawful Development</b>   |                |   |        |
| Project Title :- Proposed Hip To Gable Loft Conversion   |                |   |        |
| Drawing Title :- Site and Location Plans   |                |   |        |
| Client :- Mr & Mrs Humphries   |                |   |        |
| Drwg No :-<br>04/22/47   | 2 of 2         | Date :-<br>April '22   | Rev :- |
| Scale :-<br>1:200 & 1:1250@A3   | Drawn:-<br>SCM | Checked :-   |        |
| Site Address :- 23 Austin Drive,<br>Didsbury,<br>Manchester,<br>M20 6EB                                                                                        |                |   |        |
| The Old Post Room<br>34 Chew Valley Road<br>Greenfield<br>Saddleworth<br>OL3 7DA<br>Tel: 01457 871202<br>www.william-mccall.com   enquiries@william-mccall.com |                |   |        |

A3